


This drawing is the copyright of the
PLATT WHITE PARTNERSHIP.
All dimensions are to be checked on site prior
to commencing work.
DO NOT SCALE FROM THIS DRAWING.

NOTES

- THE APPLICATION SITE
- OTHER LAND OWNED
BY THE APPLICANT
- PUBLIC RIGHT OF WAY

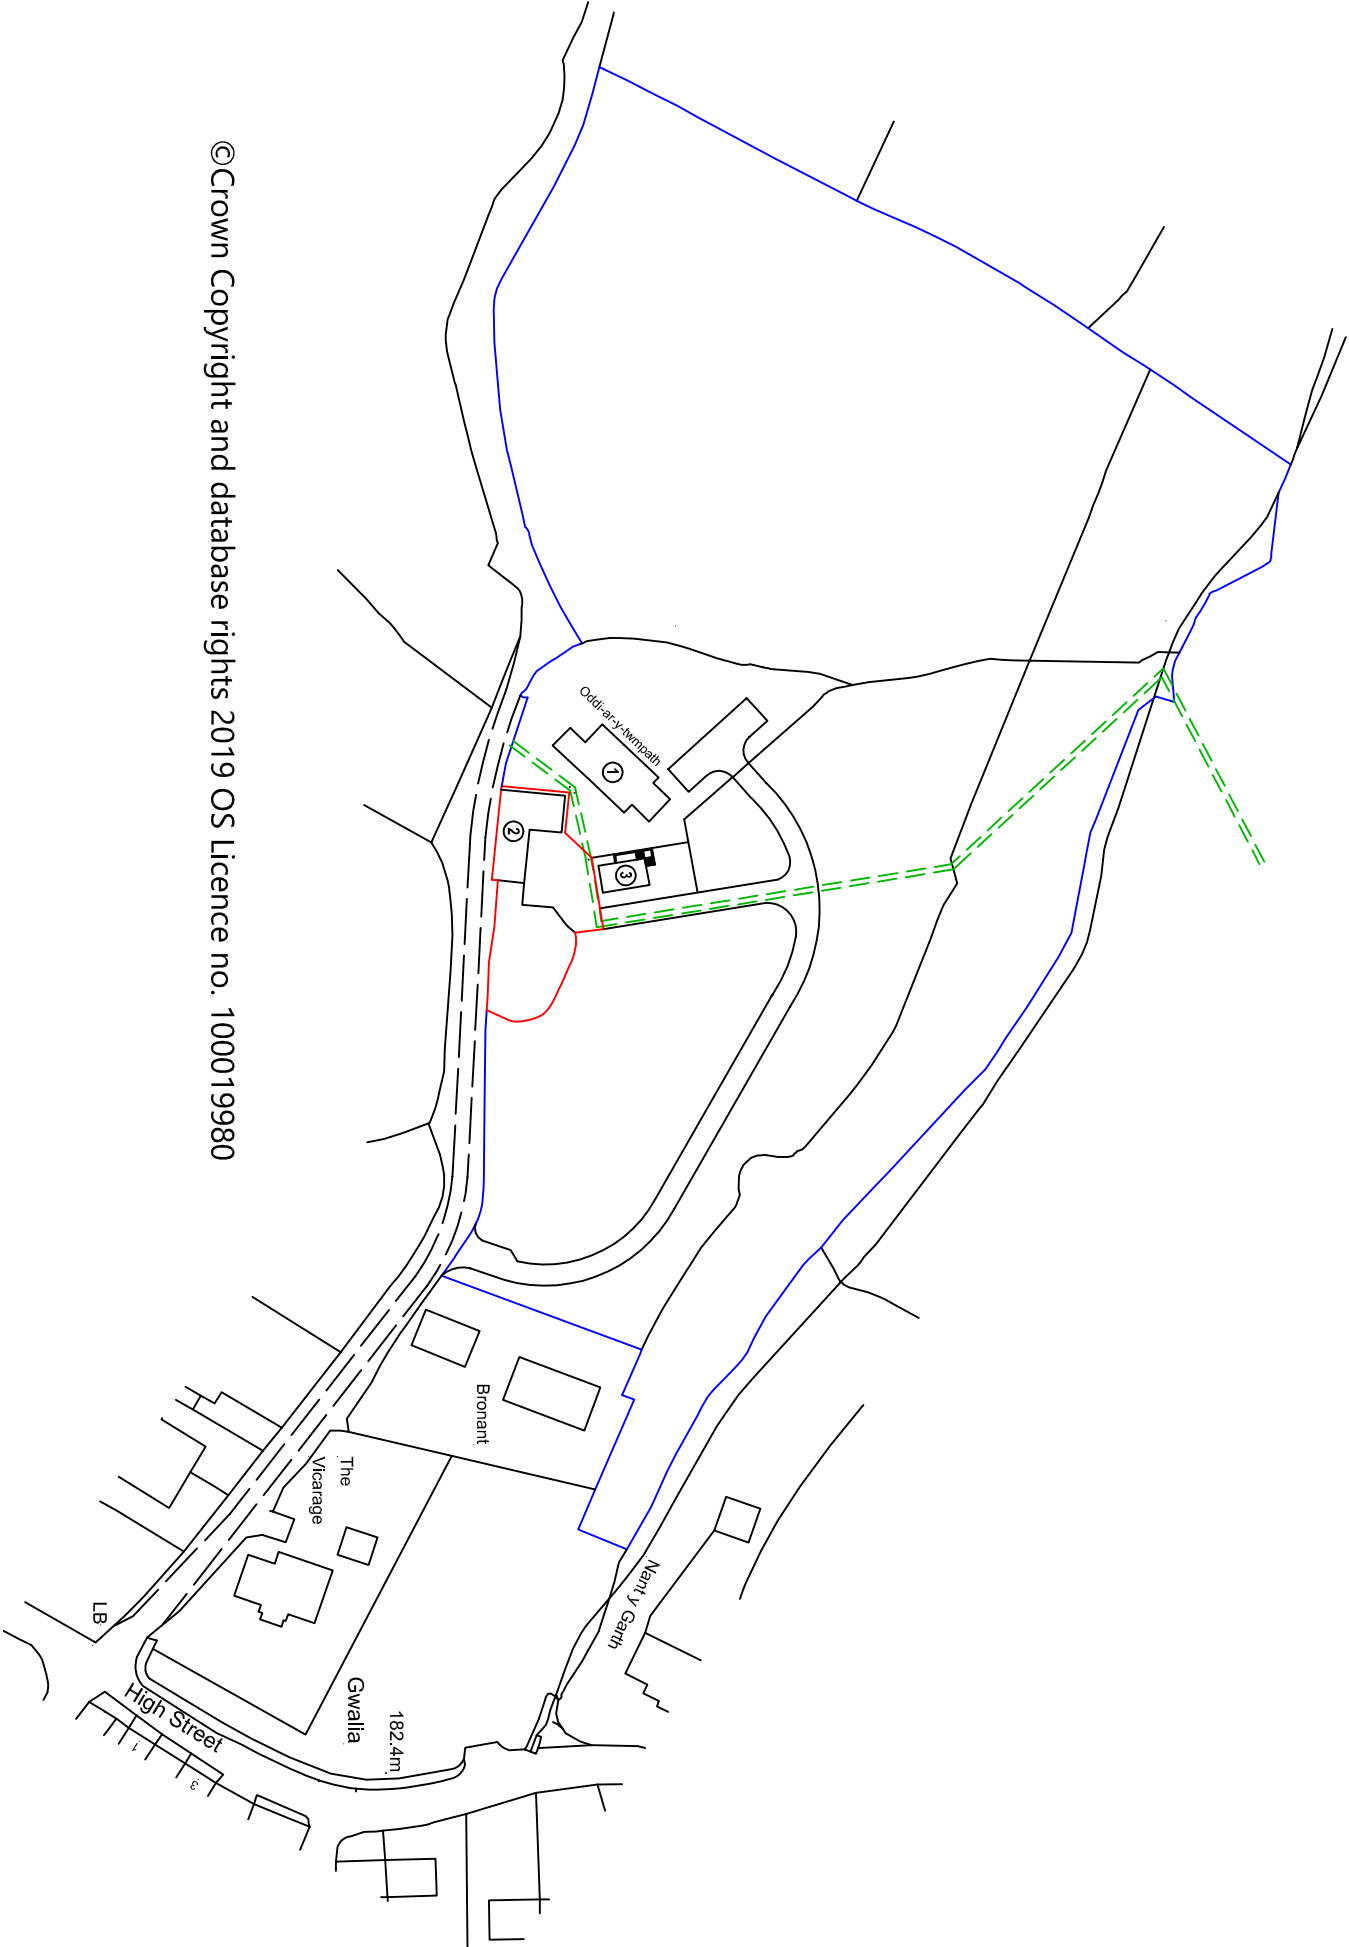

©Crown Copyright and database rights 2019 OS Licence no. 100019980

LOCATION PLAN
Scale 1 / 1250

PLATT WHITE
Partnership
Nova House, 94 Boughton
Chester, CH3 5AQ.
Tel: 01244 314111, Fax: 01244 314700
e-mail: info@plattwhite.co.uk
Web: www.plattwhite.co.uk

Client
MR J LLOYD

Project
ODD-AR-Y-TWMPATH, GARTH
GLYN CEIRIOG, LL20 7LY

Subject
LOCATION PLAN

Dwg. No. 01A
Drawn by AL
Checked by DL

Scale 1 / 1250 @ A3
Date Feb 2020