



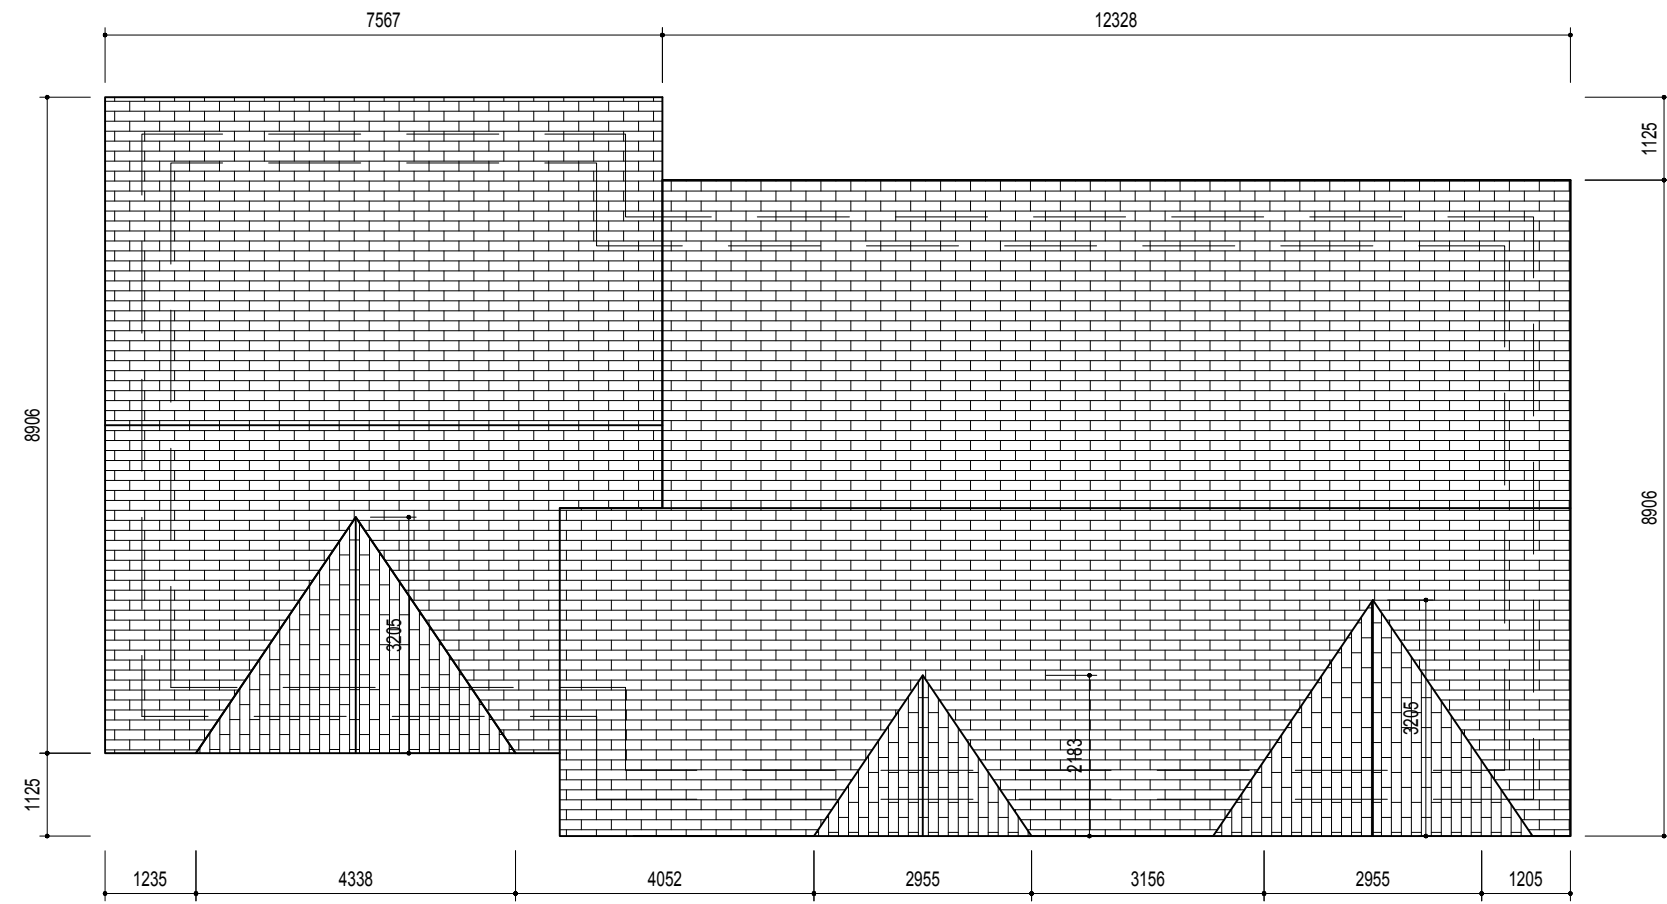


Block D.01  
Proposed Roof Plan  
(1:100)

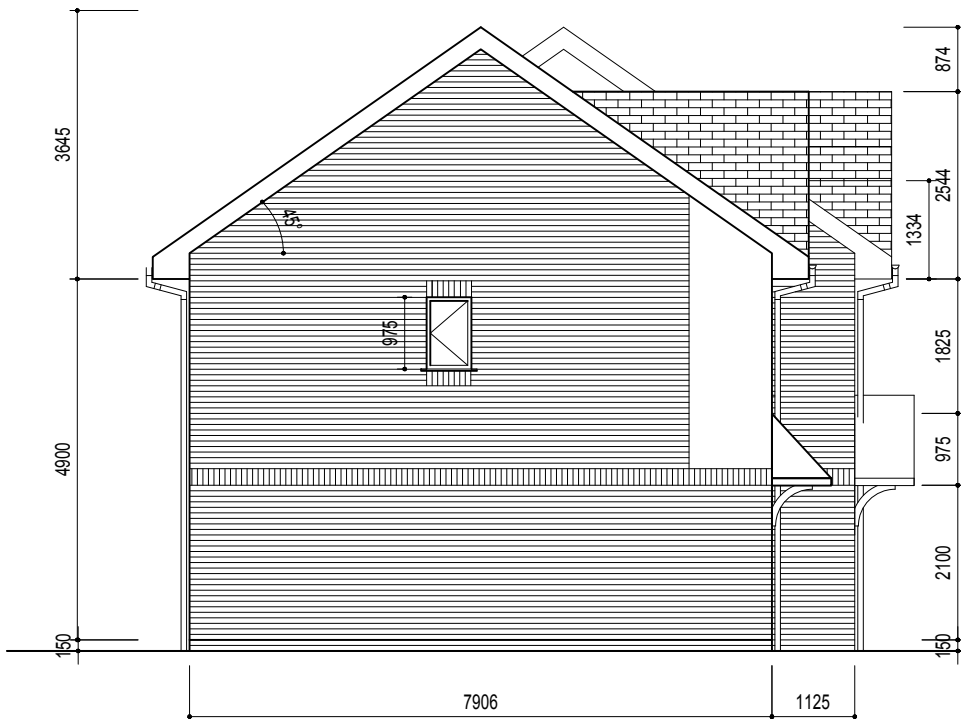

Block D.01  
Proposed LH Gable Elevation  
(1:100)



Block D.01  
Proposed Front Elevation  
(1:100)

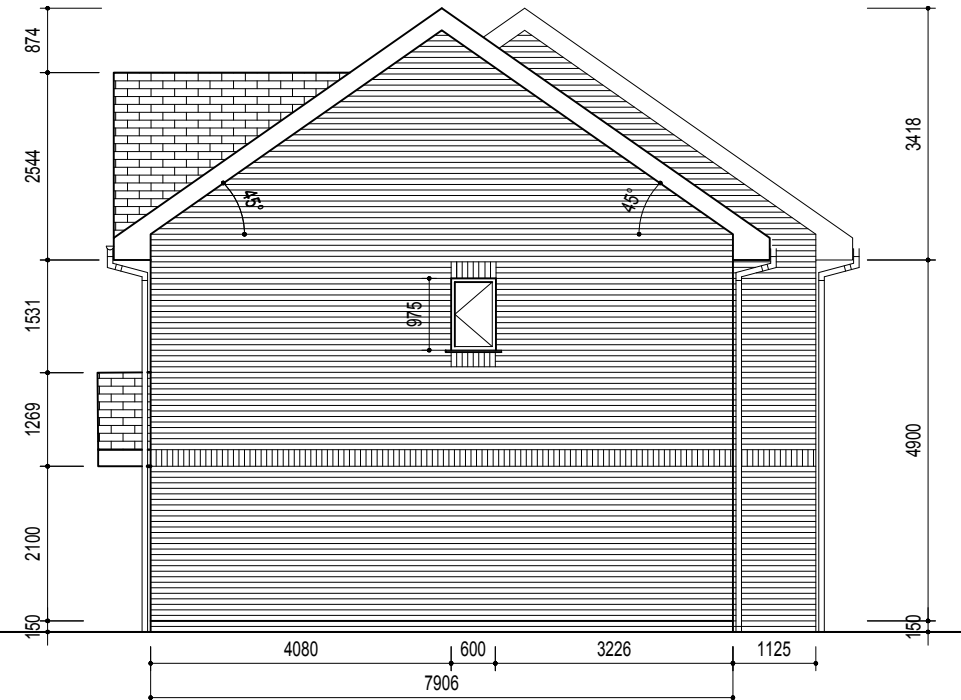

Block D.01  
Proposed RH Gable Elevation  
(1:100)




Block D.01  
Proposed Rear Elevation  
(1:100)


Block D  
3 No x 2 Bed / 4 Persons Units

Schedule of External Materials:


- 01 - External walls - Teviot Red facing brick by Fronterra.
- 02 - Roof covering - SLE flat gray concrete roofing tile - contrasting red ridge.
- 03 - Windows - Dark grey UPVC externally - white internally.
- 04 - Gutters & Downpipes - Black UPVC
- 0 - Fascias & Soffites - White UPVC.

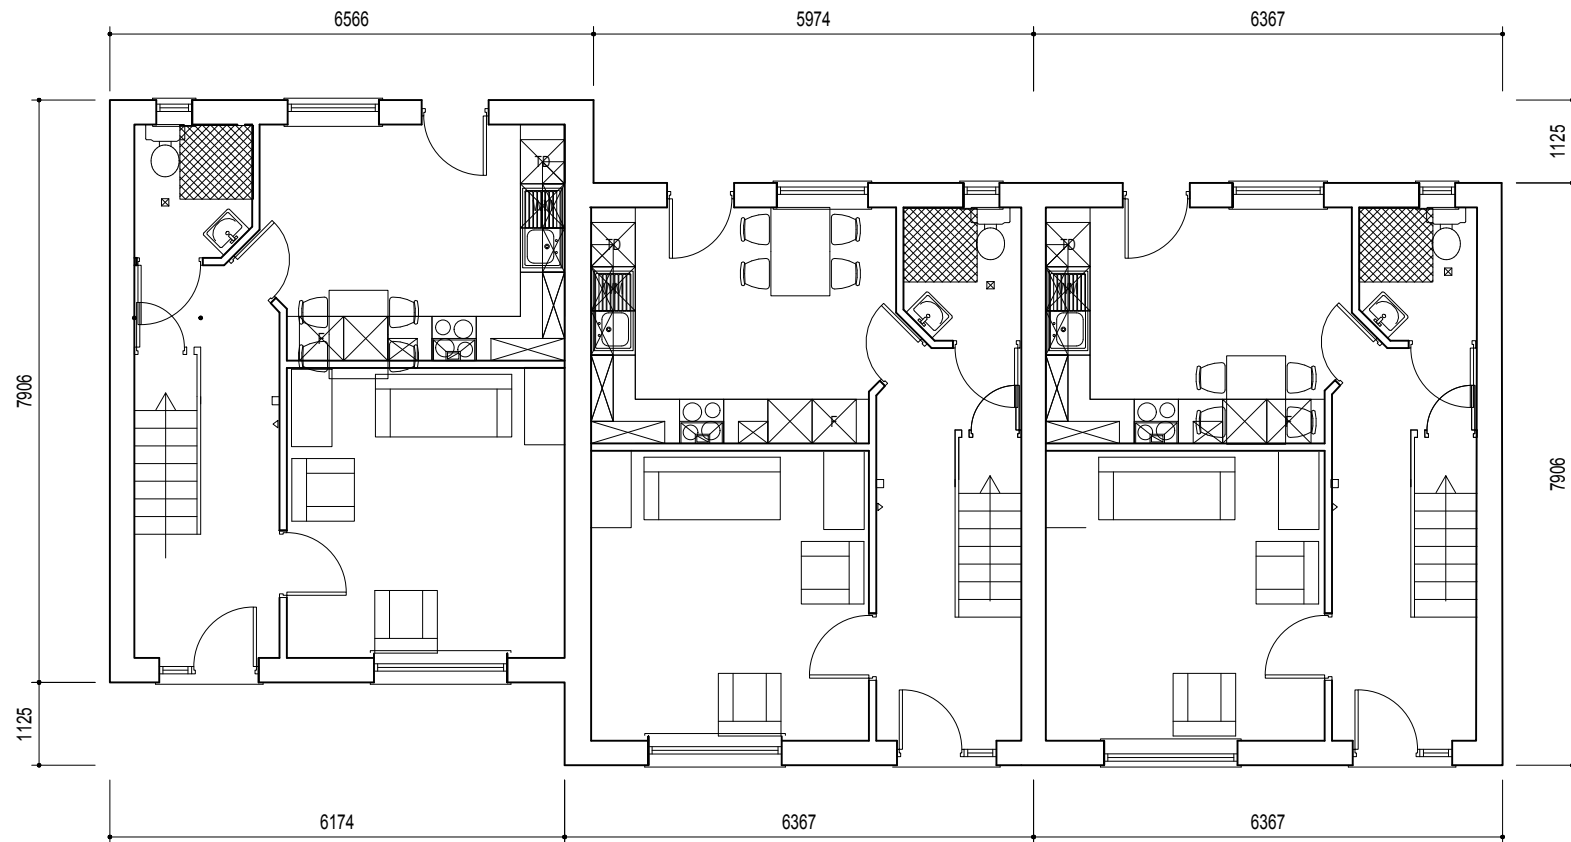

Block D.01  
Proposed Ground Floor Plan  
(1:100)

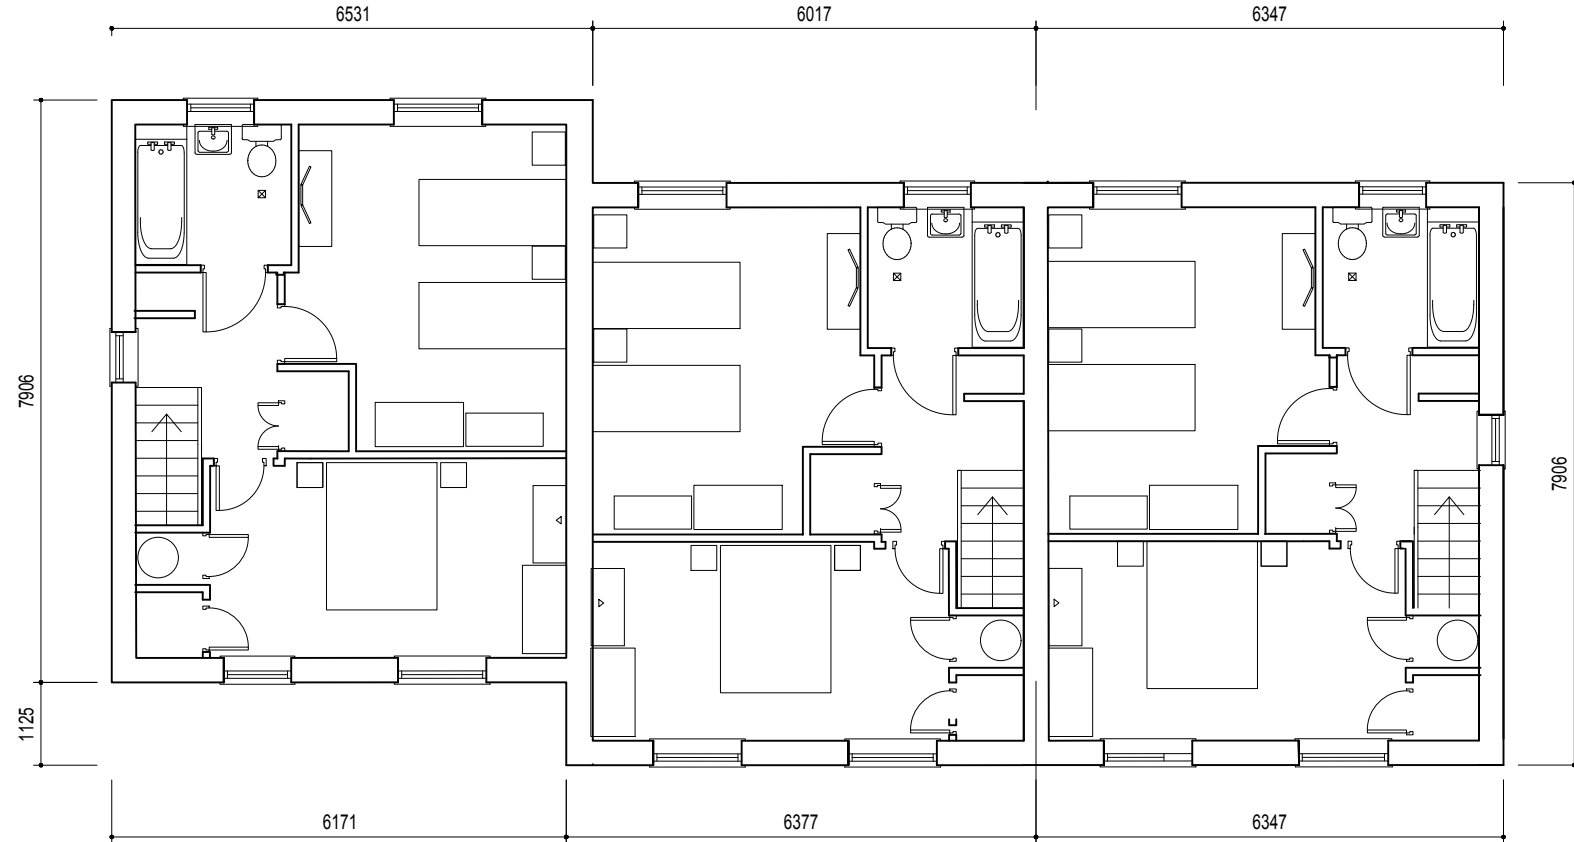

Block D.01  
Proposed First Floor Plan  
(1:100)

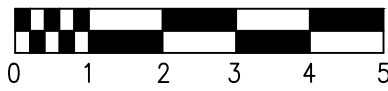

Block D.1 Area = 84.7sqm

Issued for Planning

|                                                          |  |            |            |
|----------------------------------------------------------|--|------------|------------|
| Rev.                                                     |  | Revision   | Date       |
| Ian Stockdale Limited                                    |  |            |            |
| 3C Edison House Wrexham Technology Park Wrexham LL13 7YT |  |            |            |
| Title                                                    |  | Scale      | Authorised |
| 430 Series - Block D.1                                   |  | 1:100 @ A1 | -----      |
| Proposed Elevations & Plans                              |  | Date       | Issue      |
| North Road, Wrexham                                      |  | 22.04.2020 | -----      |
| Client                                                   |  | Drawn      | Chk'd      |
| Limegrove Build Limited.                                 |  | IMC        | -----      |
| Draw'n g. No.                                            |  | Rev.       |            |
| 3276-430-001 -                                           |  |            |            |