


NOTES:

- 1. NO DIMENSIONS ARE TO BE SCALED FROM THIS DRAWING.
- 2. ALL DIMENSIONS ARE SHOWN IN MILLIMETERS (mm), UNLESS NOTED OTHERWISE.

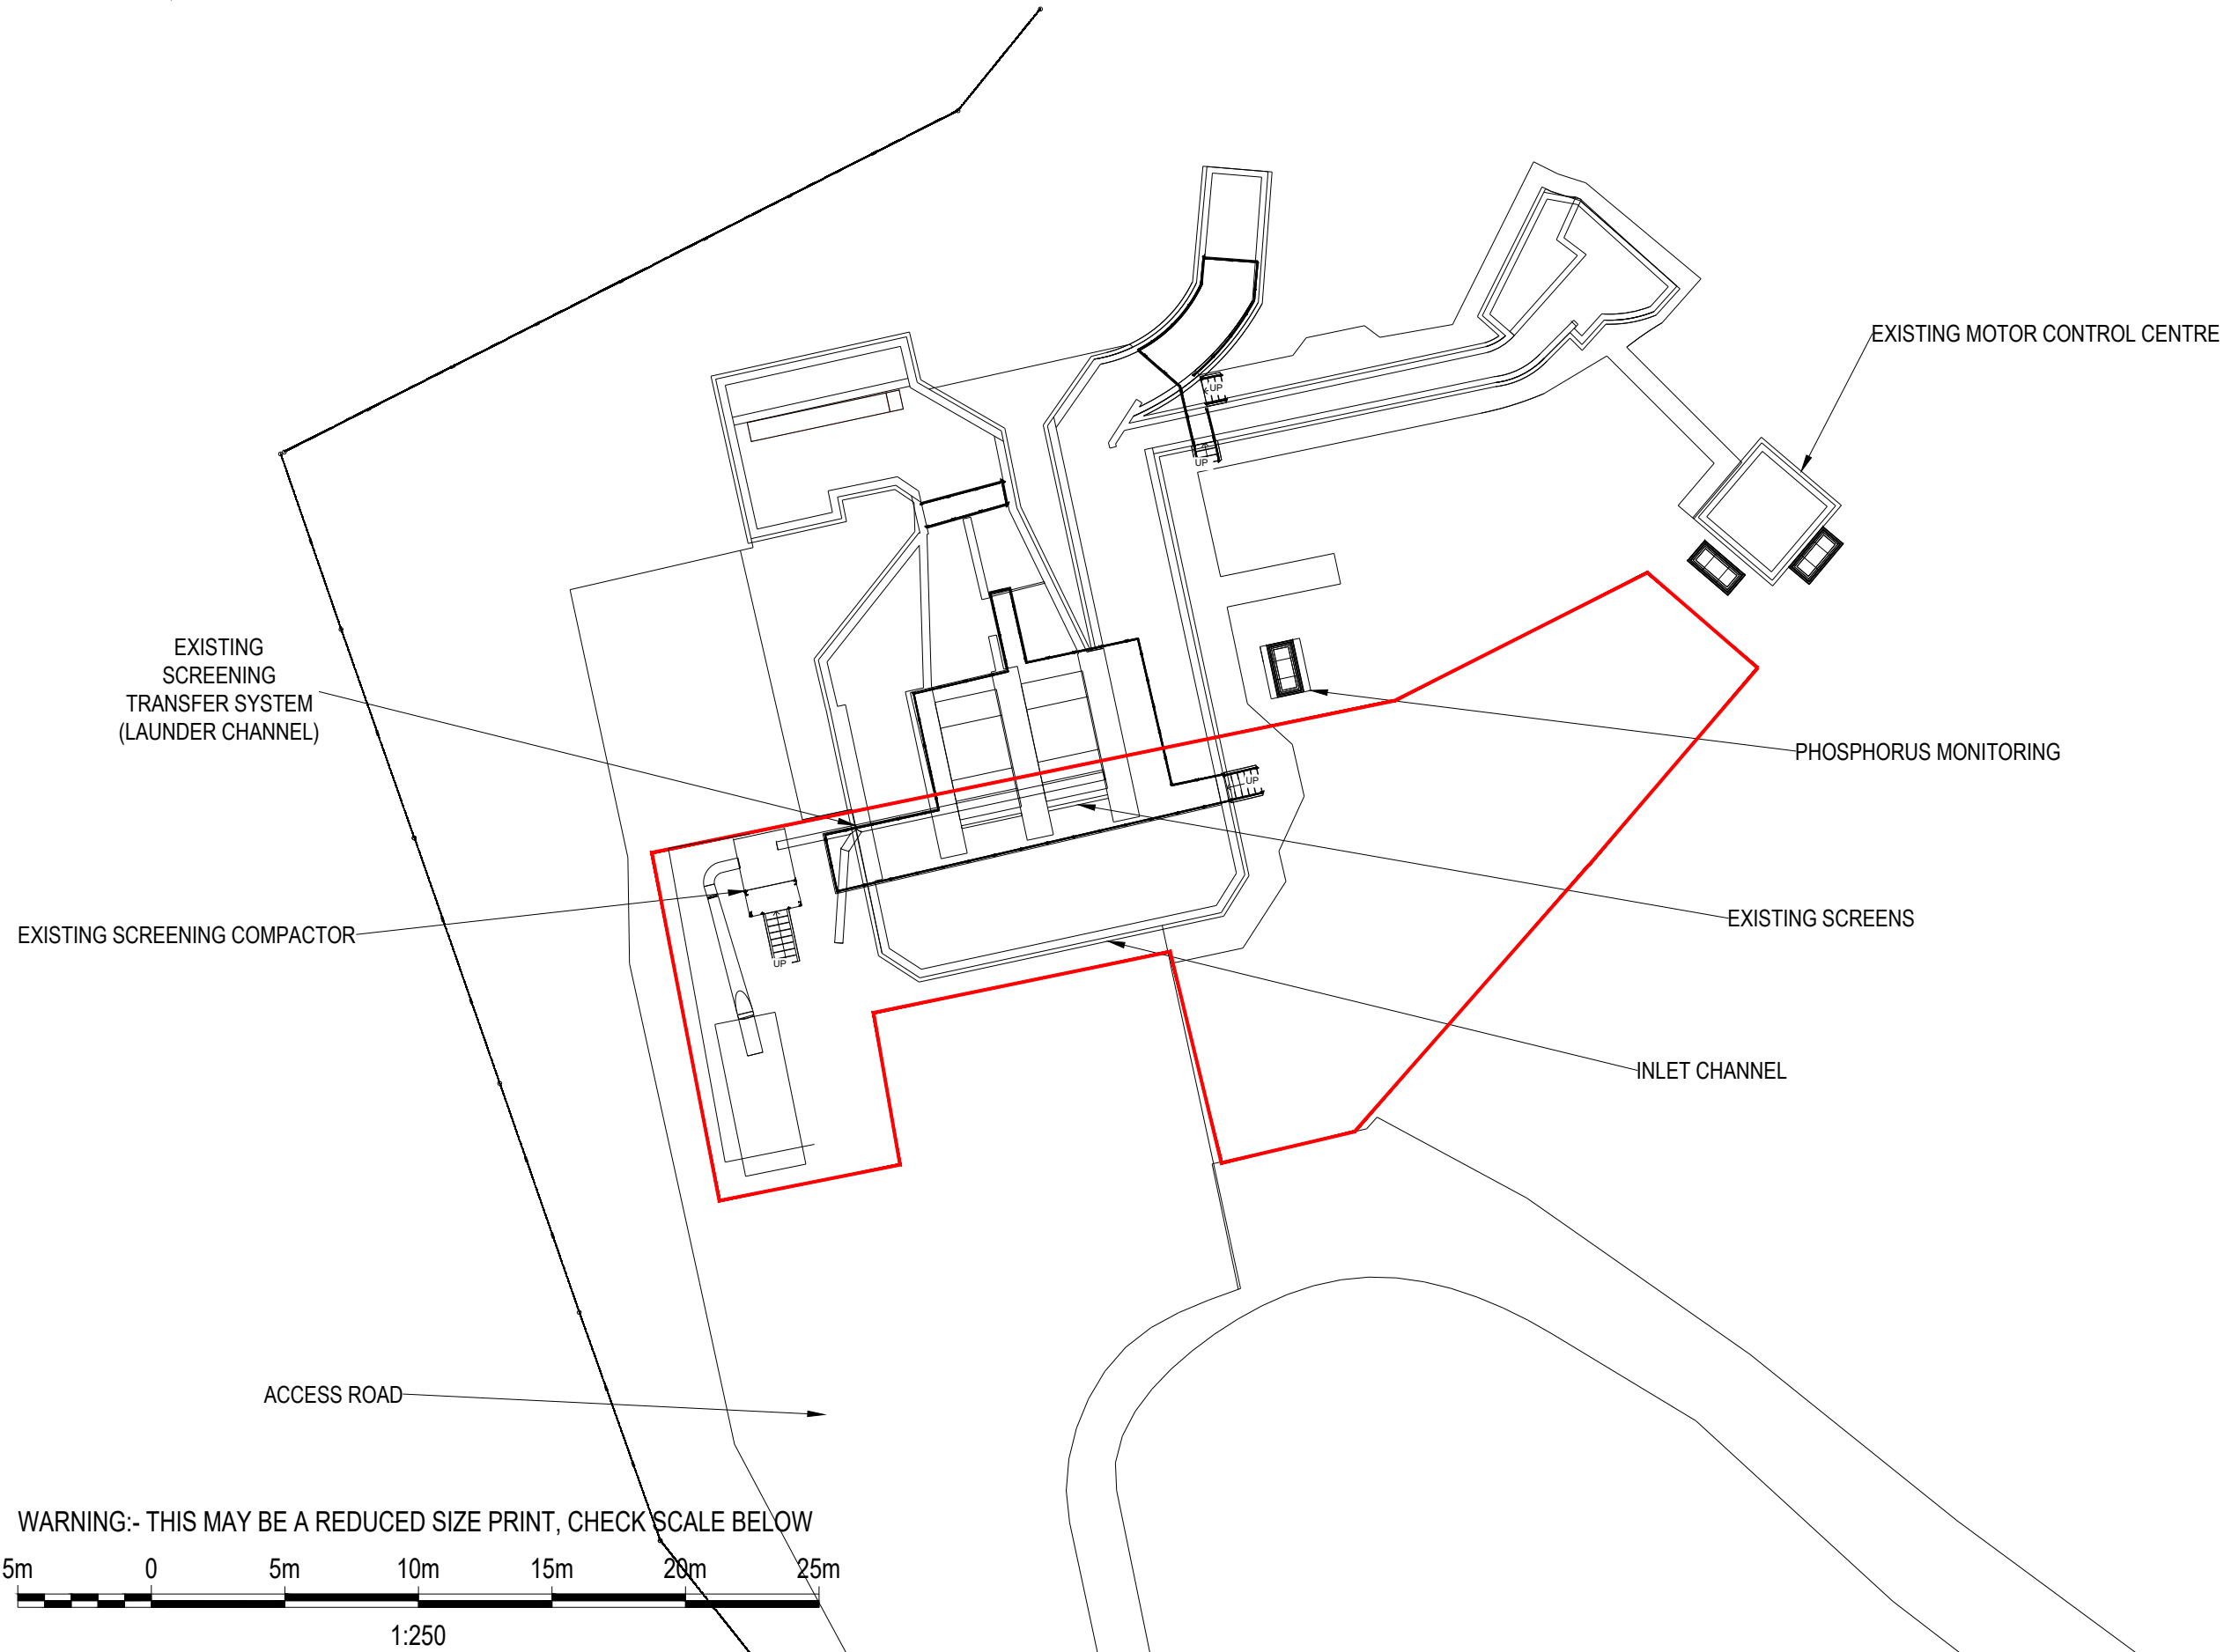

P01	01.05.20	CL	WORK IN PROGRESS	RG	RE	06.05.20
Rev.	Date.	Drwn.	Description.	Chkd.	Appd.	Date.
 Capital Delivery Alliance Cynghrair Cyflawni Cyfalaf Ty Awen, Spooner Close, Cood Kermow, Newport, NP10 6FZ						
Project Name. FIVE FORDS INLET SCREEN						
Drawing Title. EXISTING SITE LAYOUT						
Suitability. WORK IN PROGRESS					Suitability Code. S0	
Originator. CL		Designer. SU		Date. 01.05.2020		
Internal Project Number. ST20		Scale. 1:250 @ A3		Rev. P01		
Drawing Number. B14300-123532-XX-XX-DR-ZA-PN9004						