


NOTES:

1. NO DIMENSIONS ARE TO BE SCALED FROM THIS DRAWING.
2. ALL DIMENSIONS ARE SHOWN IN MILLIMETERS (mm), UNLESS NOTED OTHERWISE.

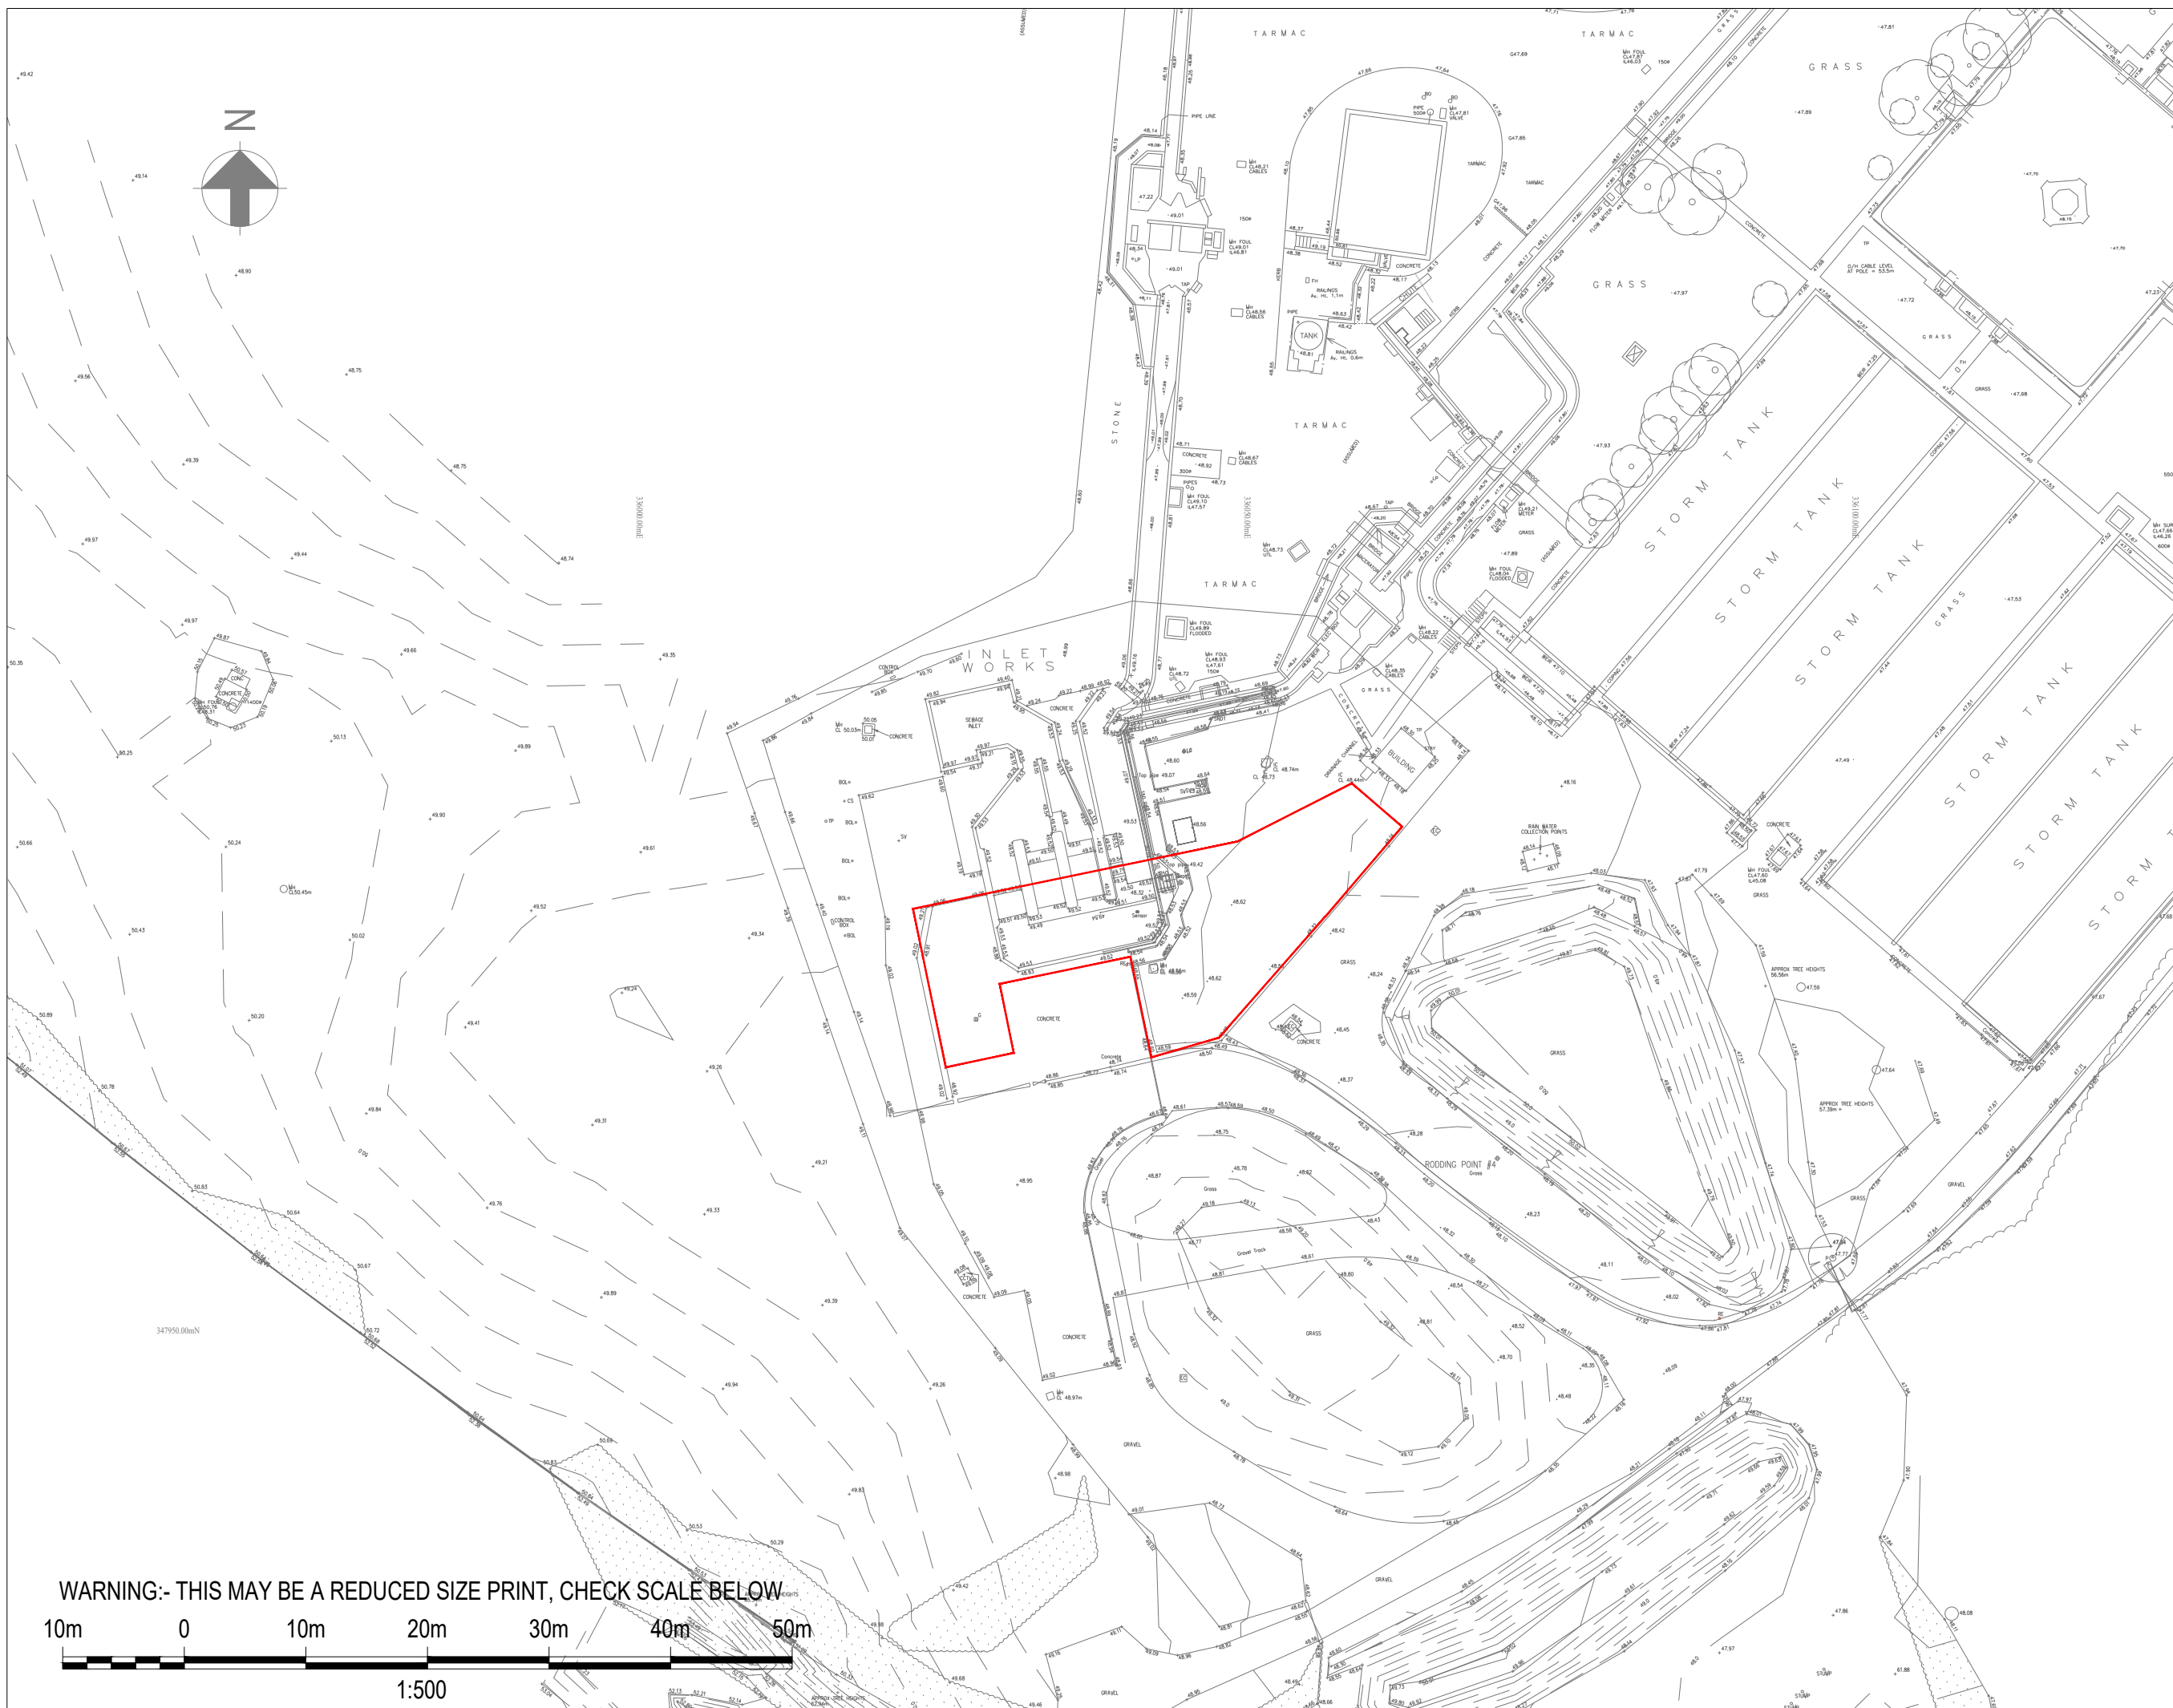

P01	01.05.20	CL	WORK IN PROGRESS	RG	RE	06.05.20
Rev.	Date.	Drwn.	Description.	Chkd.	Appd.	Date.



Project Name:
FIVE FORDS INLET SCREEN

Drawing Title:
BOUNDARY OF CLOPUD APPLICATION SITE

Suitability:	WORK IN PROGRESS	Suitability Code:	S0
Originator:	CL	Designer:	SU
Internal Project Number:	ST20	Date:	01.05.2020
Drawing Number:	B14300-123532-XX-XX-DR-ZA-PN9003	Scale:	1:500 @ A3
		Rev.	P01