


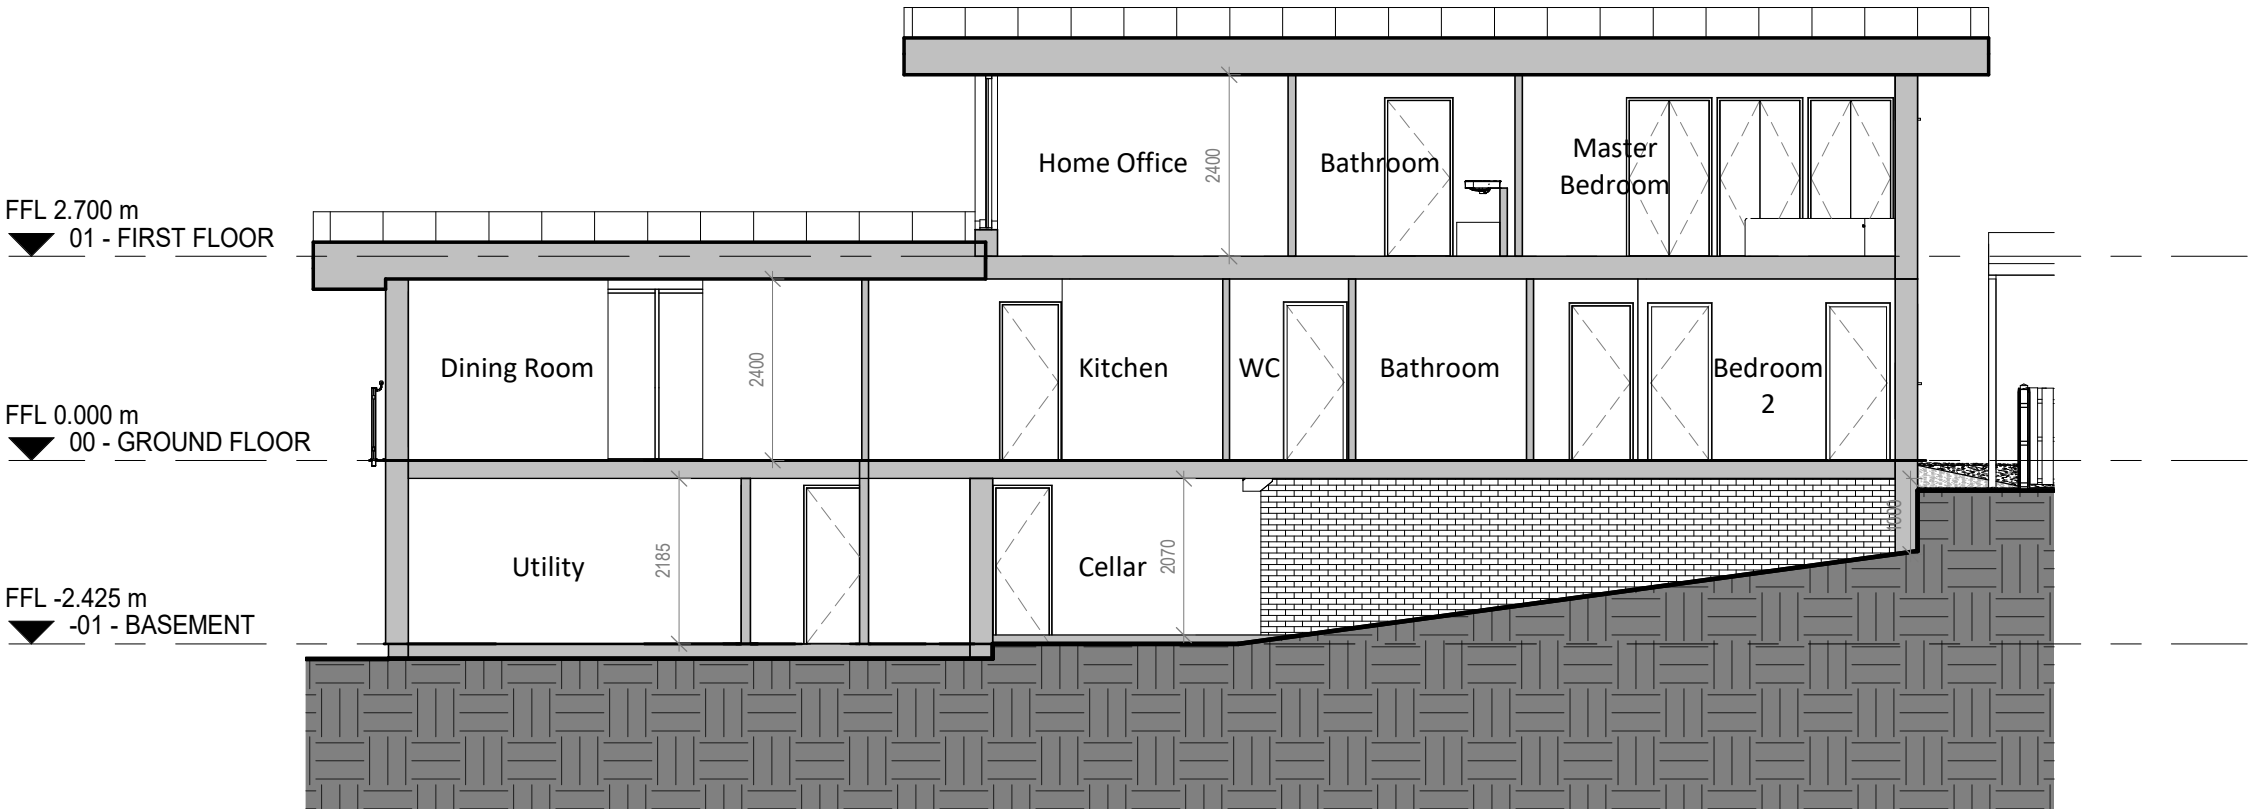

1 | Section A-A - Existing
SCALE 1 : 100



2 | Section A-A - Proposed
SCALE 1 : 100

--	--	--	--

REV	DESCRIPTION	DATE	BY
-----	-------------	------	----

THIS DRAWING IS THE COPYRIGHT OF DAVID PARRY.
CHECK ALL DIMENSIONS ON SITE. ANY DISCREPANCIES TO BE
NOTIFIED TO THE ARCHITECT.
ELEMENTS OF STRUCTURE SHOWN ARE INDICATIVE AND FOR
GUIDANCE. FINAL DESIGN TO BE AS STRUCTURAL ENGINEERS
DETAILS AND SPECIFICATION.

PROJECT
Chantry Meade Extension
for Ms Tracey Mew

DRAWING TITLE
Building Sections

SCALE	DATE	DRAWN	CHECKED
1 : 100 @A3	11/04/20	DP	DP

DRAWING
STATUS PRELIMINARY

JOB No	DRAWING No	REVISION
P114	013	