


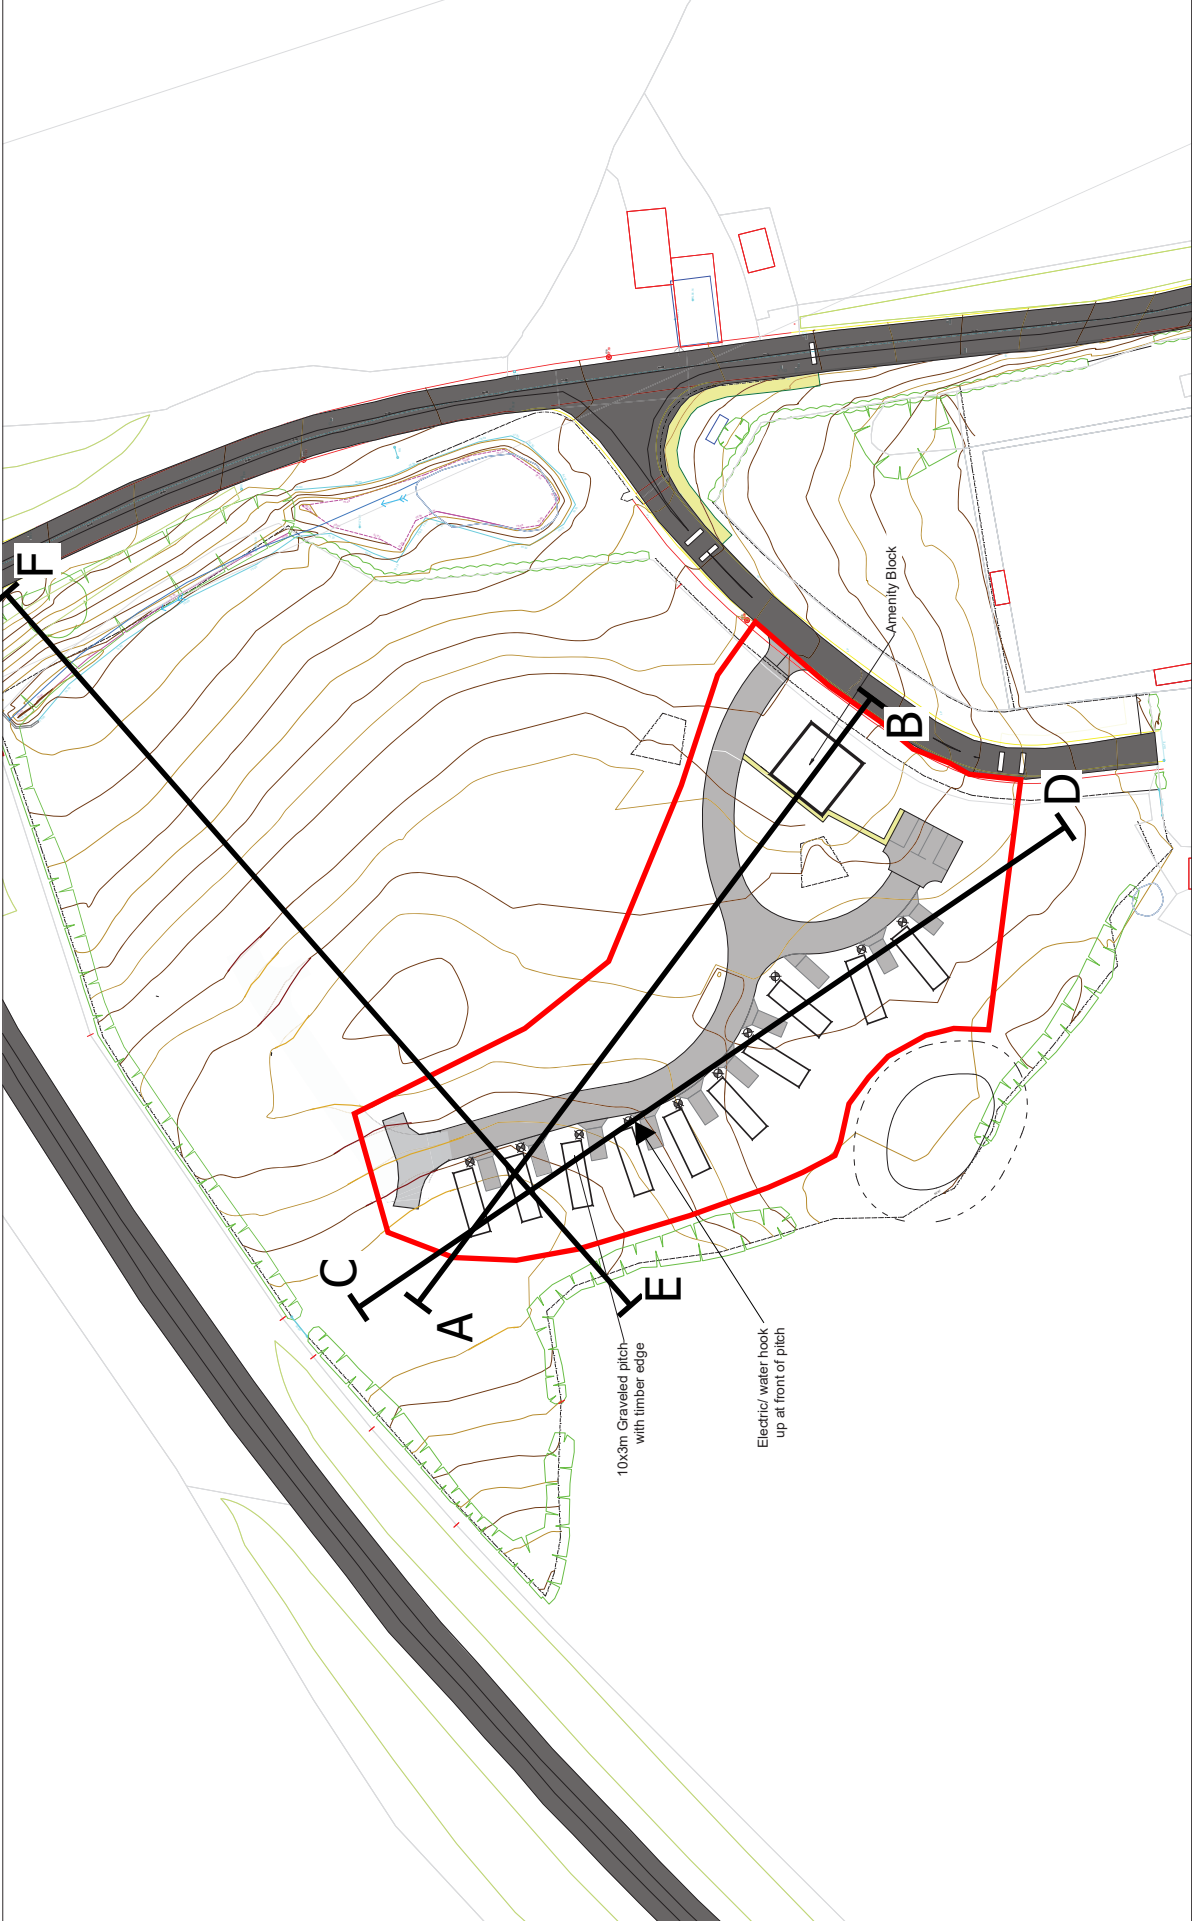

KEY: Existing Road Proposed Graveled Road Surface Proposed Footpath	Location of Site Sections Plan	SCALE 1:500 @ A2	PROJECT NO. SHF 244.001	PROJECT DRAWING TITLE DRAWING NO.	Hannier Arms, Wrexham
	Updated GA to reflect highway officer comments and updated contours	DATE Nov 2019	DRAWING NO. SHF 244.001 L.D.00.003 A		
			DRAWN NP	CHECKED GB	CLIENT CARLTON HOLDINGS LTD.