



DO NOT SCALE THIS DRAWING


This copy drawing and any design thereon is protected by copyright and is the property of Pulmann Associates Limited. It is to be used only for the purpose for which it was expressly loaned and is not to be copied in any format, nor is any information taken therefrom to be transmitted or passed on to others.

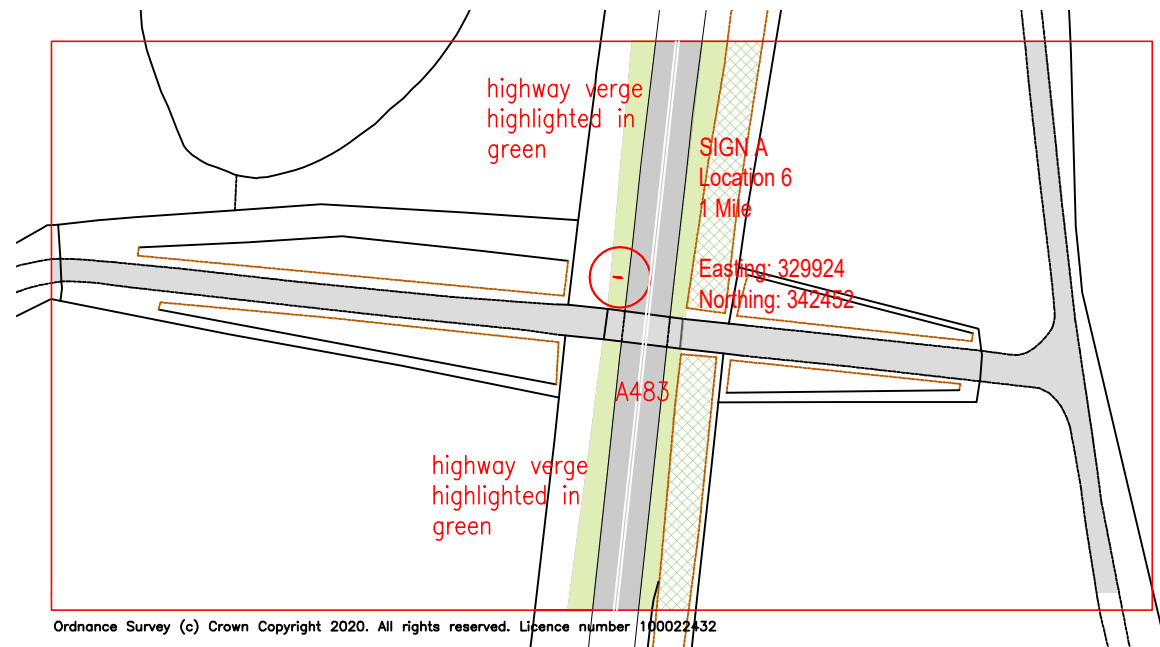


Sign A Location 6

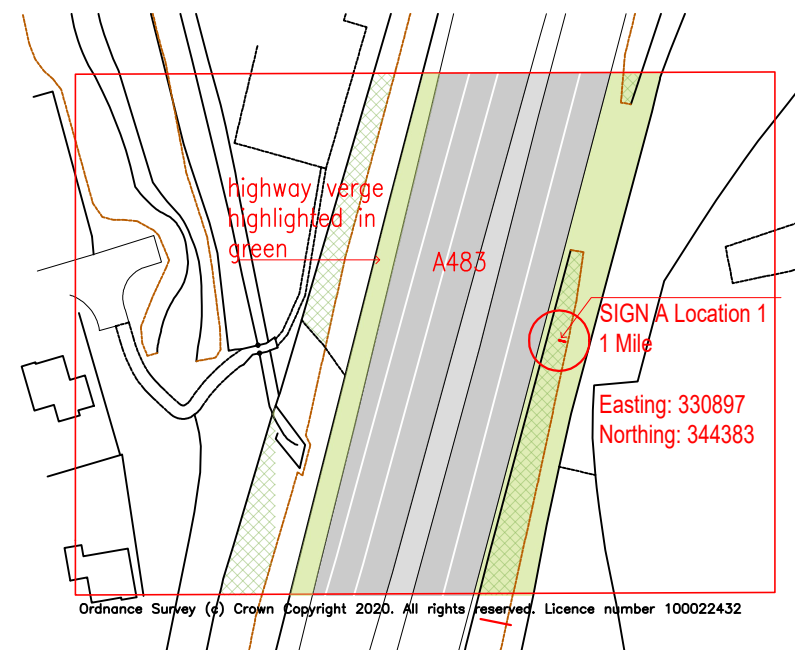


Sign A Location 1

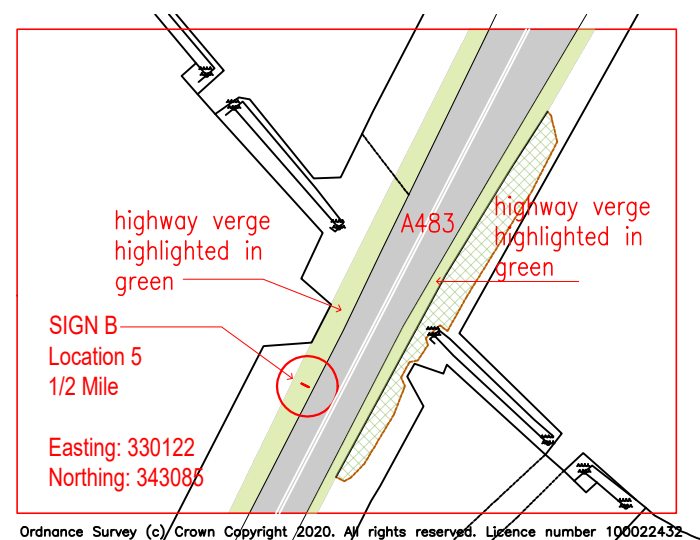

Sign B Location 5

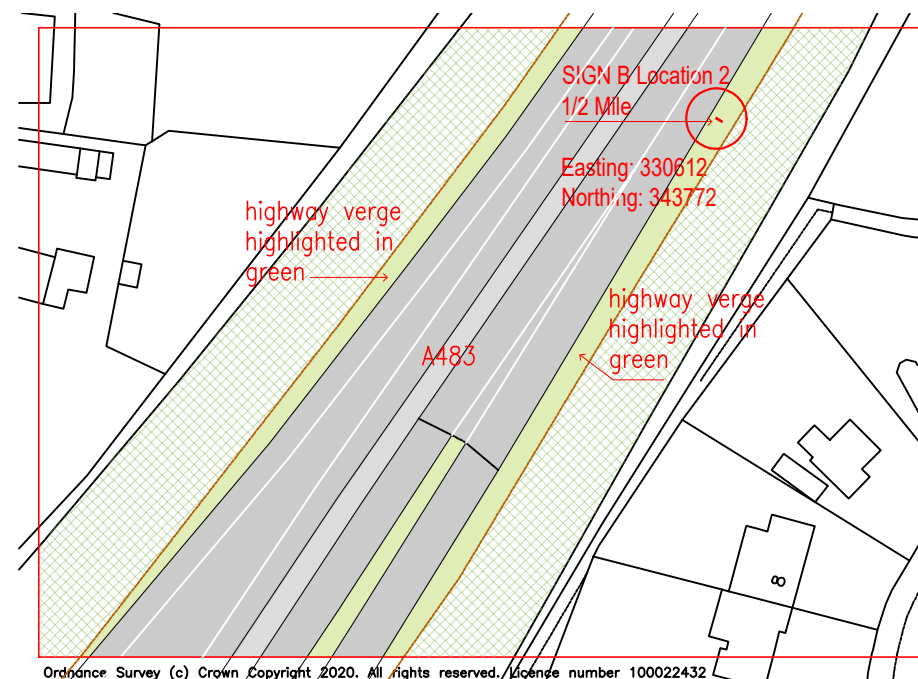

Sign B Location 2

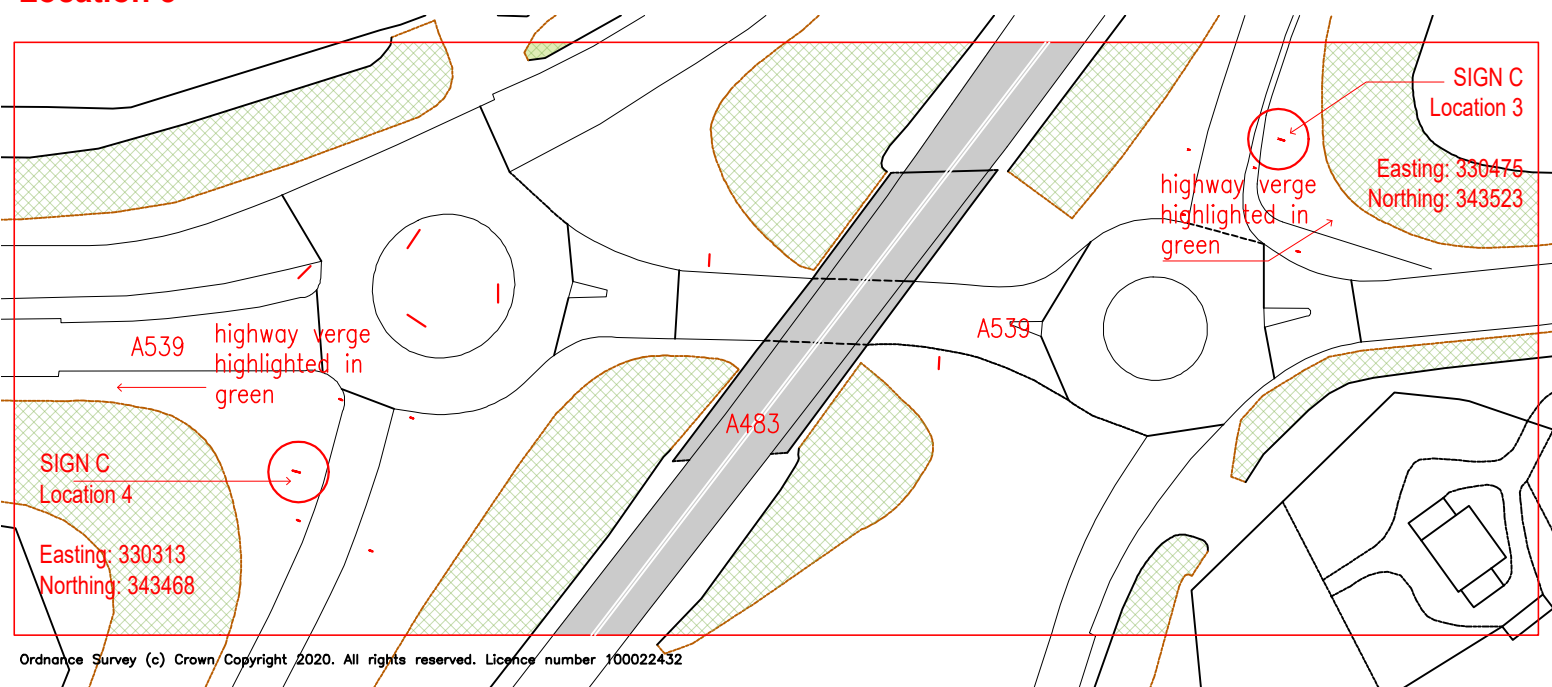

Sign C Location 4



02	Existing Signs added	May 2020
01	Sign references amended	Mar 2020

Rev	Description	Date
-----	-------------	------



www.pulmann.co.uk
T: 01706 651012 T: 0161 427 9111 E: mail@pulmann.com
Bridge House 18A Bridge Street Milnrow Lancashire OL16 3ND

Planning

Project: **Petrol Filling Station**
Client: **The Kay Group (UK) Ltd**
Site: **Ruabon Park
Park Road
Ruabon
Wales**
Drawing: **Proposed Services Signage**

Drg No: **M18-26-82** Rev: **02**

Scale: **1:1250** Paper: **A3** Date: **Mar 2020**