
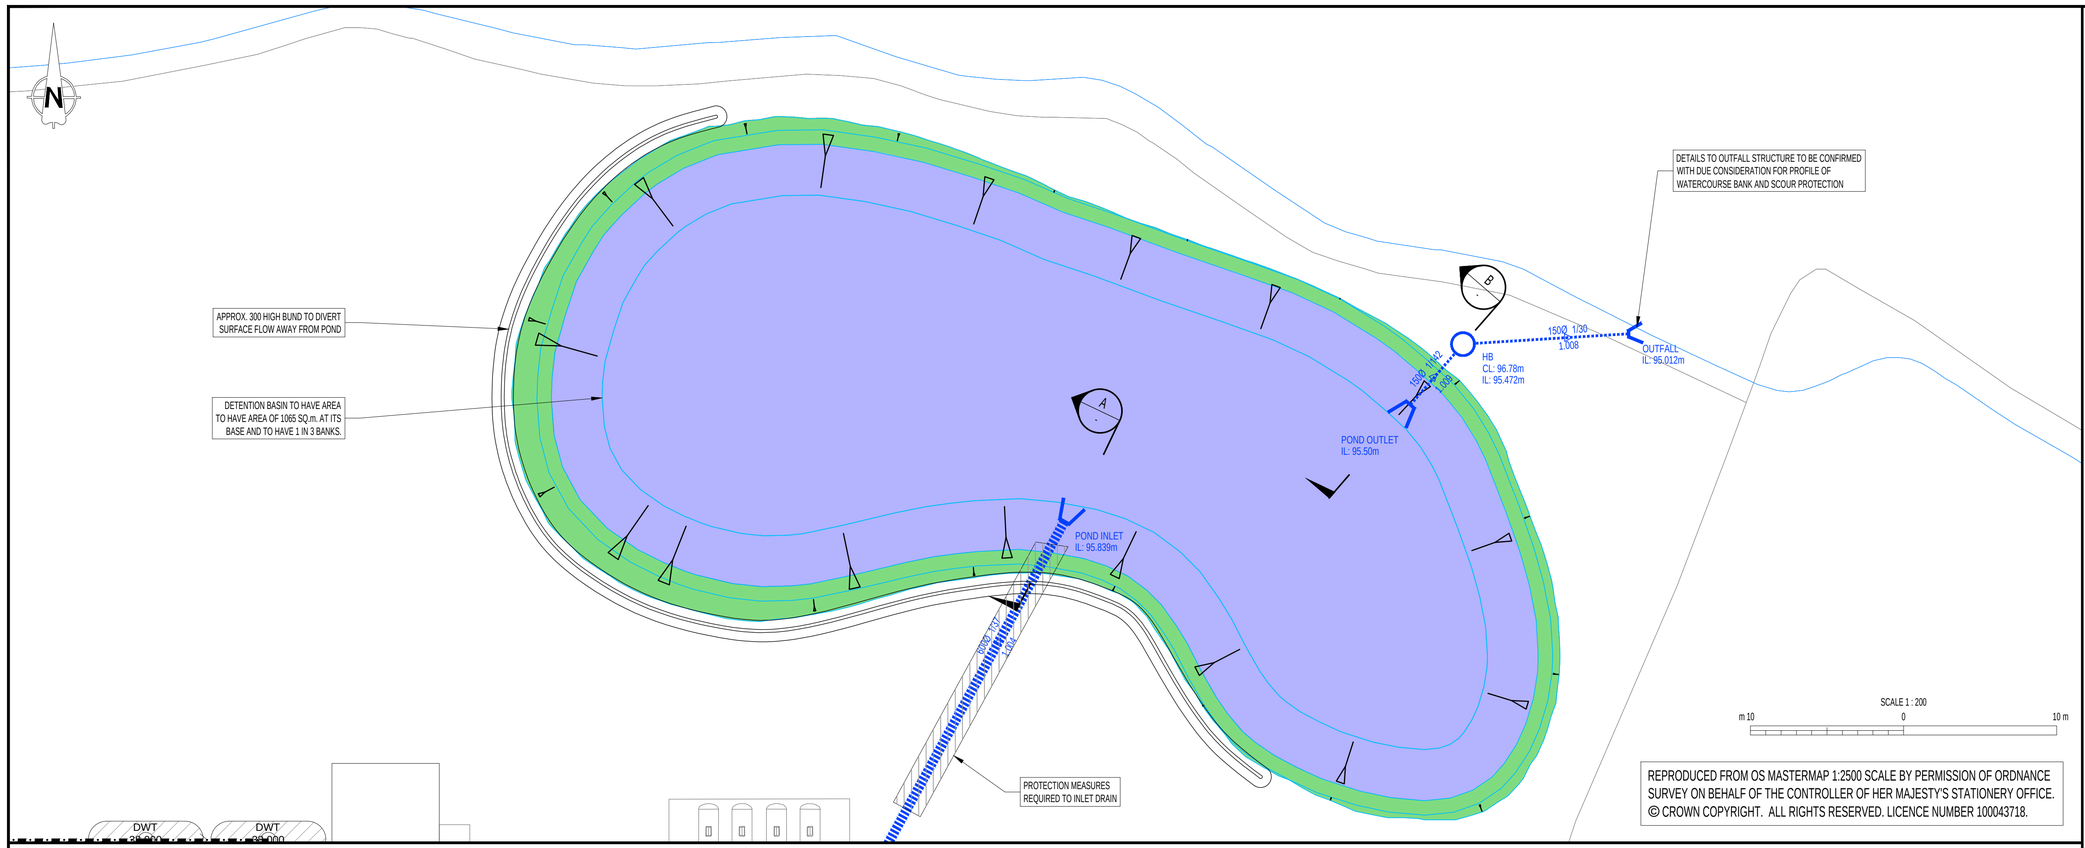


REPRODUCED FROM OS MASTERMAP 1:2500 SCALE BY PERMISSION OF ORDNANCE SURVEY ON BEHALF OF THE CONTROLLER OF HER MAJESTY'S STATIONERY OFFICE. © CROWN COPYRIGHT. ALL RIGHTS RESERVED. LICENCE NUMBER 100043718.

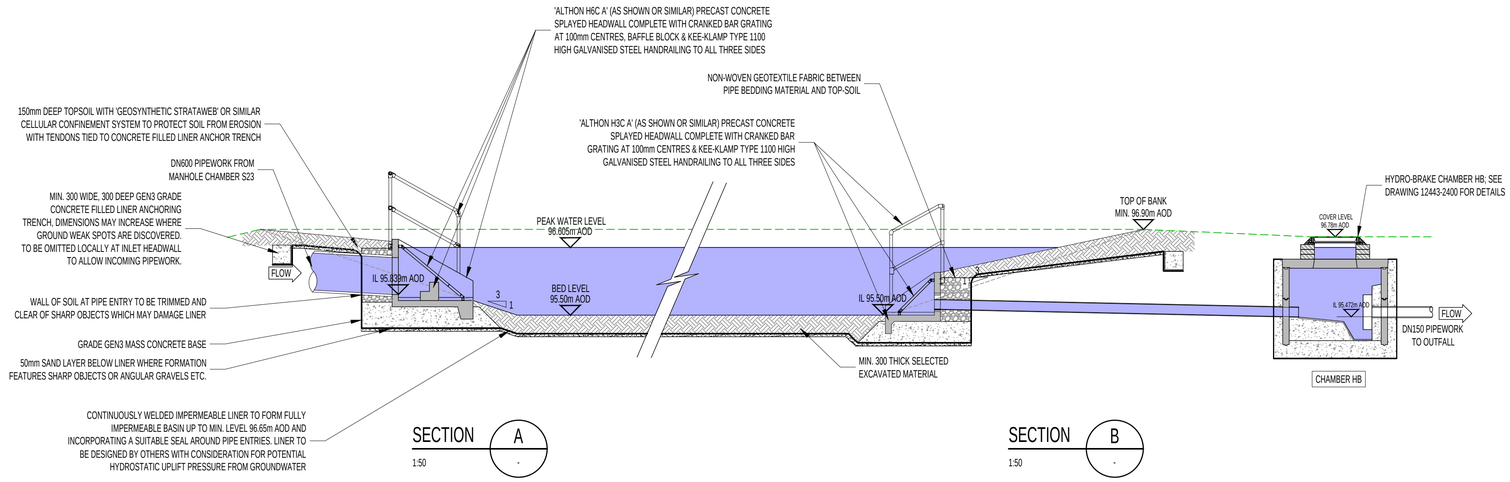

SECTION A
1:50

SECTION B
1:50

SCALE 1 : 50
m 1
0
4 m

NOTES

1. ALL DIMENSIONS IN MILLIMETRES AND ALL LEVELS IN METRES ABOVE ORDNANCE DATUM UNLESS SHOWN OTHERWISE.
2. THIS DESIGN IS PROPOSED ON THE BASIS OF CLIENT BRIEF, SPECIFICATIONS, BEST PRACTICE AND RISK REDUCTION / ELIMINATION. THE DESIGNER MUST BE CONSULTED ON ANY PROPOSED CHANGES, BEFORE THEY ARE CONSIDERED FOR IMPLEMENTATION.

REFERENCE CALCULATIONS

12443-200603-SURFACE WATER DRAINAGE CALCULATIONS

CAUTION: THE MANAGEMENT AND DESIGN OF ANY AND ALL TEMPORARY WORKS REQUIRED TO EXECUTE THIS DESIGN ARE THE RESPONSIBILITY OF THE CONTRACTOR.

SITE LOCATION

GRID REFERENCE: 332487, 344125
SITE ADDRESS: CINDERS FARM, RUABON, WREXHAM, LL14 6HL

REV.	DATE	DESCRIPTION	DSGN'D	CHK'D	APP'D
R00	05-06-20	FIRST ISSUE	AR	DGJ	TM

CLIENT

WYNNSTAY HOME FARM

PRINCIPAL DESIGNER

-

Waterco Ltd., Eden Court,
Lon Parcwr Business Park, Ruthin LL15 1NJ
tel (+44) 1824 702220
www.waterco.co.uk

SCHEME

CINDERS FARM, RUABON

TITLE

ATTENUATION POND GENERAL ARRANGEMENT DETAILS

STATUS

PLANNING APPLICATION

DESIGNED	CHECKED	APPROVED	SCALE / SHEET SIZE
AR	DGJ	TM	AS SHOWN / A1

DRAWING NO.	REV
12443-2100	R00