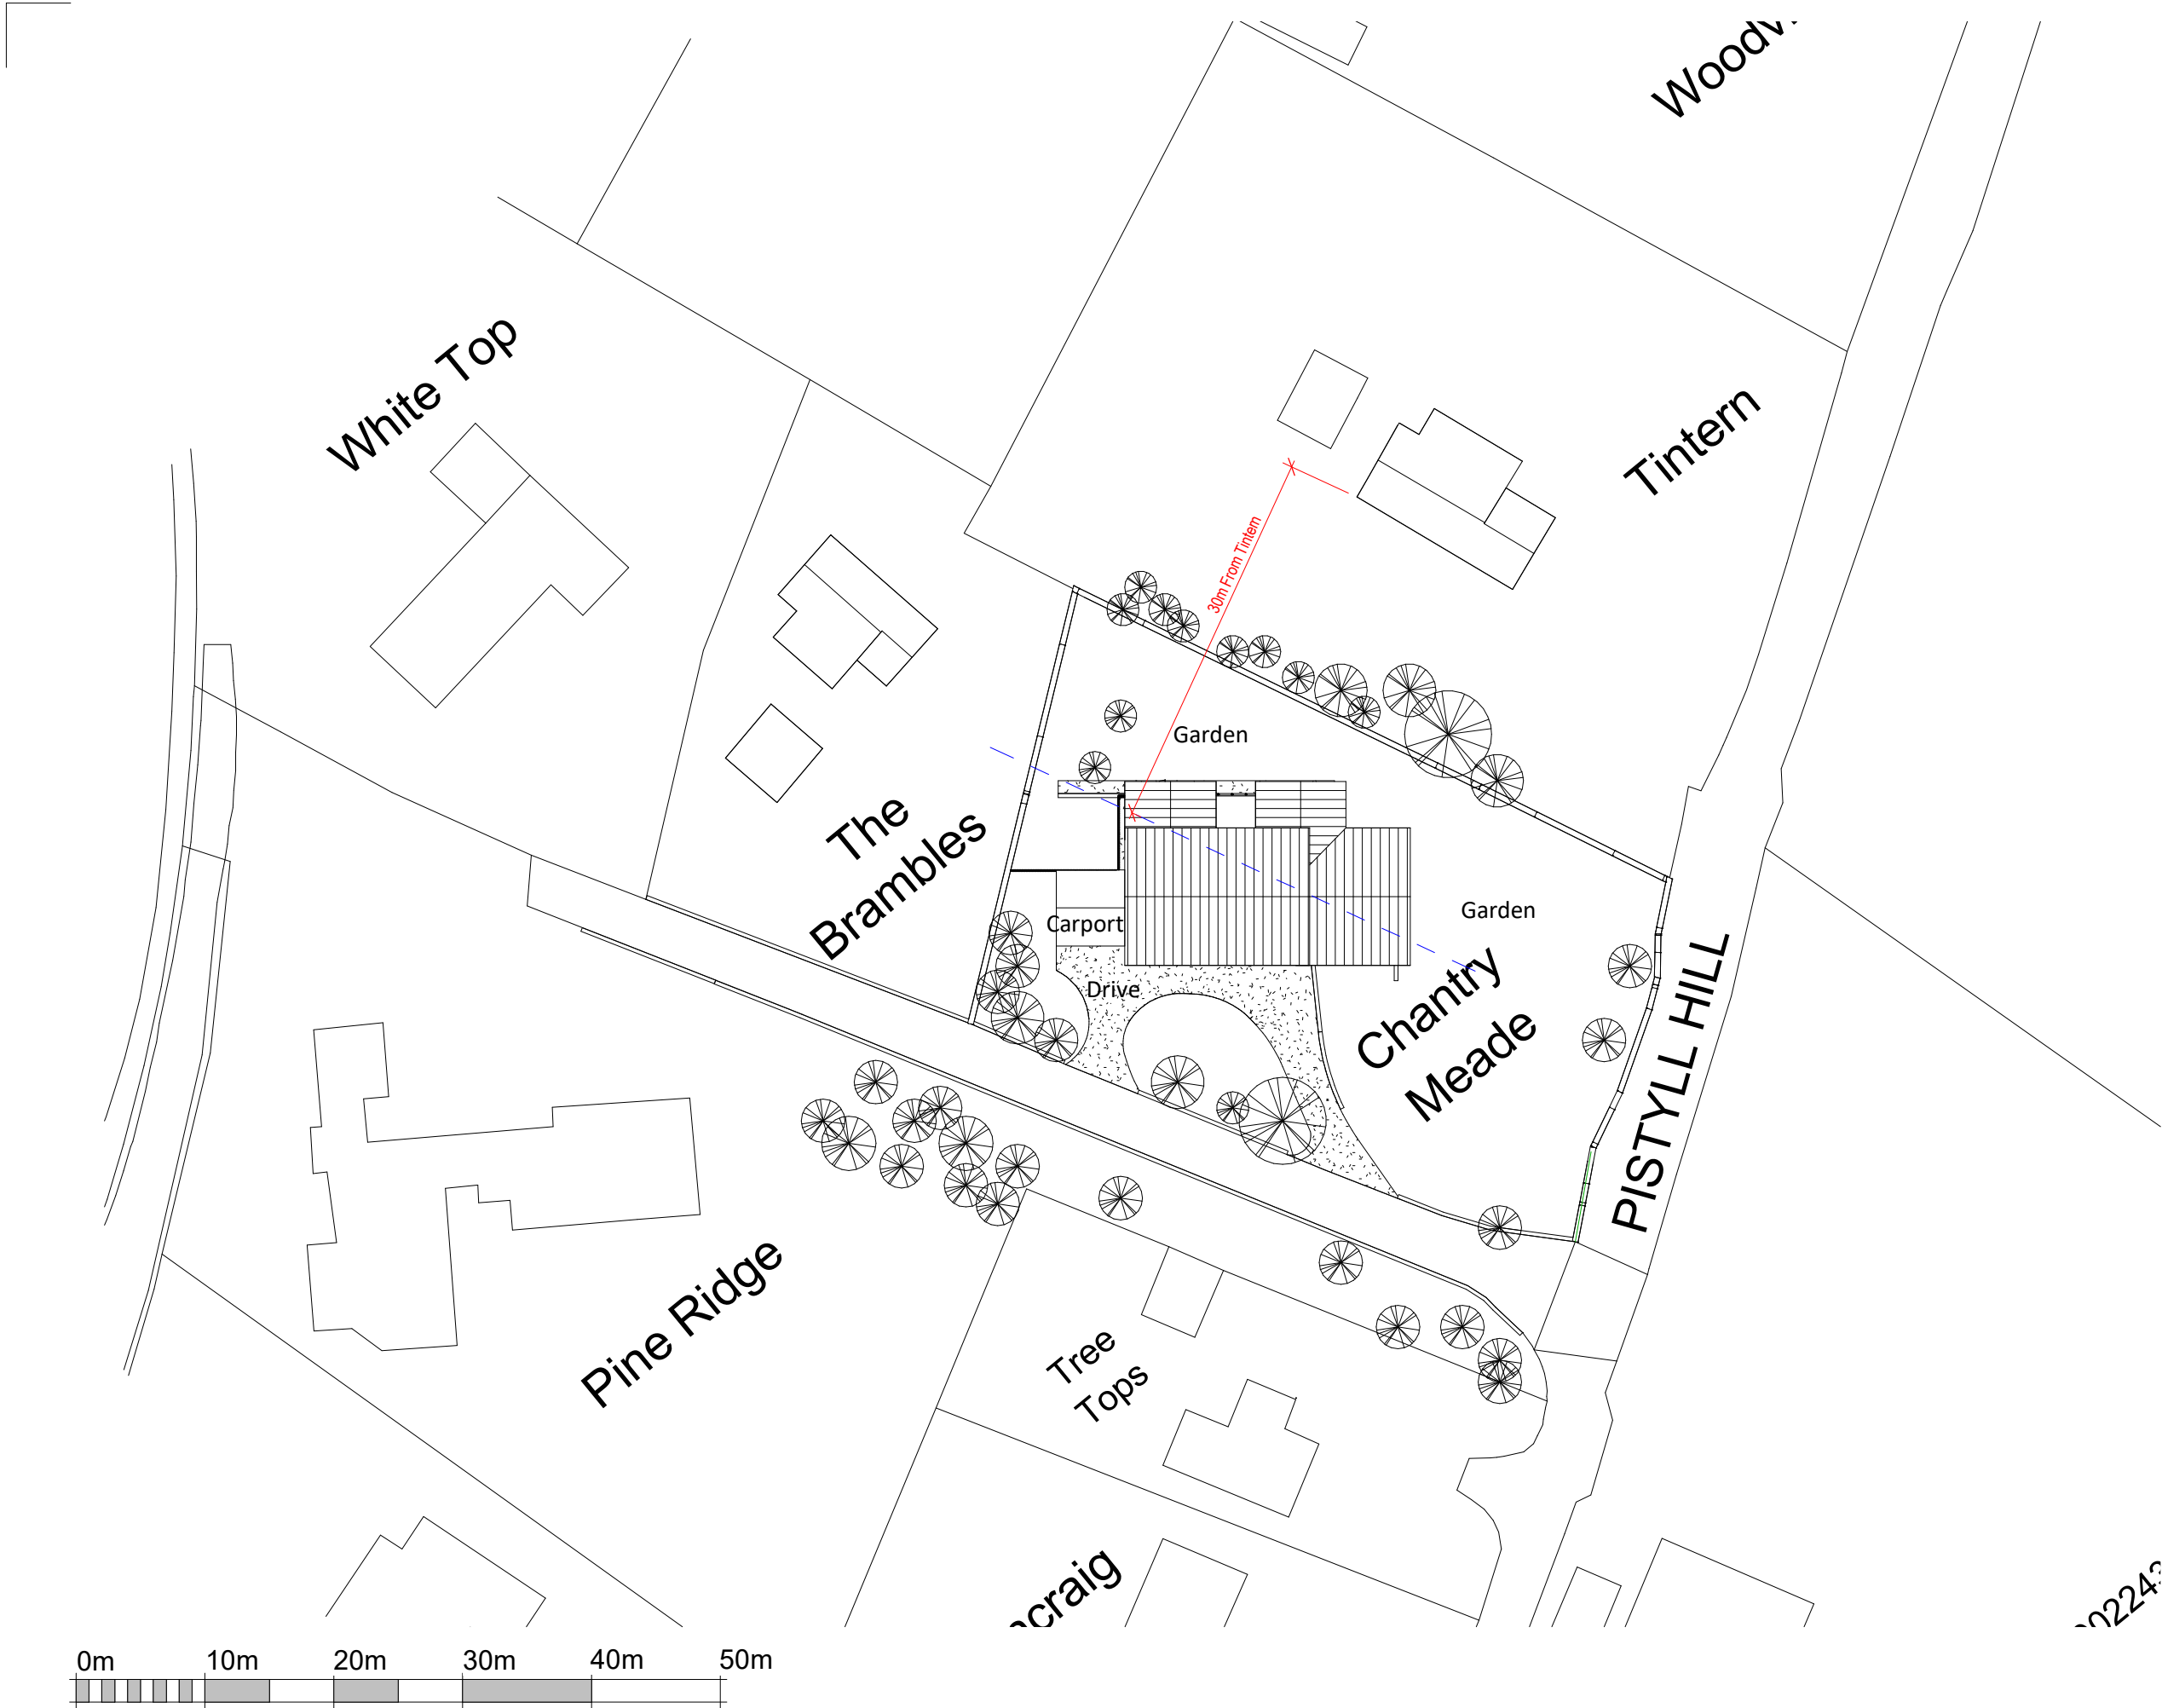


A	Revisions following Planning comments	10.04.20	DP
---	---------------------------------------	----------	----

REV	DESCRIPTION	DATE	BY
-----	-------------	------	----

THIS DRAWING IS THE COPYRIGHT OF DAVID PARRY. CHECK ALL DIMENSIONS ON SITE. ANY DISCREPANCIES TO BE NOTIFIED TO THE ARCHITECT. ELEMENTS OF STRUCTURE SHOWN ARE INDICATIVE AND FOR GUIDANCE. FINAL DESIGN TO BE AS STRUCTURAL ENGINEERS DETAILS AND SPECIFICATION.

PROJECT
Chantry Meade Extension
for Ms Tracey Mew

DRAWING TITLE
Proposed Block Plan

SCALE	DATE	DRAWN	CHECKED
1 : 500 @A3	03/11/19	DP	DP

DRAWING STATUS	PLANNING
----------------	----------

JOB No	DRAWING No	REVISION
P114	012	A