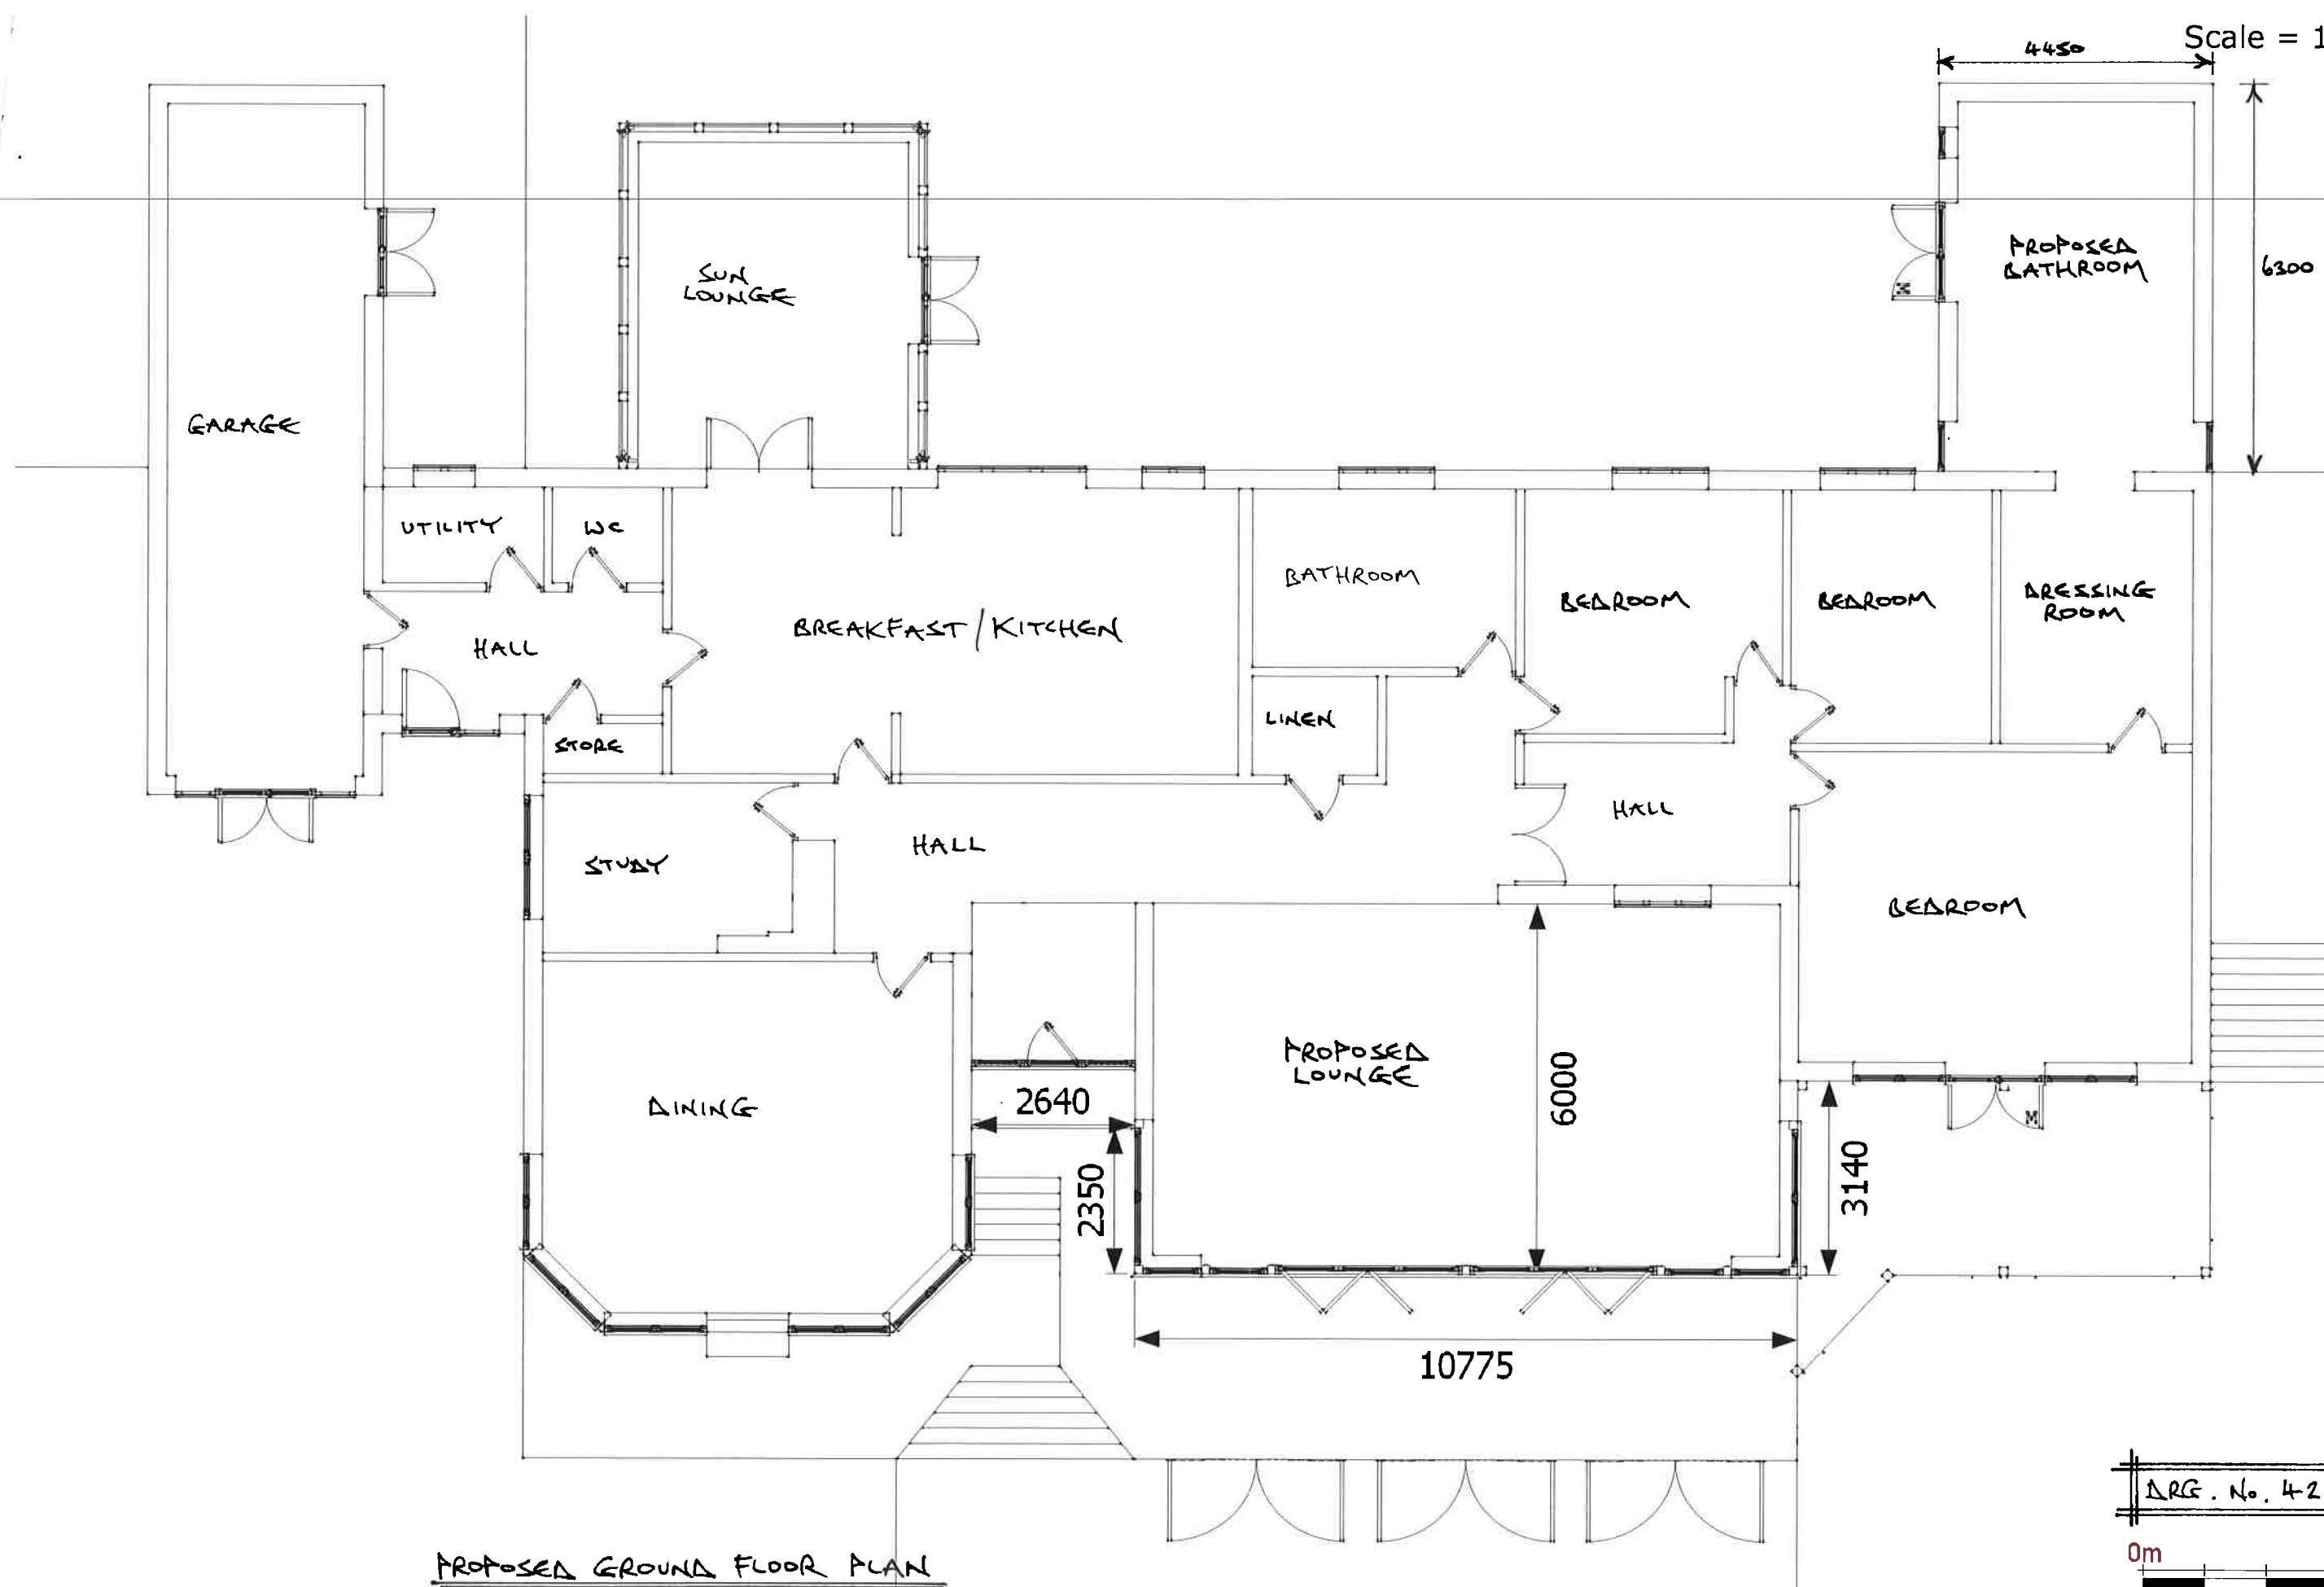


Proposed Plan

Mr Halstead
Oak Framed Orangery - 1:100 Date:17/02/20 - AC/SF/170220/02 - PLN P