

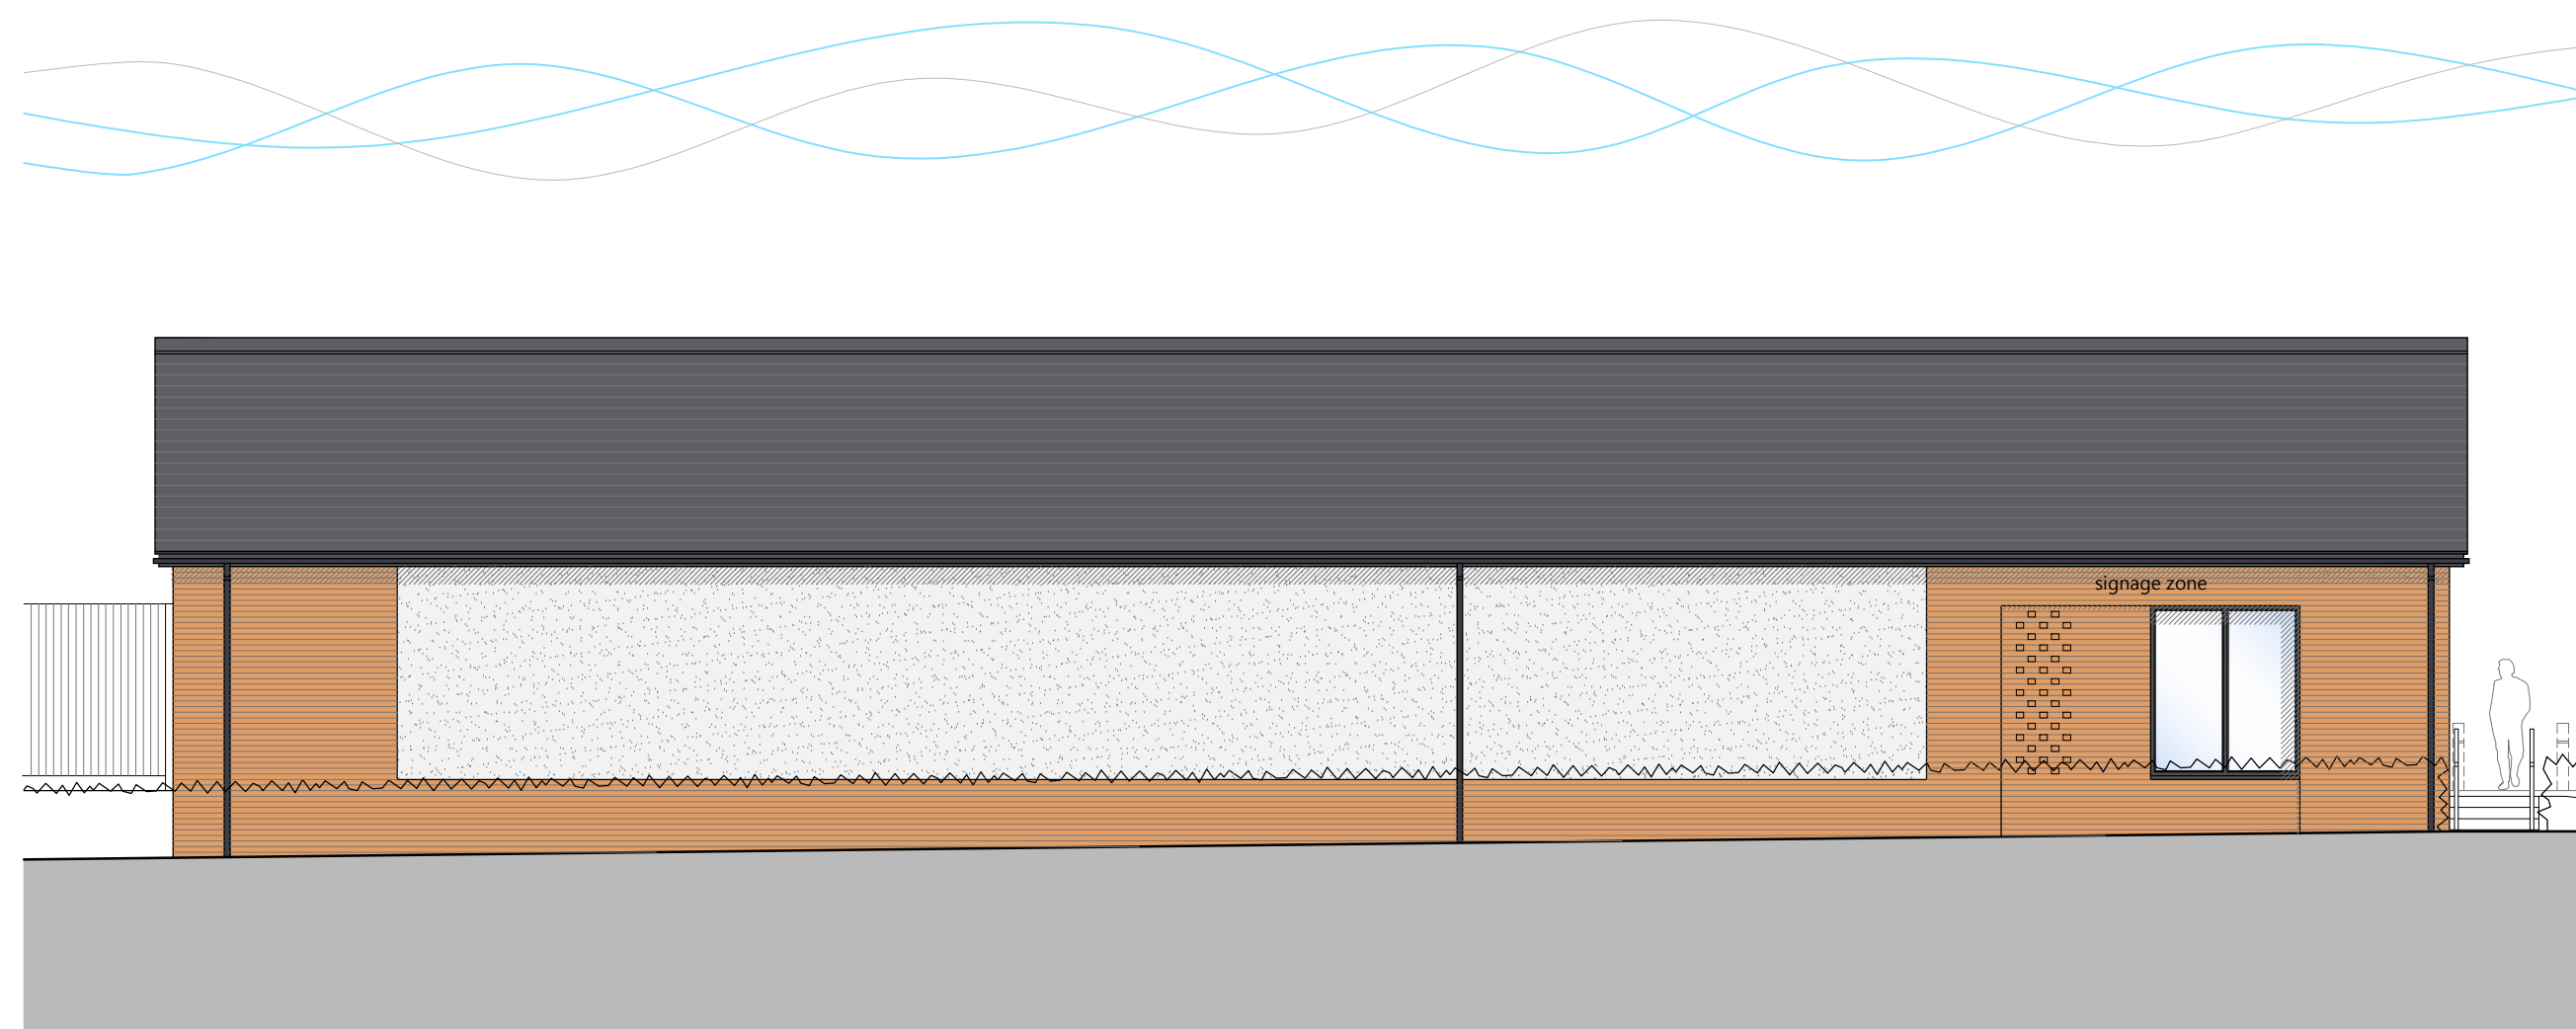


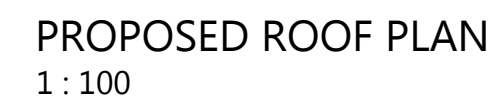

A 12.04.20	ELEVATIONS UPDATED FOLLOWING LOCAL AUTH. COMMENTS	PJH
Rev	Description	Drawn
Client		
THISTLEWOOD PROPERTIES		
Project		
ROYAL BRITISH LEGION, WATTS DYKE, LLAY, LL12 0RL		
Drawing title		
PROPOSED BUILDING PLANS, ELEVATIONS AND SECTION		
Scale	Drawn	Checked
1:100@A1	PJH	PJH
Date	Drawing status	
14/01/2020	Planning	
Drawing number		Revision
0118(P)103		A

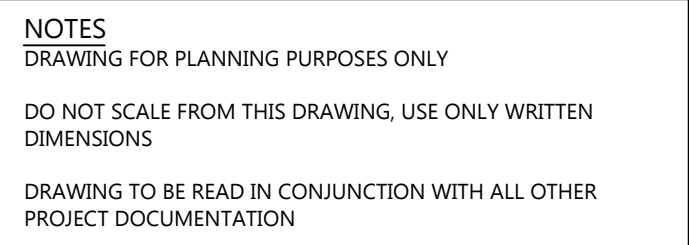