

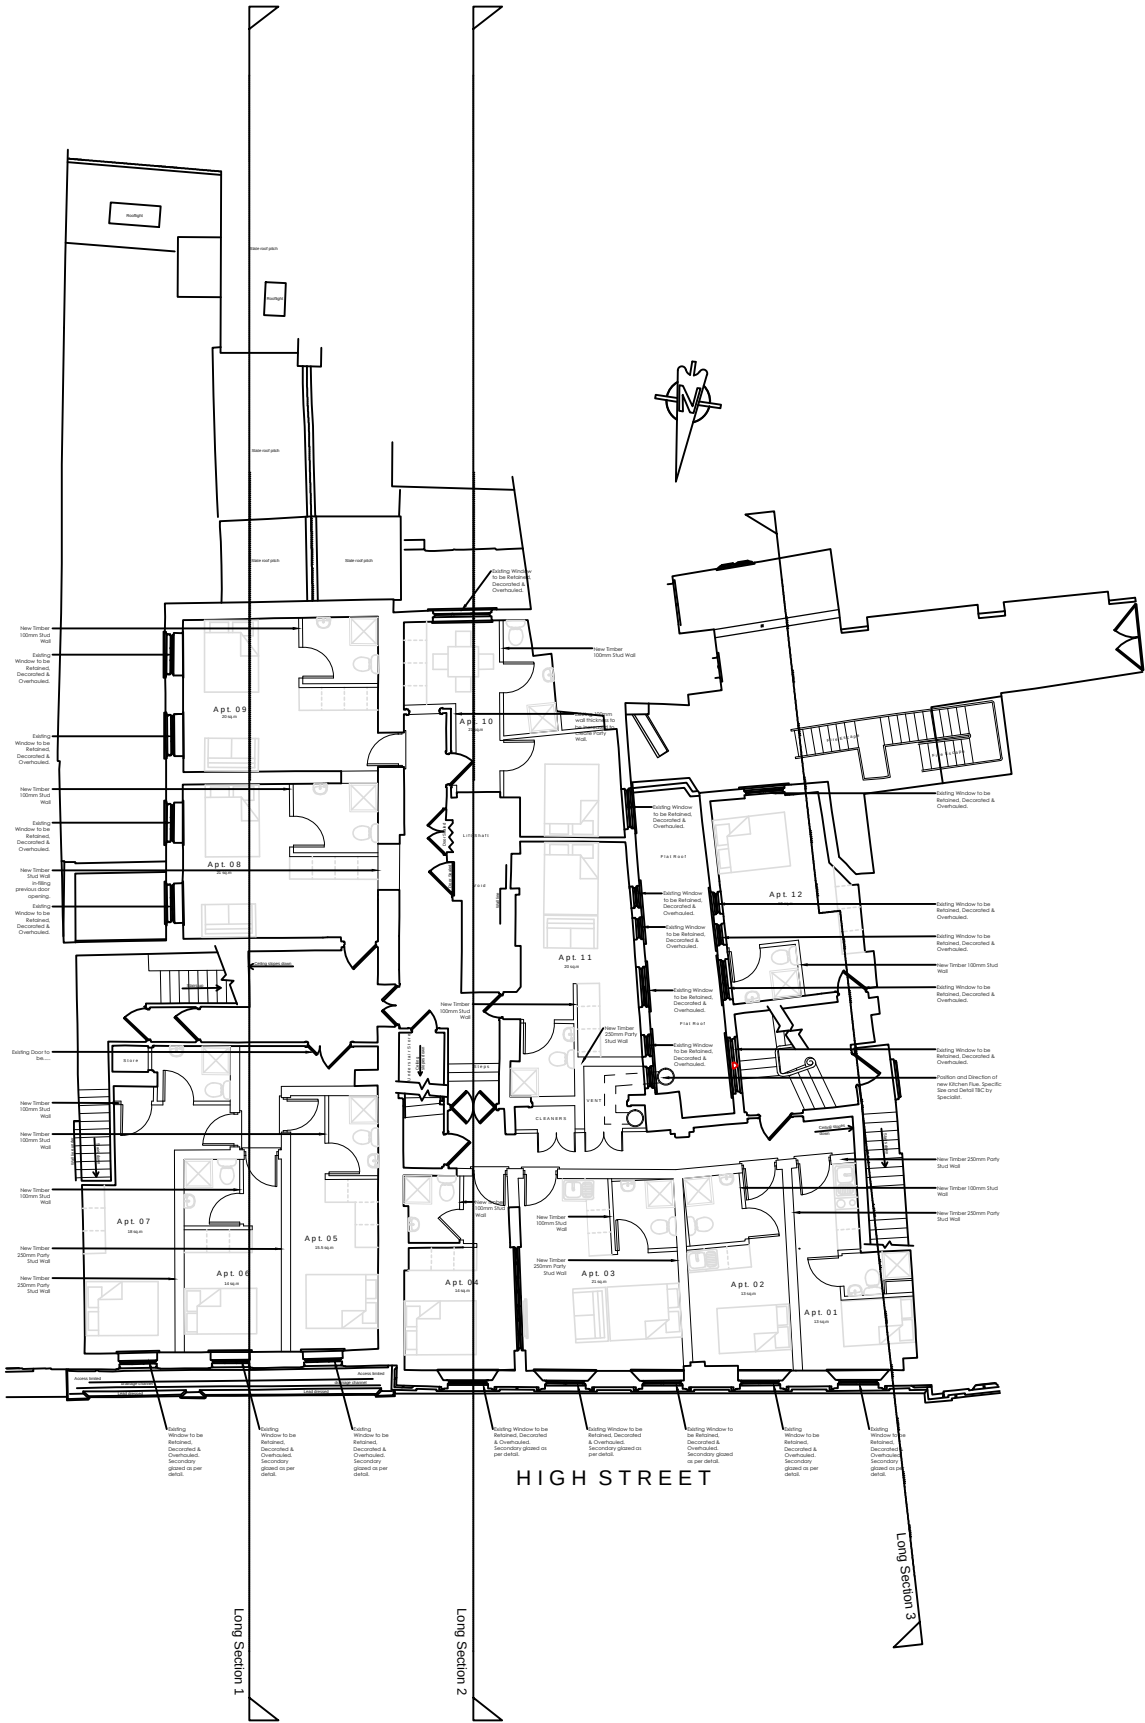



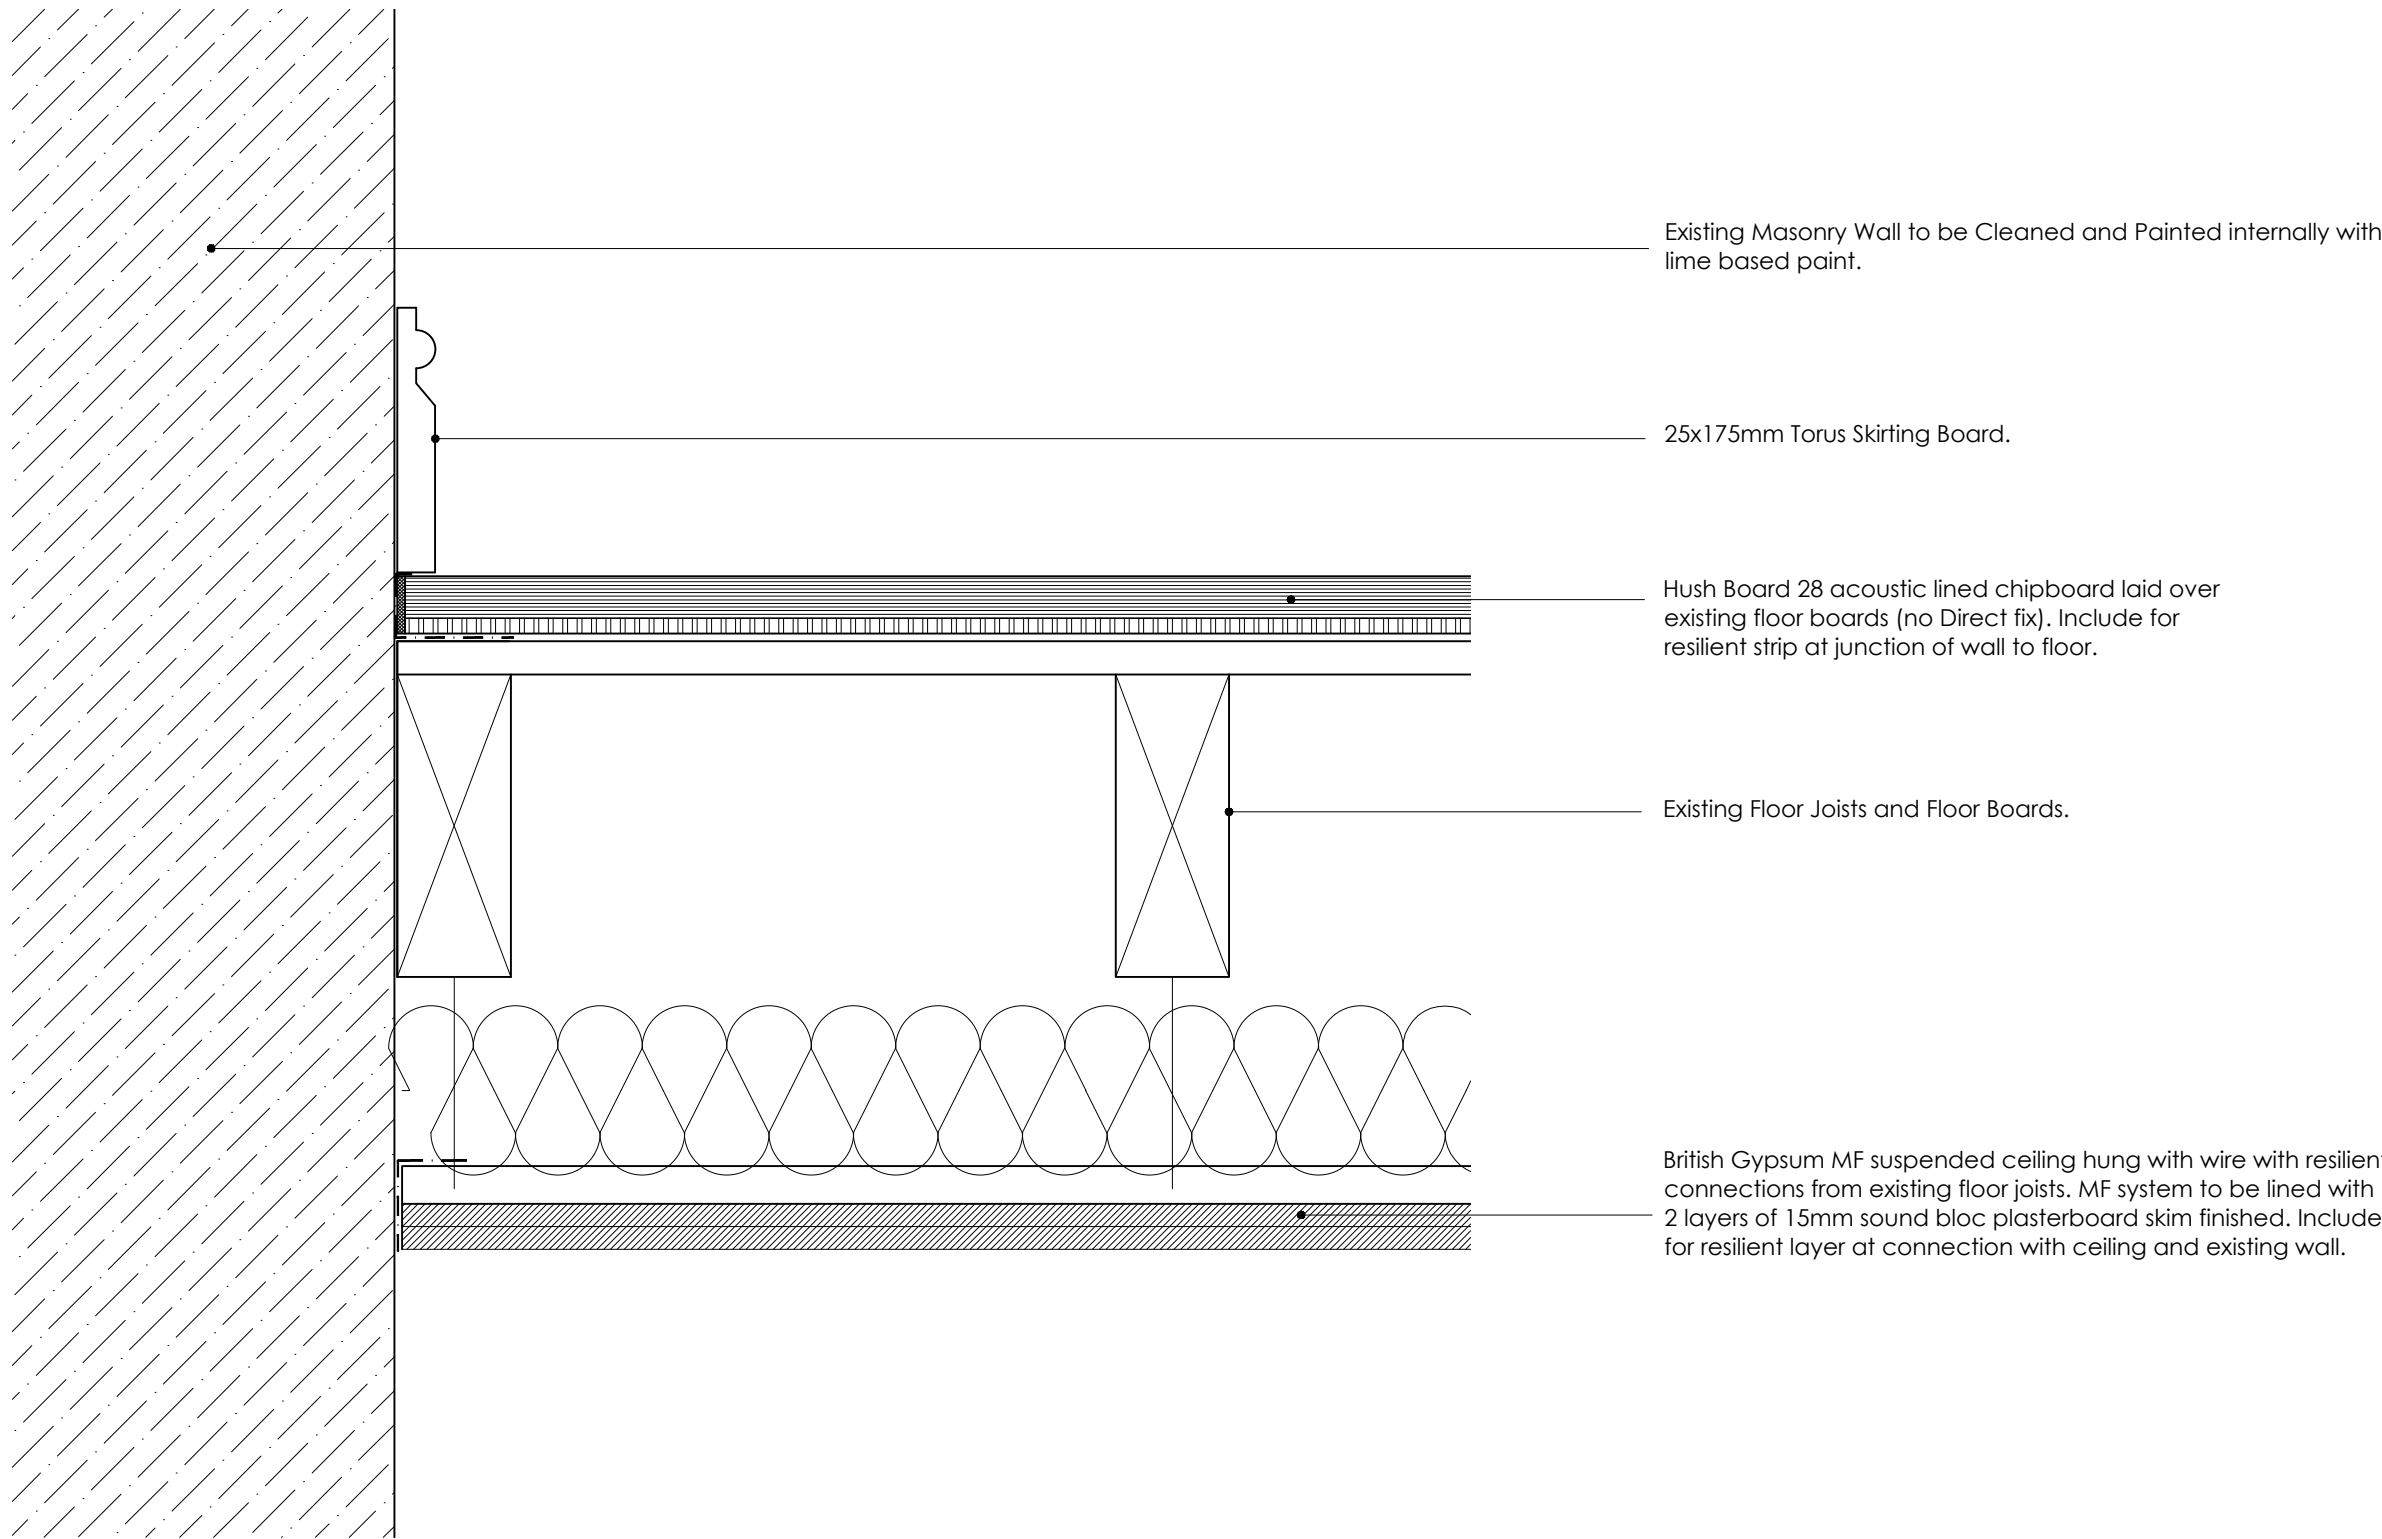


- GENERAL NOTE:**
1. UNDER NO CIRCUMSTANCES SHOULD DIMENSIONS BE SCALED FROM THE DRAWINGS IF IN DOUBT ASK.
 2. THE DRAWINGS ARE TO BE READ IN CONJUNCTION WITH ALL OTHER RELEVANT DRAWINGS/SPECIFICATION. ANY DISCREPANCIES, ERRORS OR OMISSIONS TO BE BROUGHT TO THE ATTENTION OF **d2architects**.
 3. ALL DIMENSIONS ARE TO BE CHECKED PRIOR TO COMMENCEMENT.
 4. THIS DRAWING IS THE PROPERTY OF **d2architects** AND MUST NOT BE COPIED OR REPRODUCED EITHER IN WHOLE OR IN PART WITHOUT WRITTEN PERMISSION.


Rev: **X** Planning Issue Date: **02.04.19**

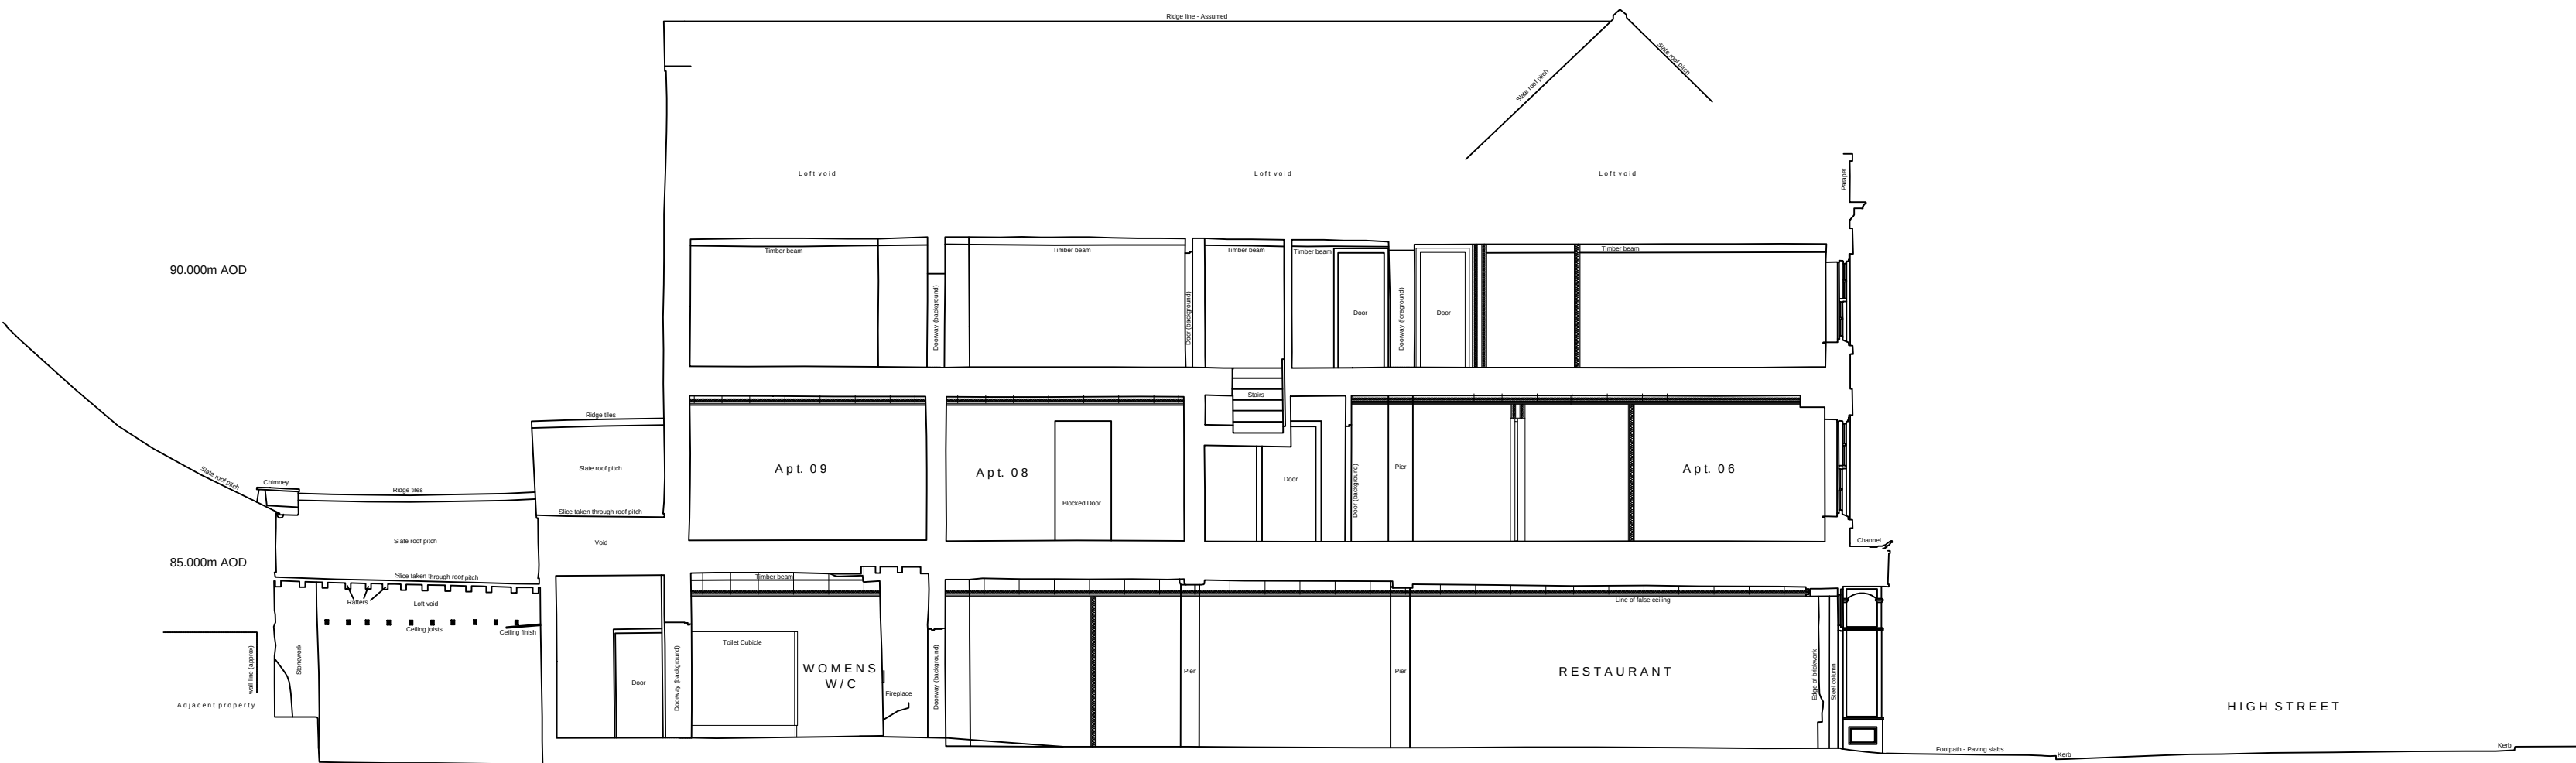

LONG SECTION 1

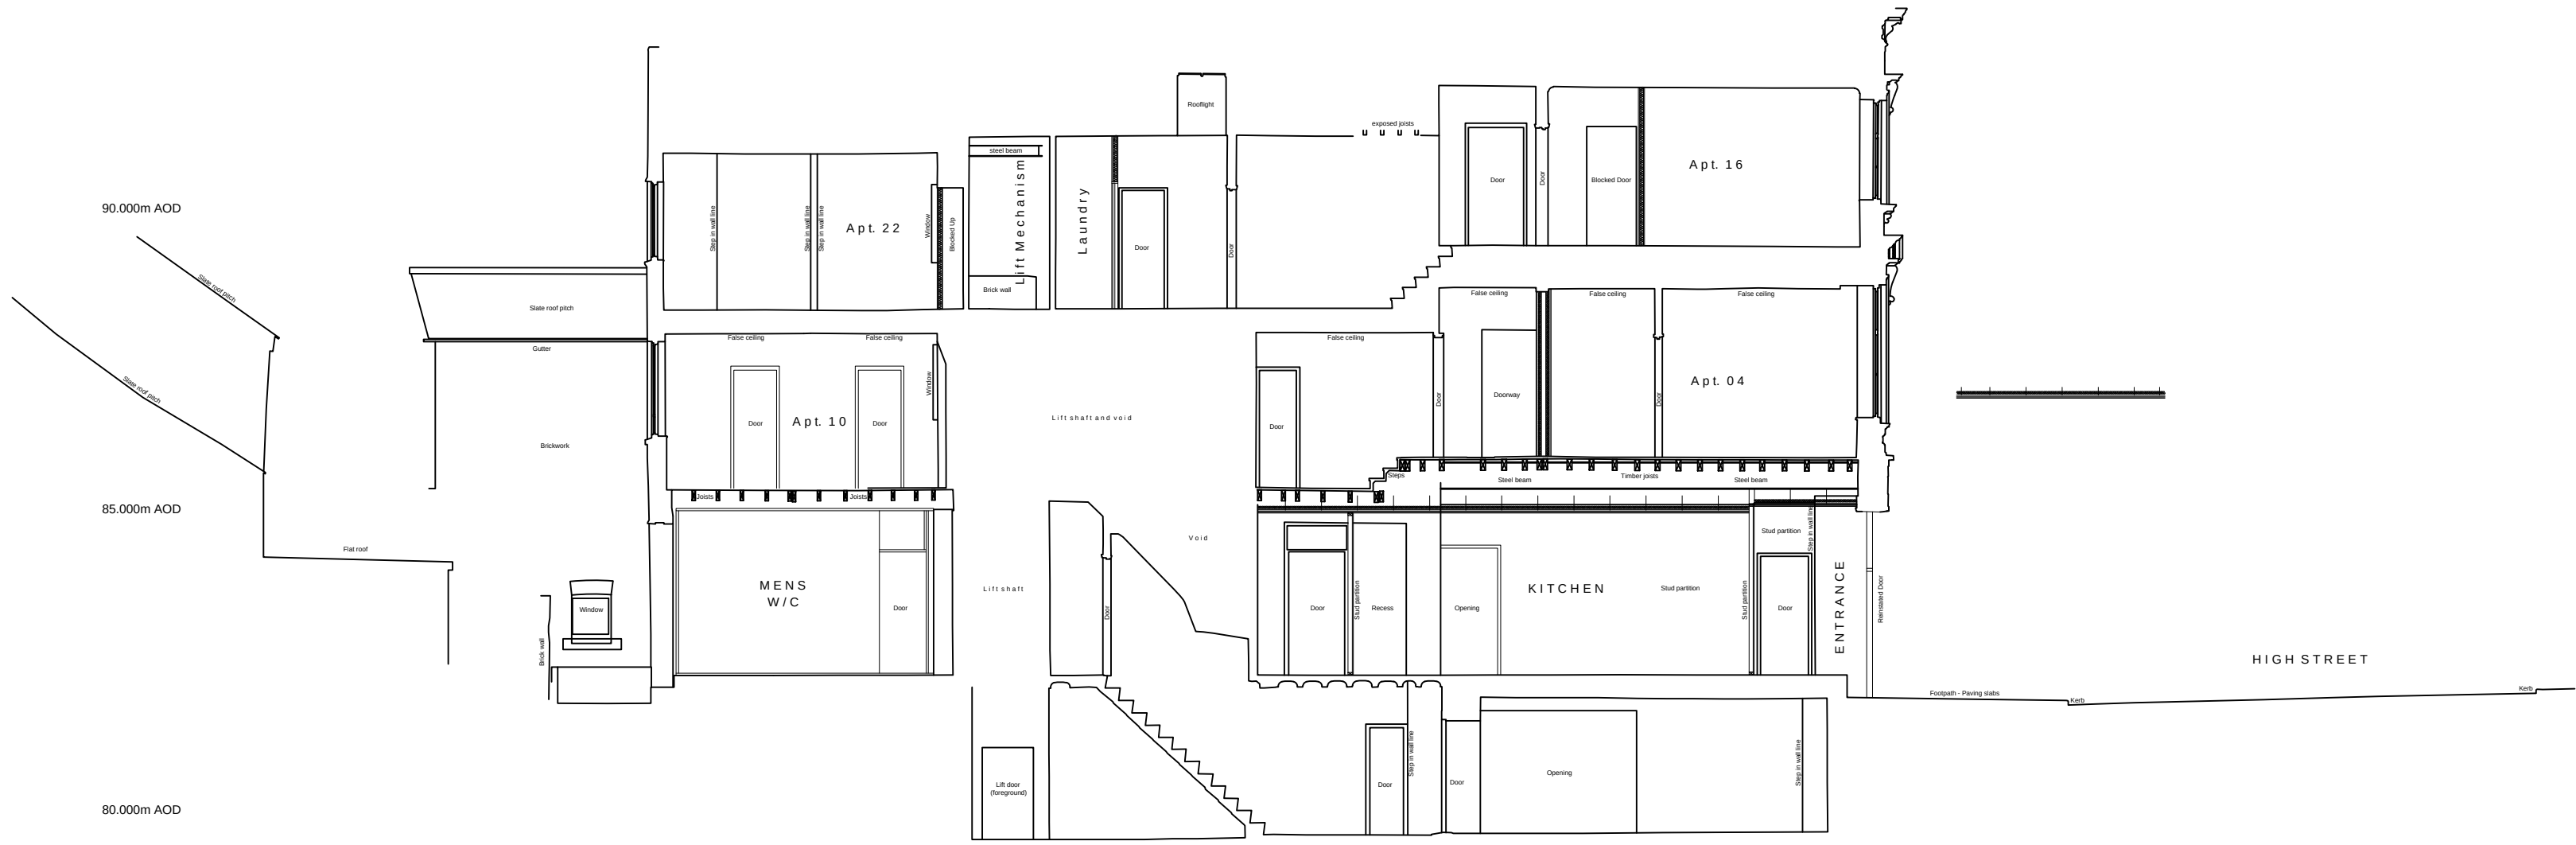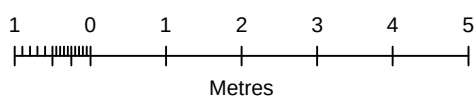

LONG SECTION 2

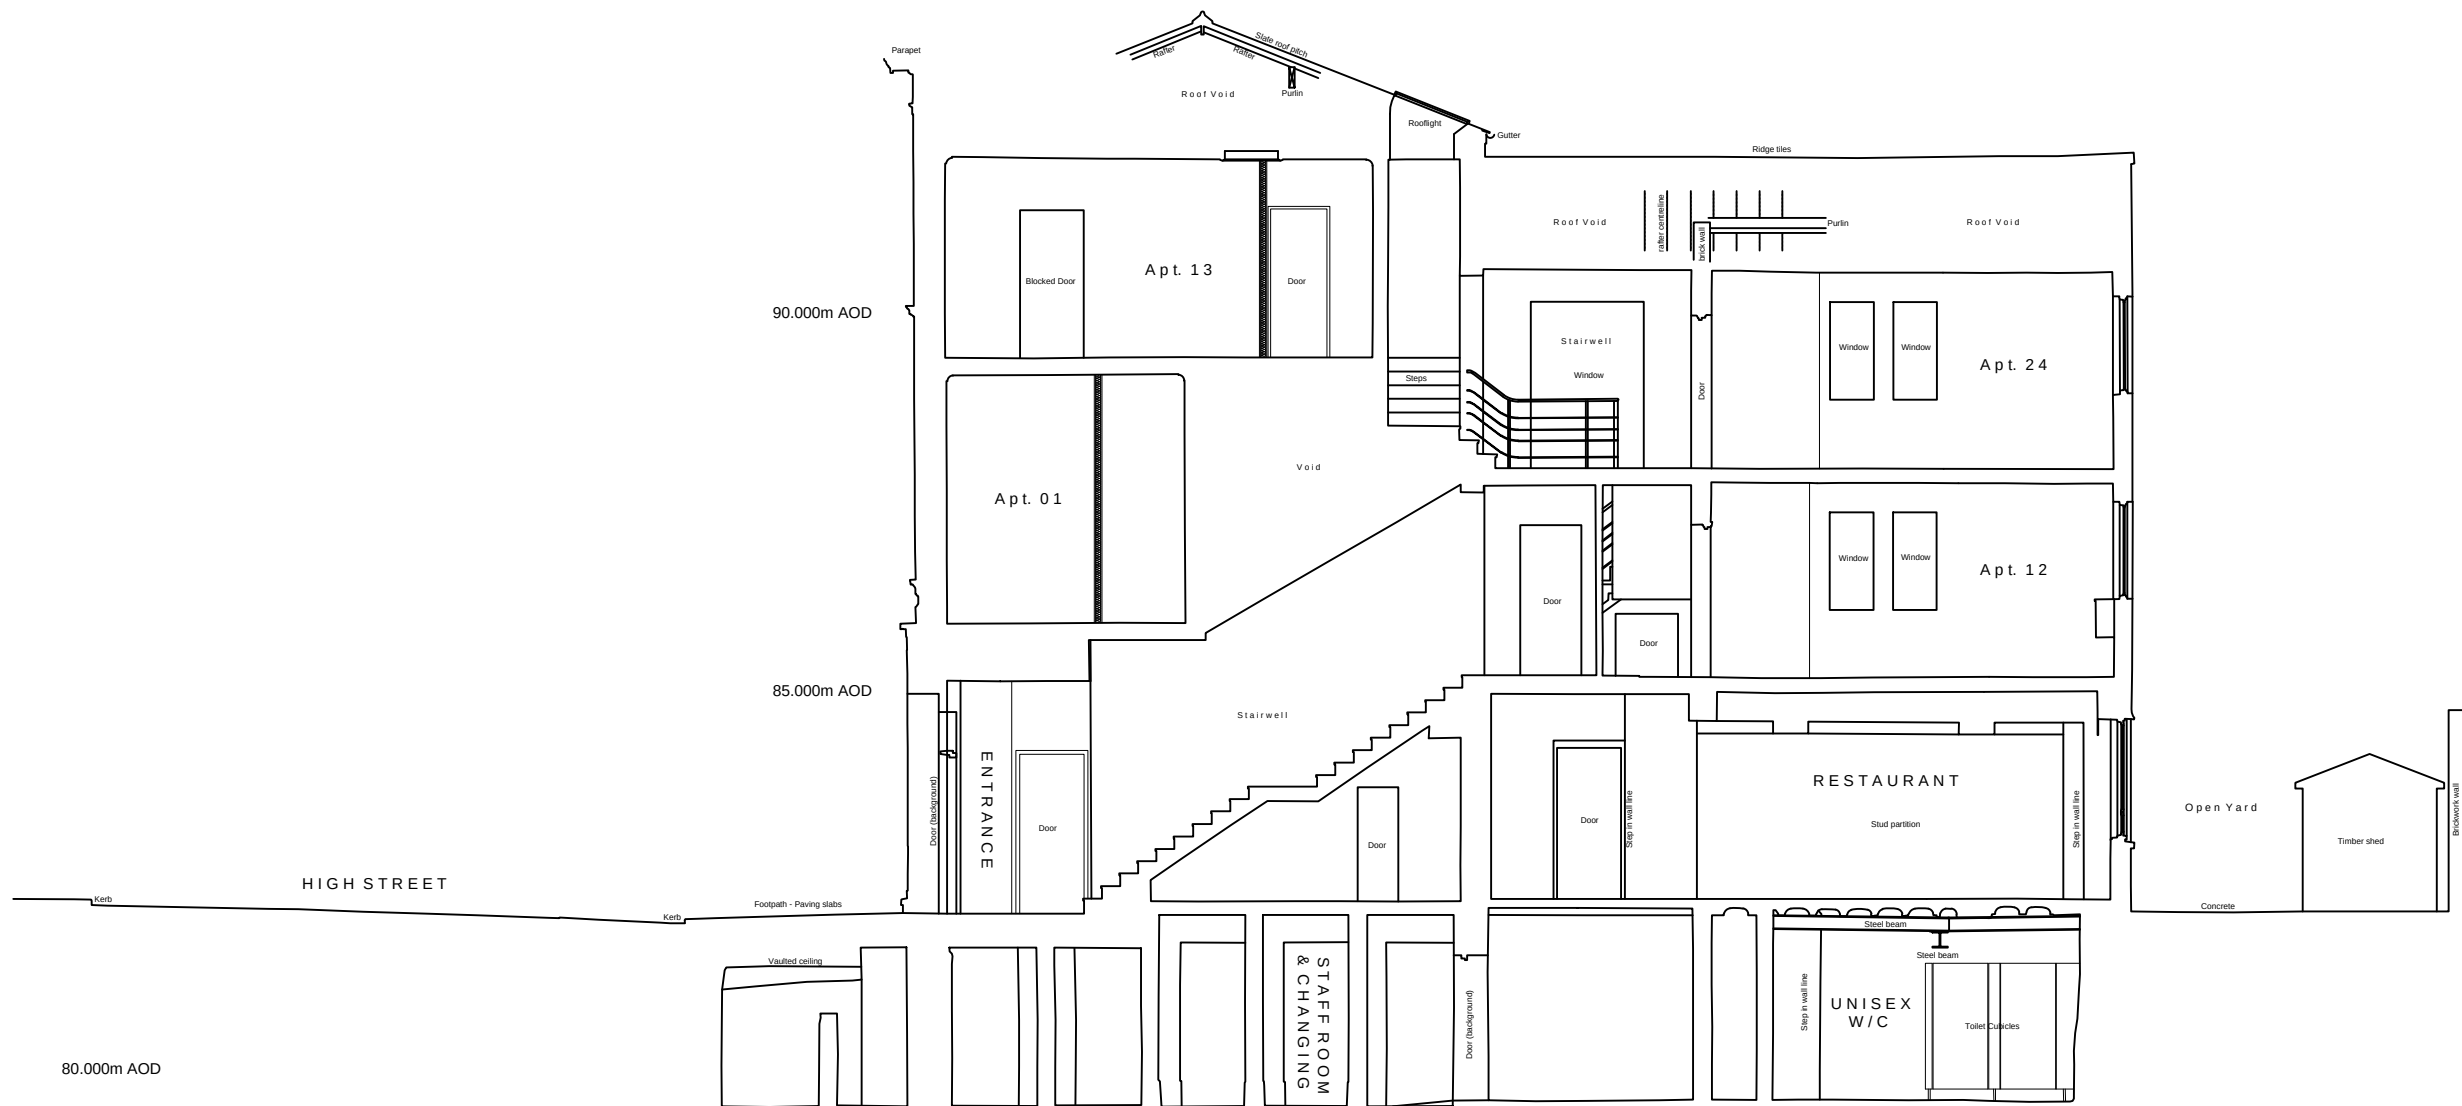

LONG SECTION 3

Planning

Scheme Title:
38-41 High Street, Wrexham

Drawing Ref:
Proposed Sections

Scale: 1:100 @A1
Drawn by: LOJ
Checked by: MOH

Job: **5711** Drawings No: **SK07** Rev: **X**

d2architects

Soughton House
2 Nicholas Street Mews
Chester
Cheshire
CH1 2NS

Hirdi Studio
Pentre Celyn
Ruthin
Denbighshire
LL15 2HF

T: 01244 326 347
E: admin@d2architects.co.uk
W: www.d2architects.co.uk