


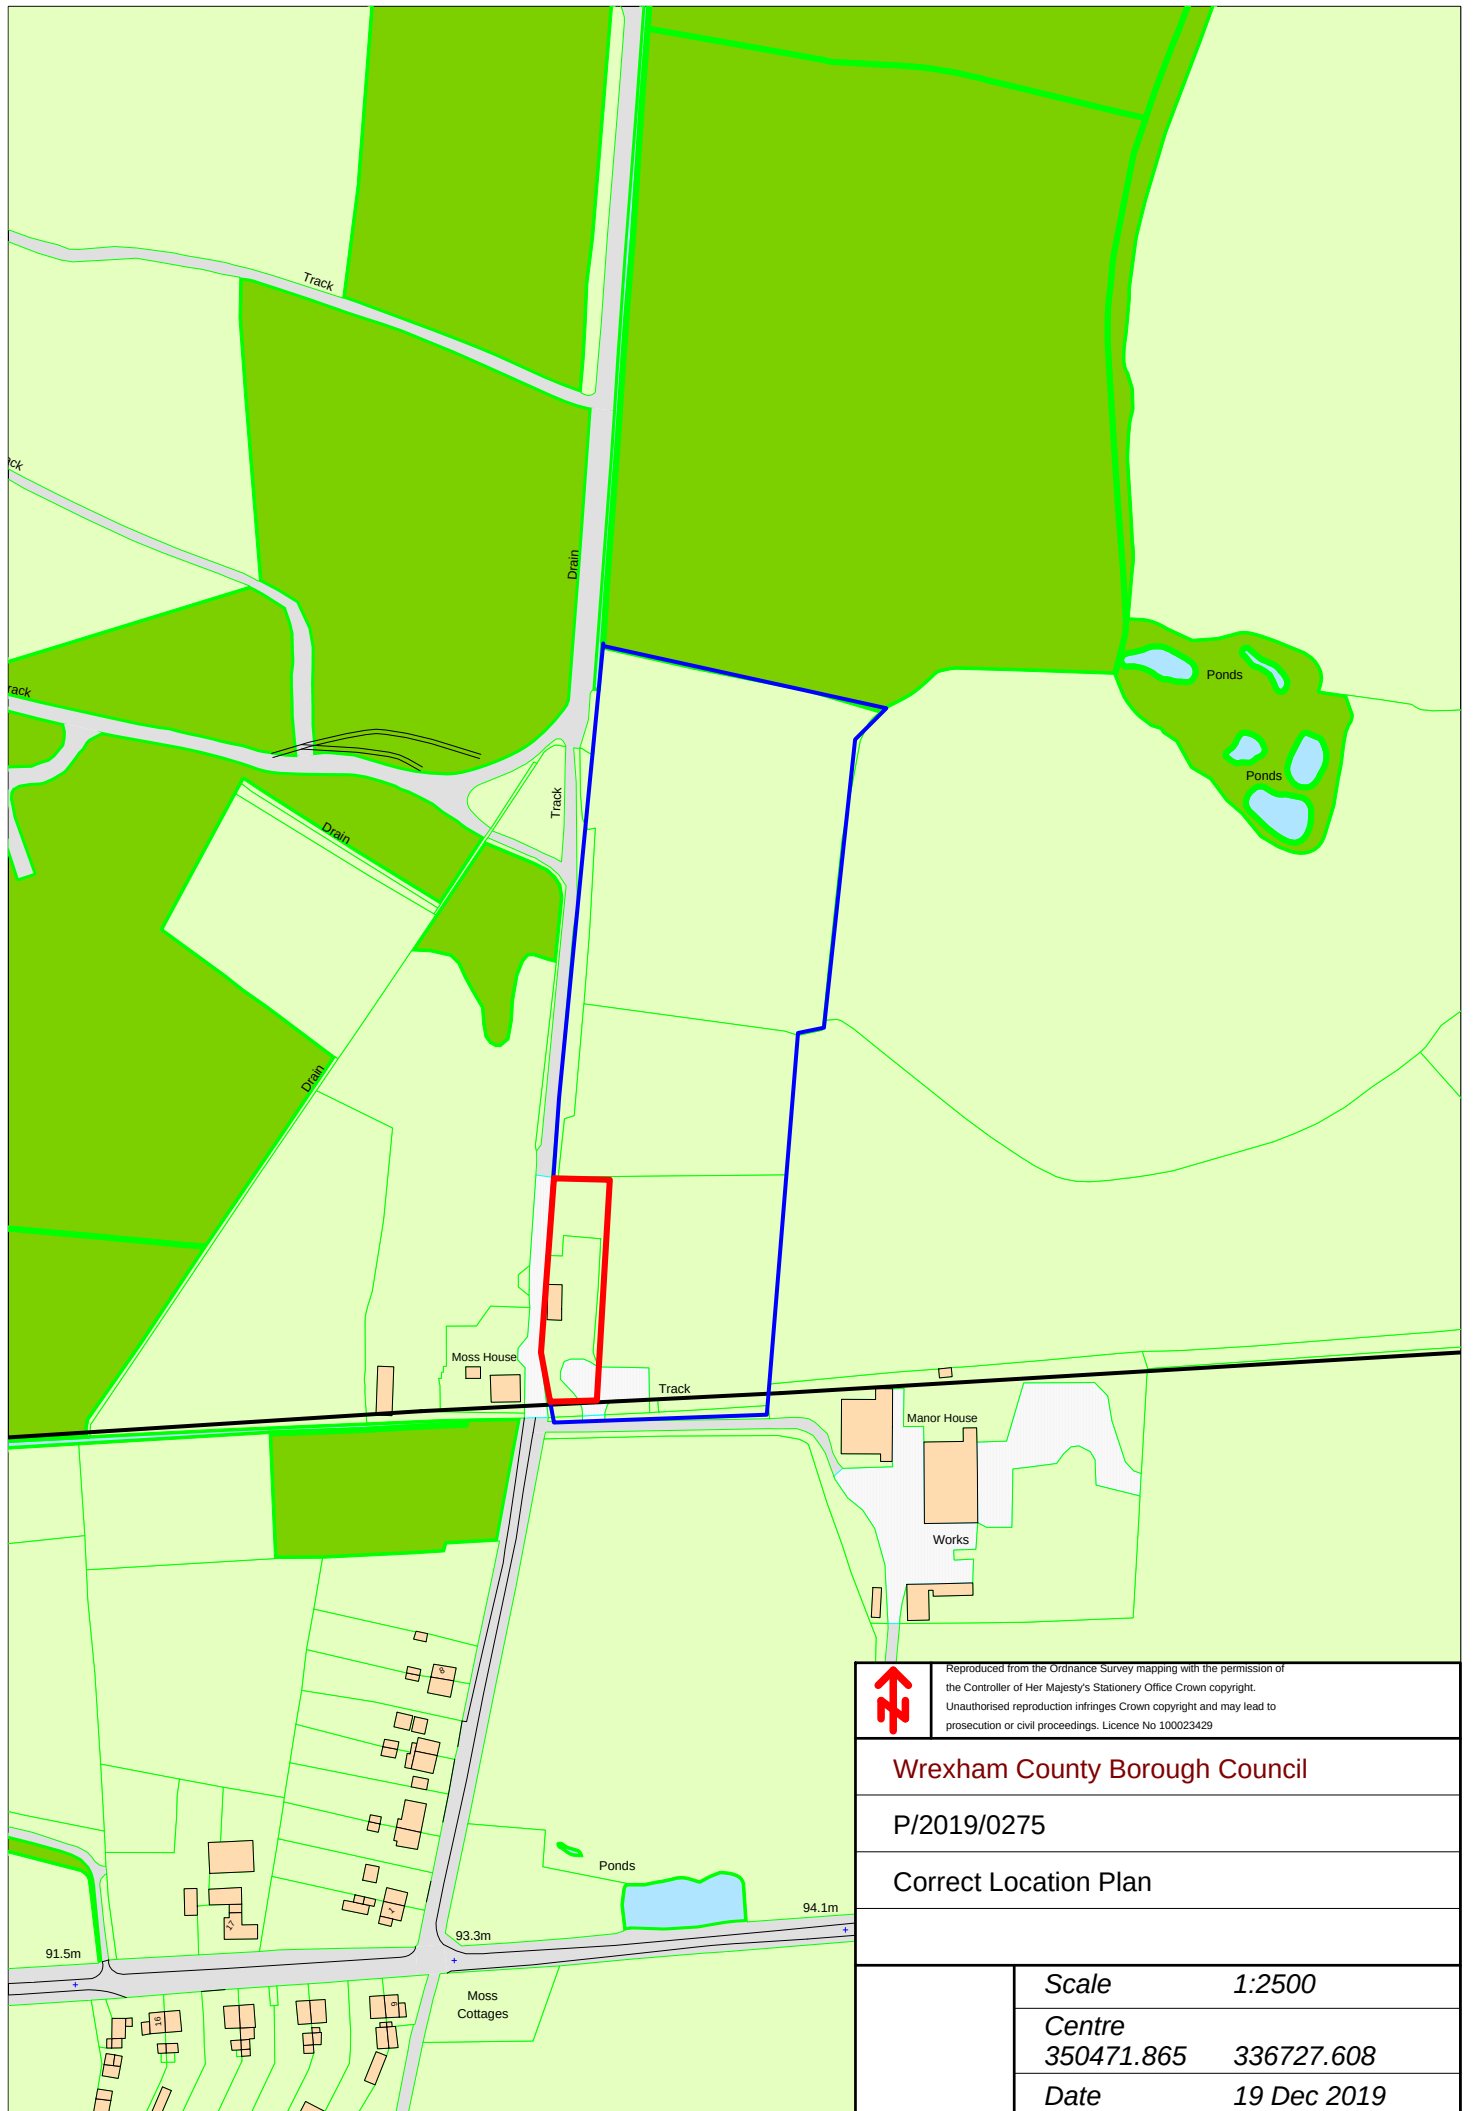

Reproduced from the Ordnance Survey mapping with the permission of the Controller of Her Majesty's Stationery Office Crown copyright. Unauthorised reproduction infringes Crown copyright and may lead to prosecution or civil proceedings. Licence No 100023429

Wrexham County Borough Council

P/2019/0275

Correct Location Plan

Scale	1:2500
Centre	350471.865 336727.608
Date	19 Dec 2019