
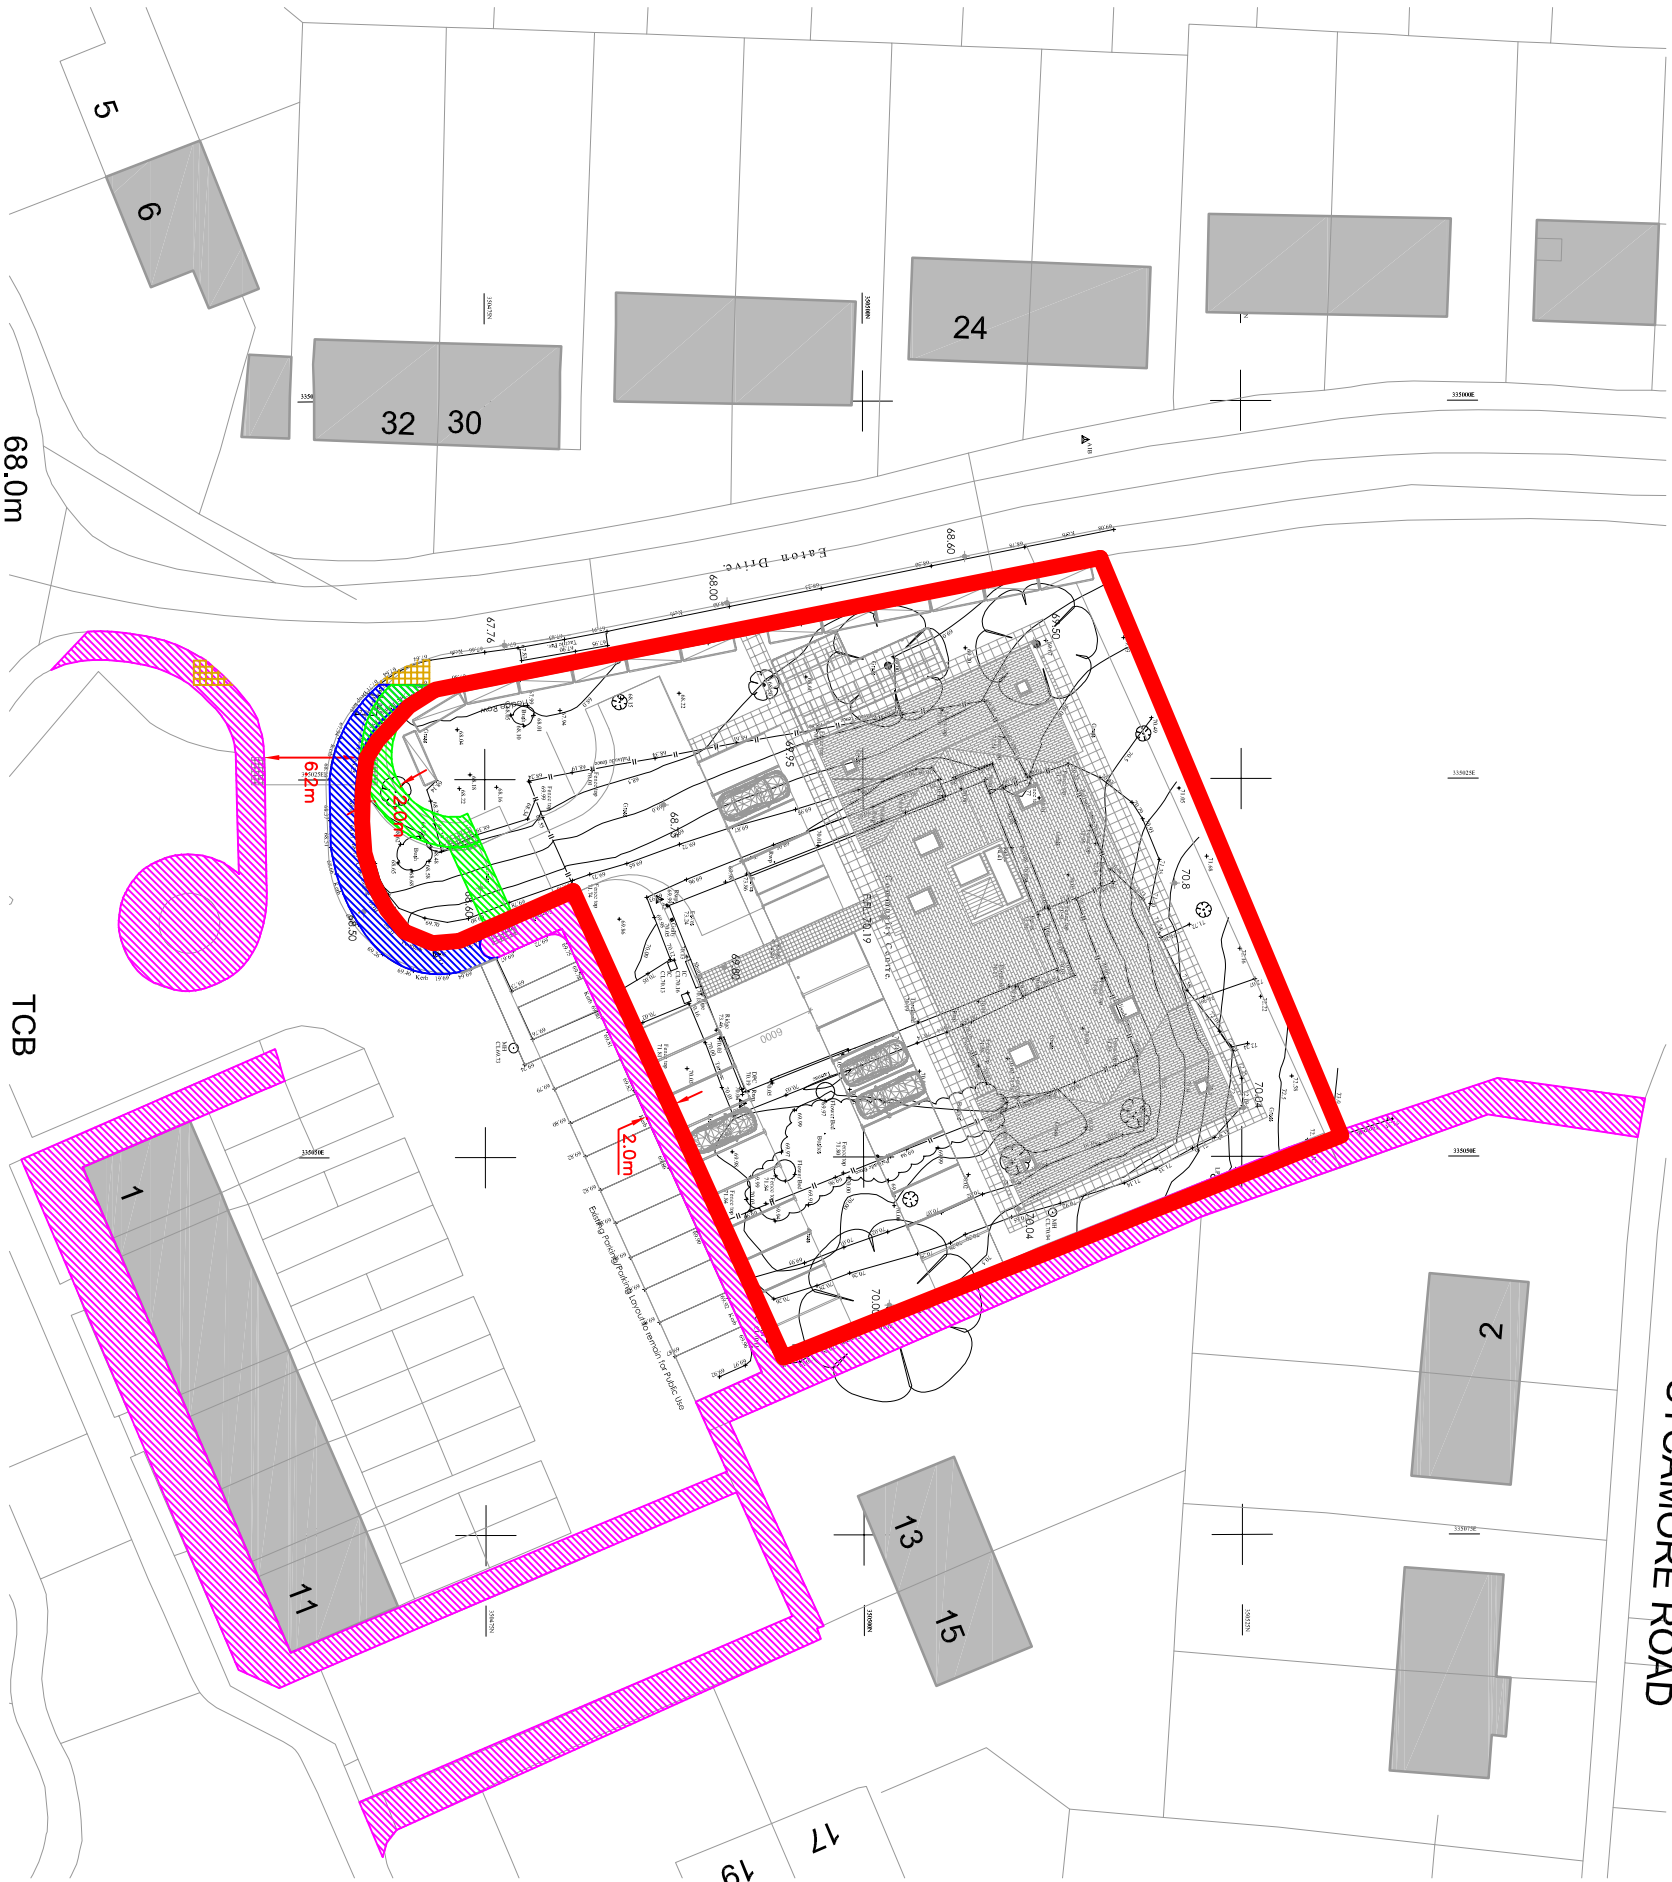
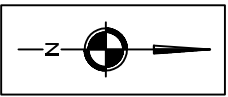
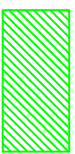
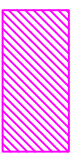


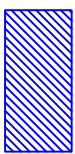


NOTES

-  NEW / DIVERTED FOOTPATH ROUTE
-  EXISTING FOOTPATH ROUTE TO BE RETAINED
-  EXISTING FOOTPATH ROUTE TO BE CLOSED
-  OWNERSHIP BOUNDARY

REVISIONS

REV	DESCRIPTION	DATE	BY
A	- AMENDMENT TO FOOTWAY	09.06.20	MC
B	- AMENDMENT TO FOOTWAY	15.06.20	MC
C	- OWNERSHIP BOUNDARY ADDED TO DRAINING	19.06.20	MC

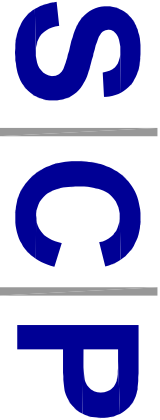

Transportation Planning : Infrastructure Design

Colwyn Chambers, 19 York Street, Manchester, M2 3BA, Tel 0161 832 4400,
www.scptransport.co.uk, Email info@scptransport.co.uk

Client Name:

C/O CADNANT PLANNING

Project Title:

EATON DRIVE, WREXHAM

Drawing Title:

PROPOSED FOOTPATH
DIVERSION

Drawn By:

MC

Date: 22.05.2020

Checked:

MD

Scale: 1:500 @ A3

Status:

PLANNING

Approved/Unapproved:

Drawing No.

SCP/200070/F01

Rev.

C