


REV	NOTE	DATE

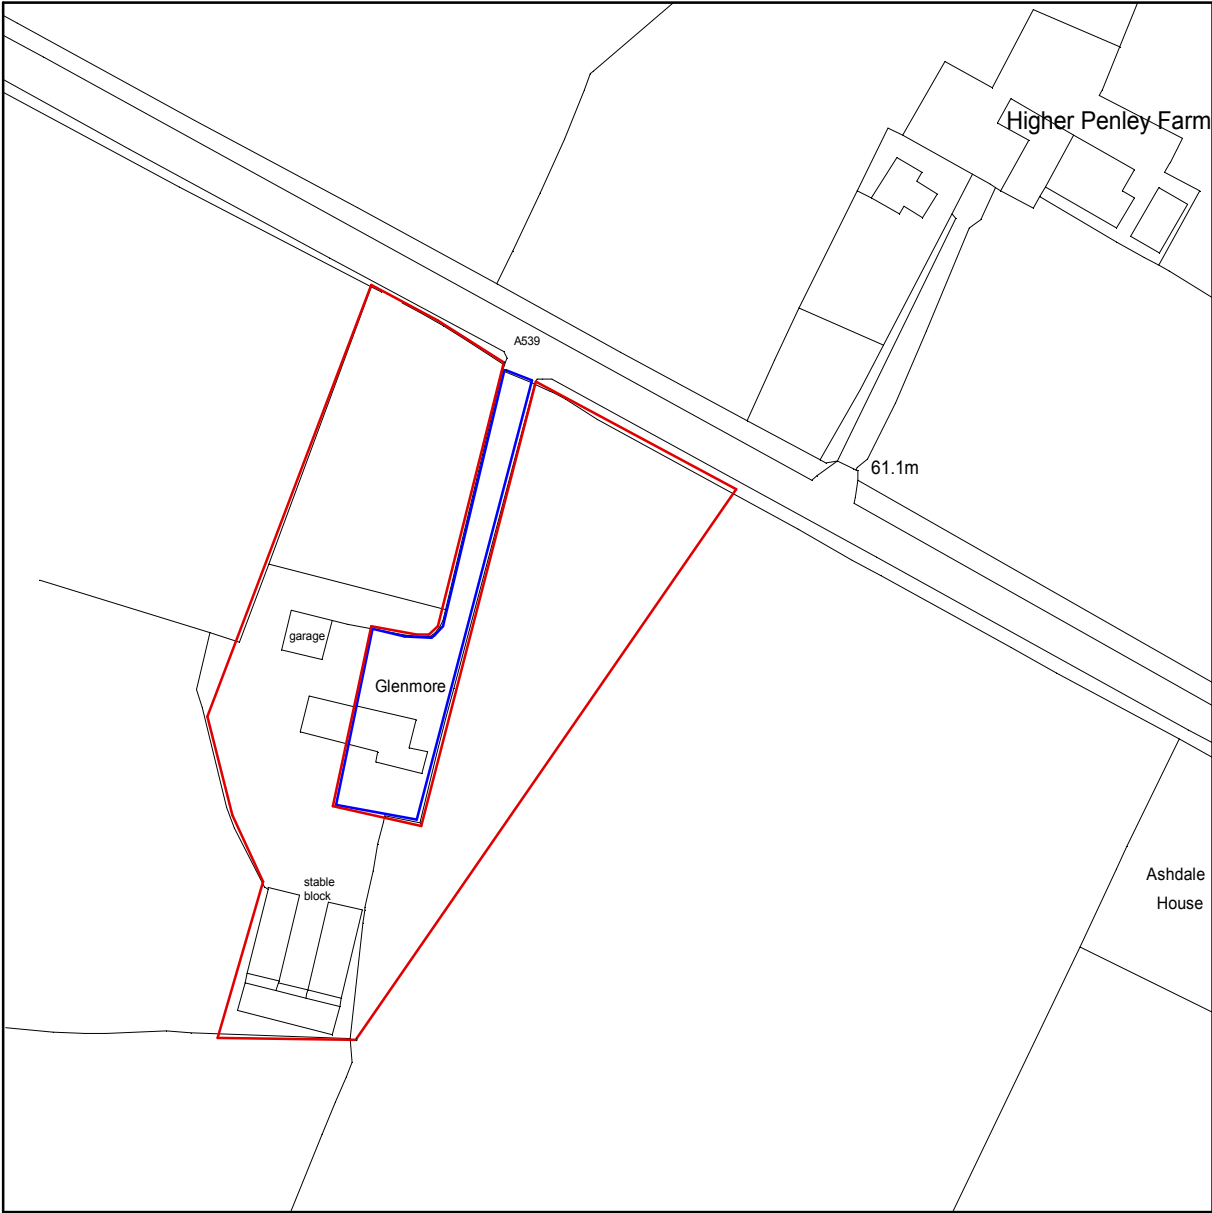

LOCATION PLAN

PROJECT
 PROPOSED DEVELOPMENT TO FORM
 5 No. HOUSING UNITS AT:
 GLENMORE
 HIGHER PENLEY
 WREXHAM.

DATE: FEBRUARY 2019
 SCALE: 1:1250 @ A4
 DRAWING No. FV7 / HP0219 / 1