
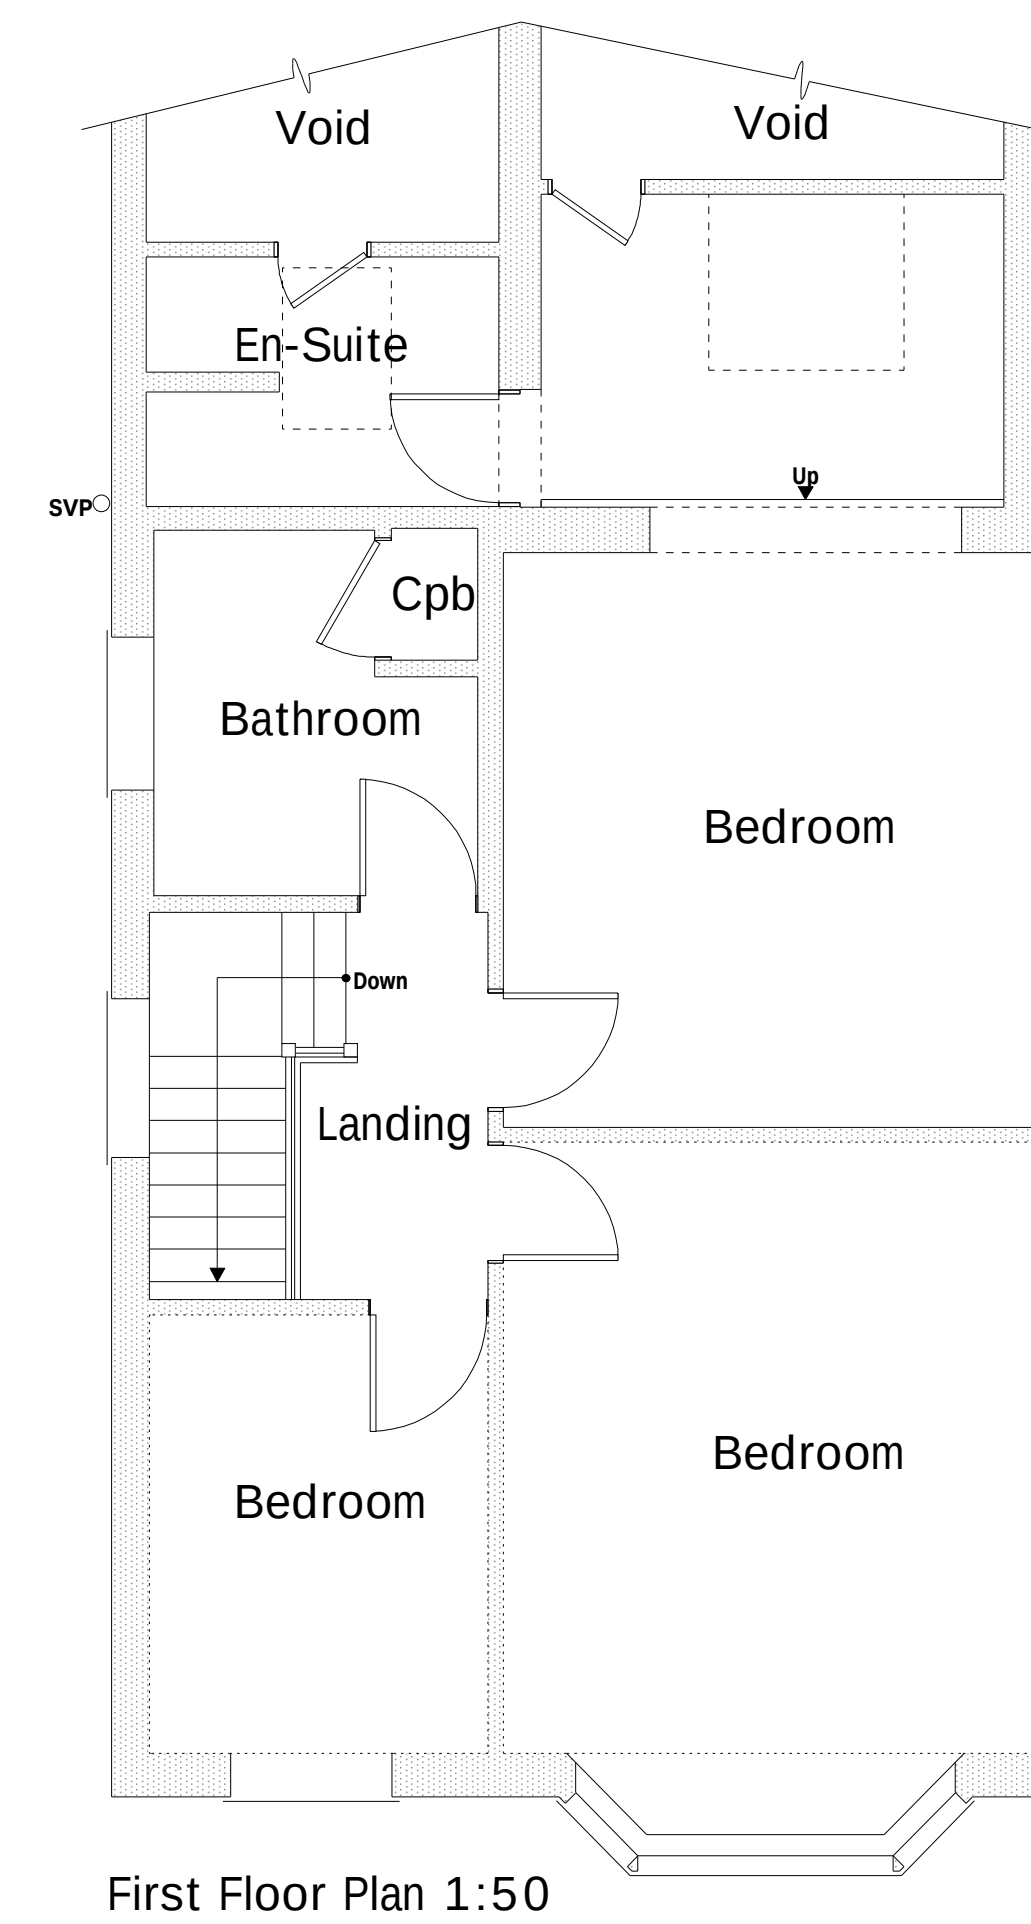
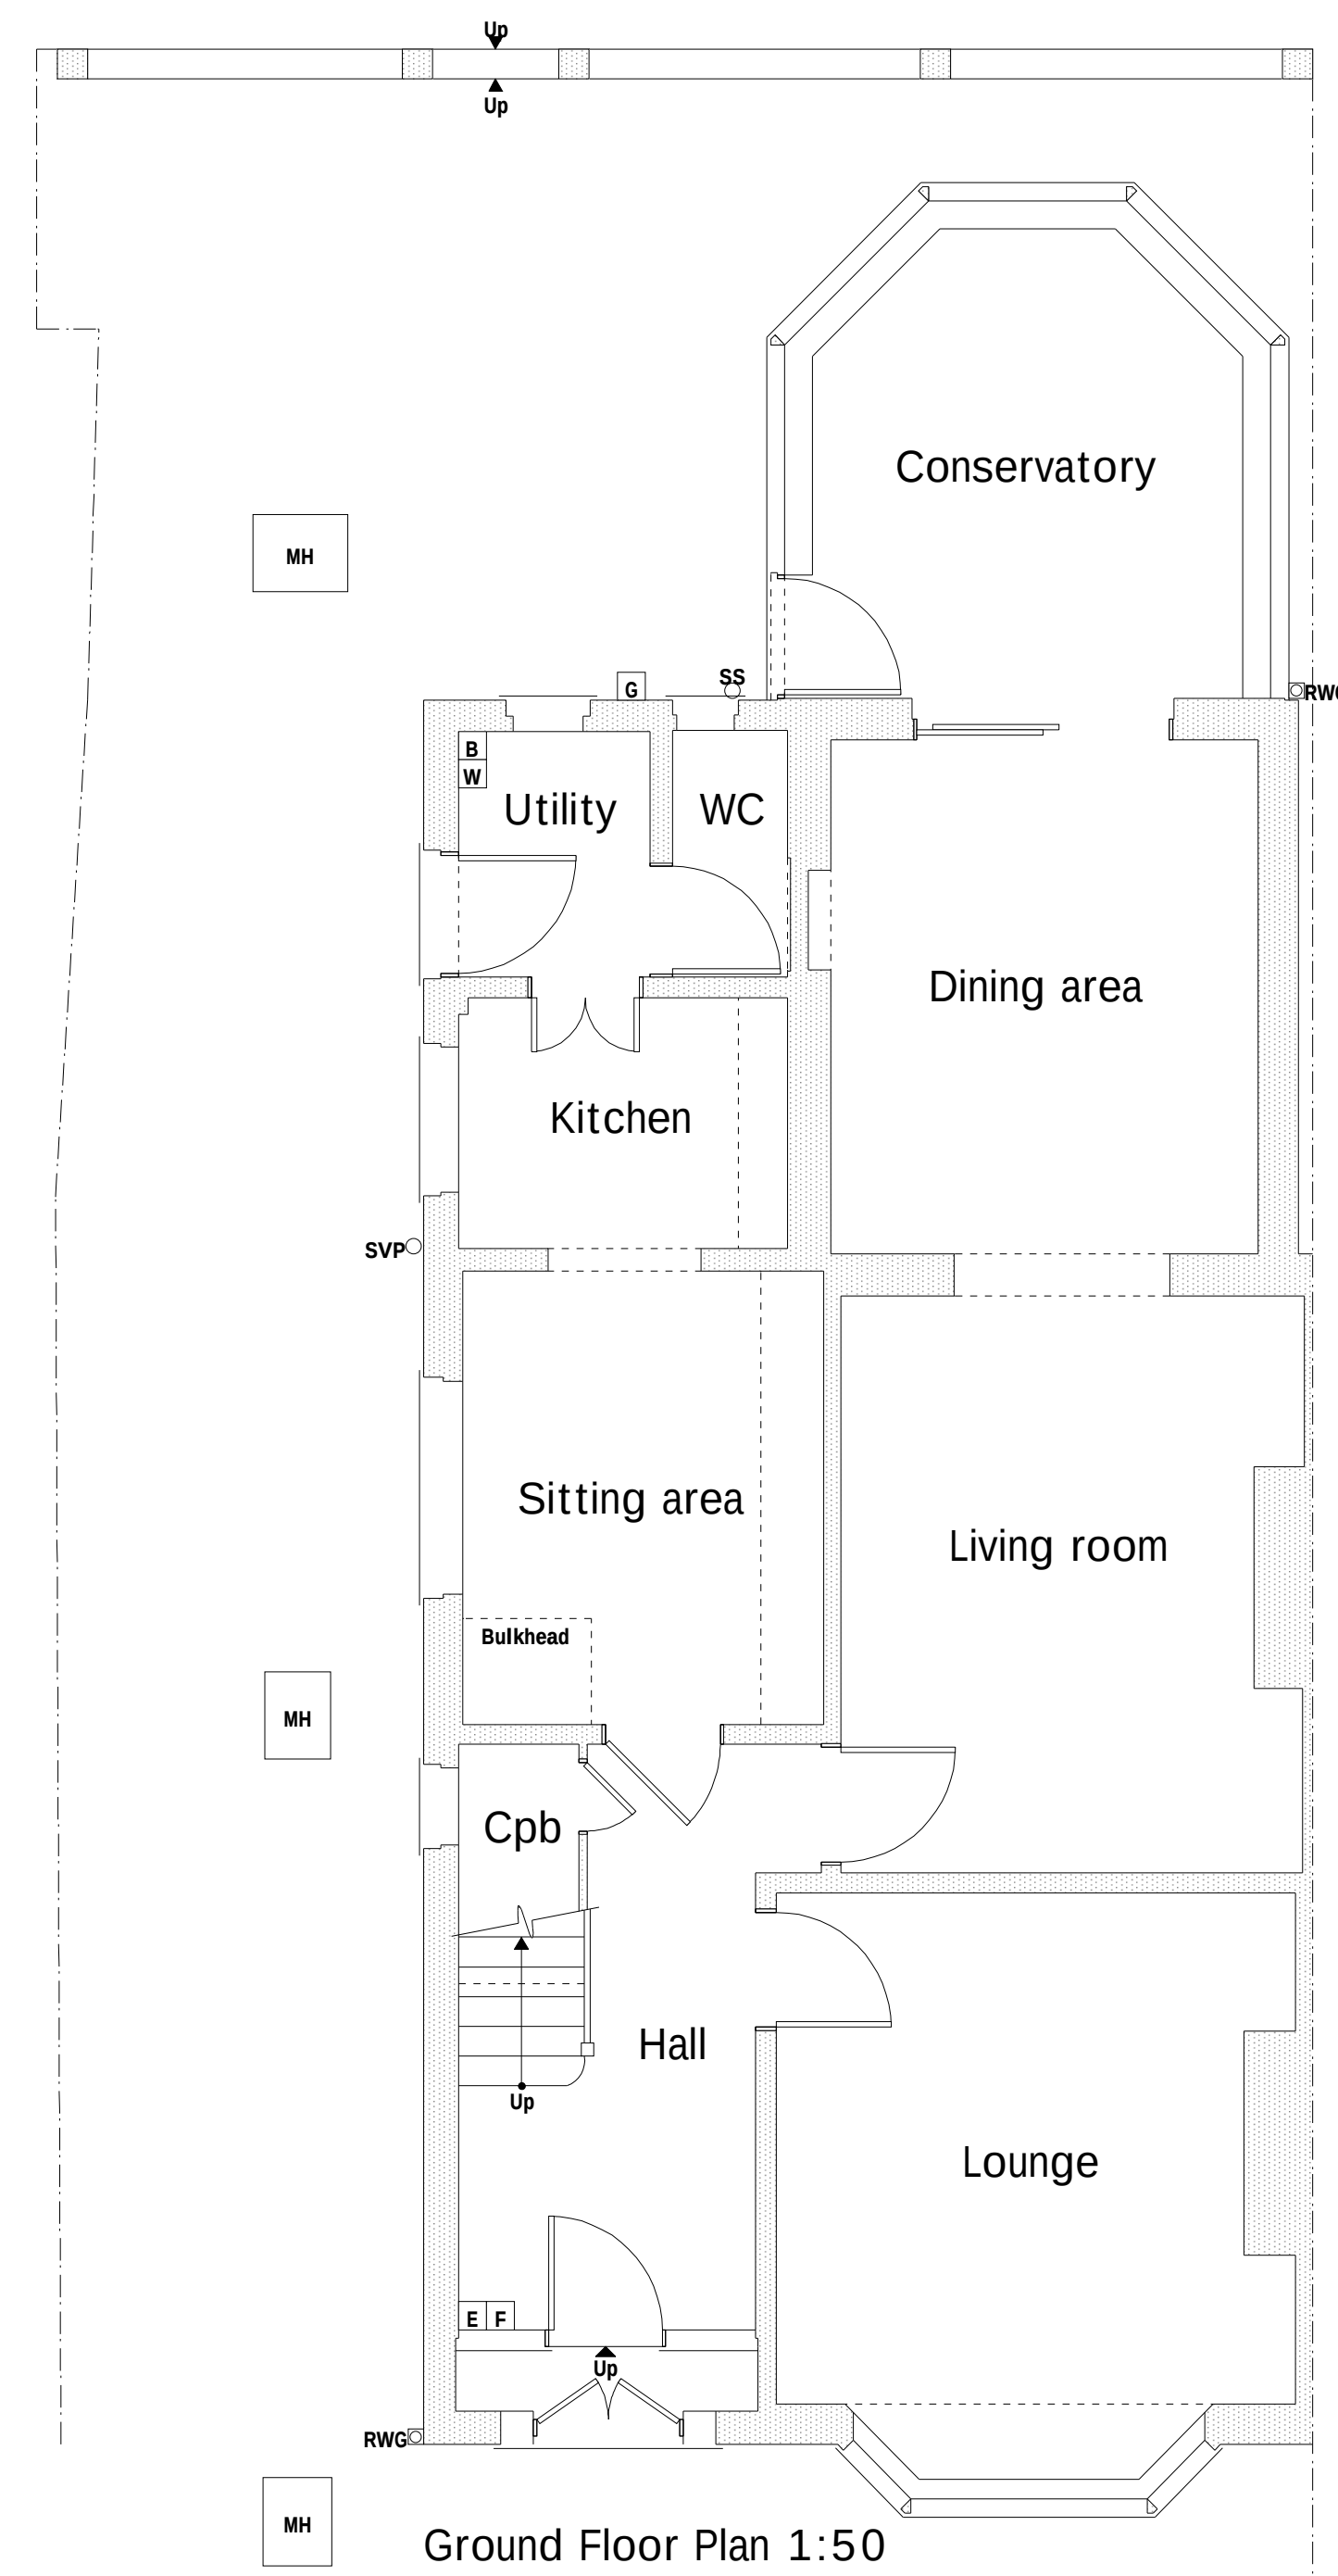
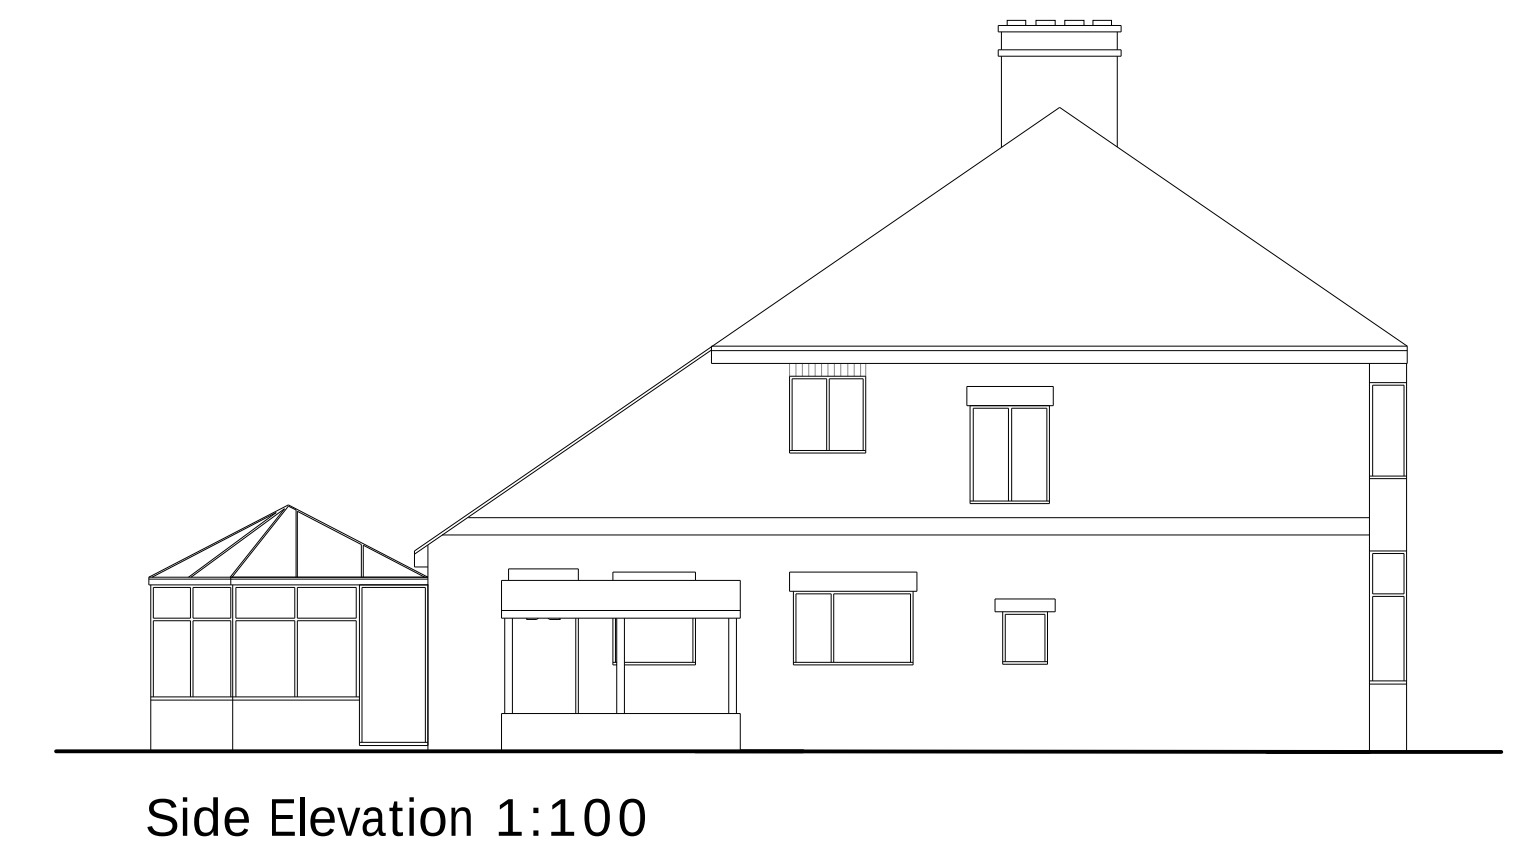
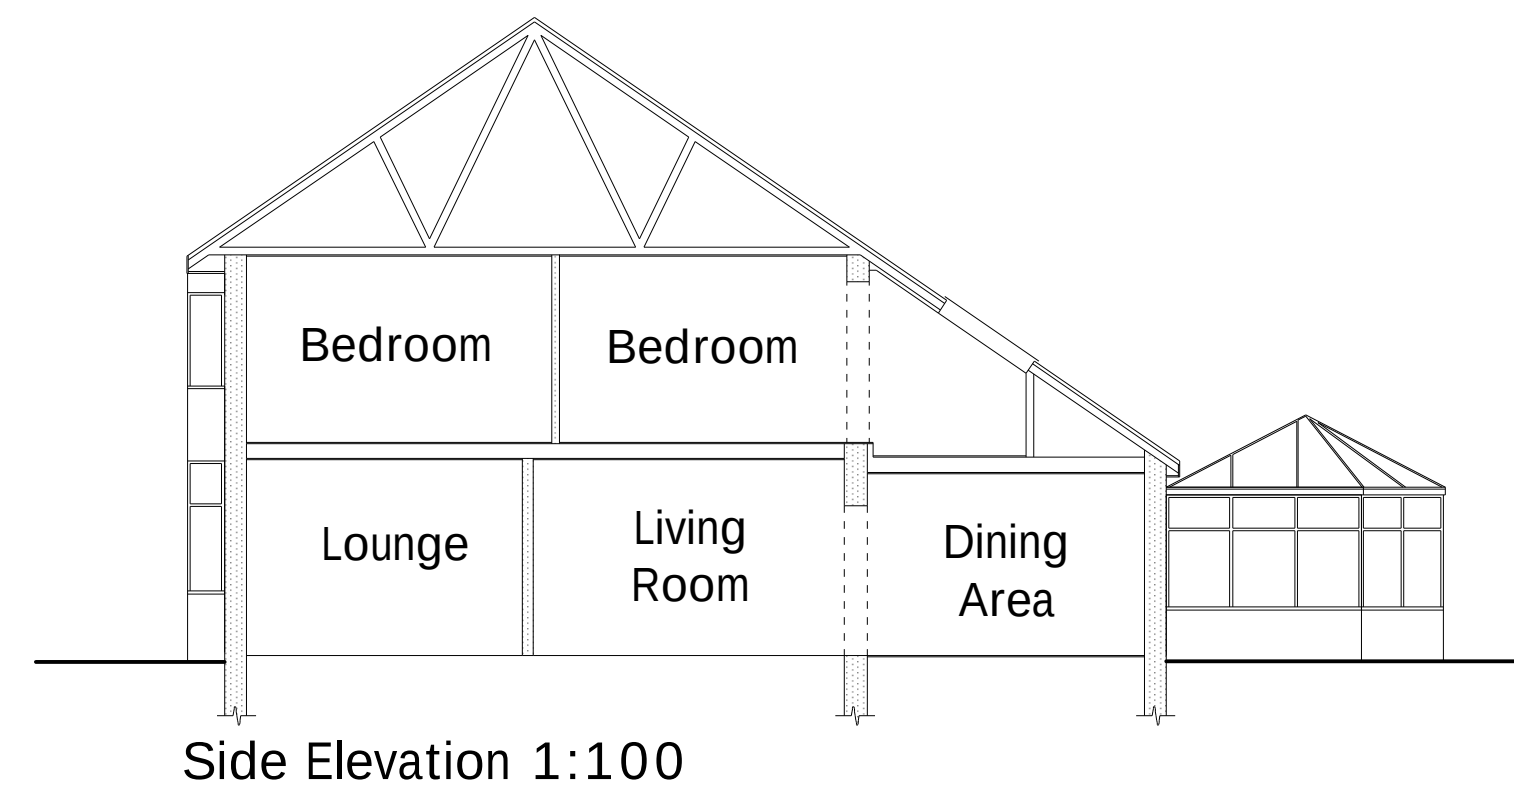


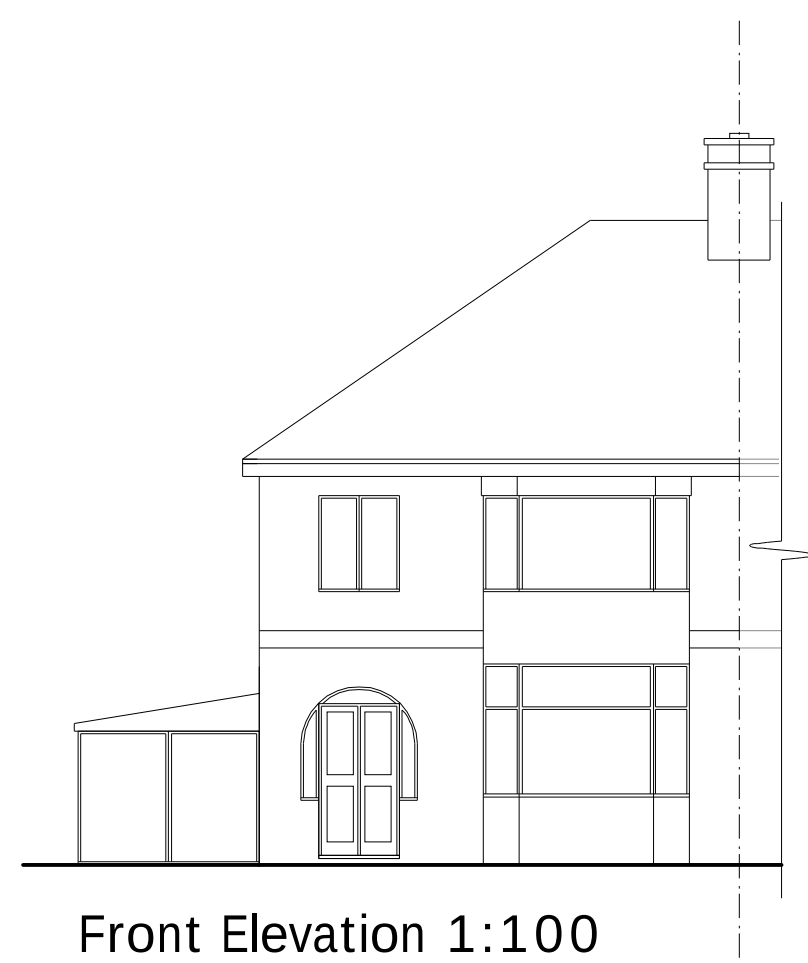

Services Key

B	Existing Boiler Position
G	Existing Gas Meter Position
E	Existing Electric Meter Position
F	Existing Fuse Box Position
W	Existing Stopcock Position
MH	Existing Man Hole Position
☒	Existing Rain Water Gully (RWG) Position
☐	Existing Soil Vent Pipe (SVP) Position
☐	Existing Short Stack (SS) Position

Rev	Date	Detail	Initial

Project: Proposed Alterations to, 18 Westminster Drive, Wrexham, LL12 7AU.	
Title: Existing	Scale: (A1) 1:50 & 1:100
Drawn By: E.M.Jackson	Date: Jan 2020
Drawing No: S085/001	Sheet: 1 of 1