


Figured dimensions only to be taken from this drawing.		
REVISIONS		
	Date	Description




FRONT (SOUTH-EAST) ELEVATION



REAR (NORTH-WEST) ELEVATION

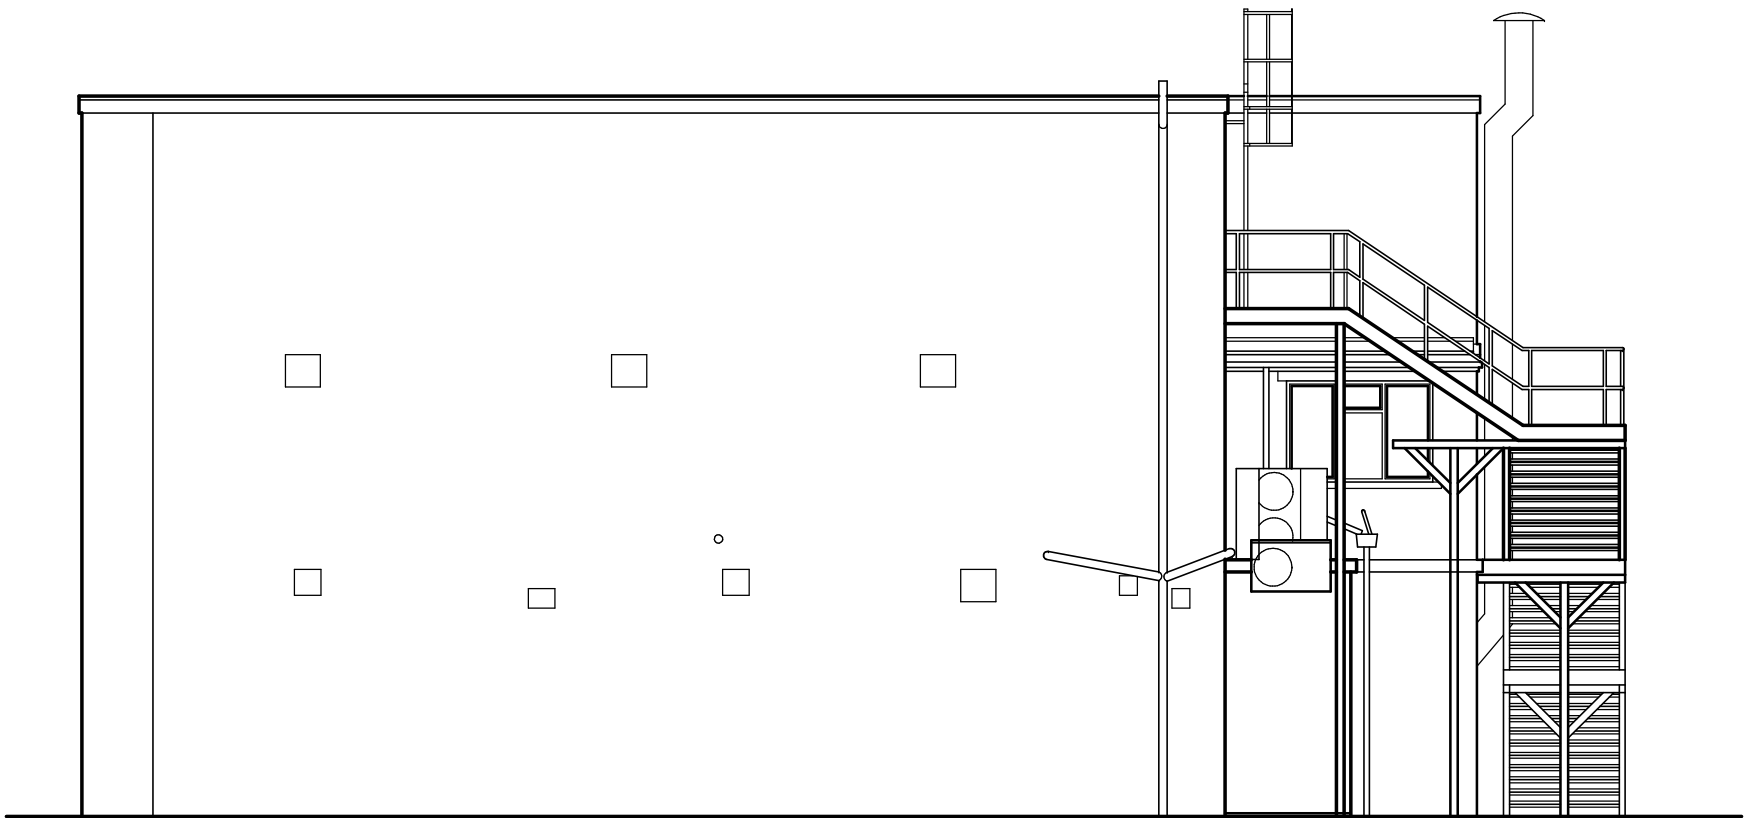

SIDE (NORTH-EAST) ELEVATION

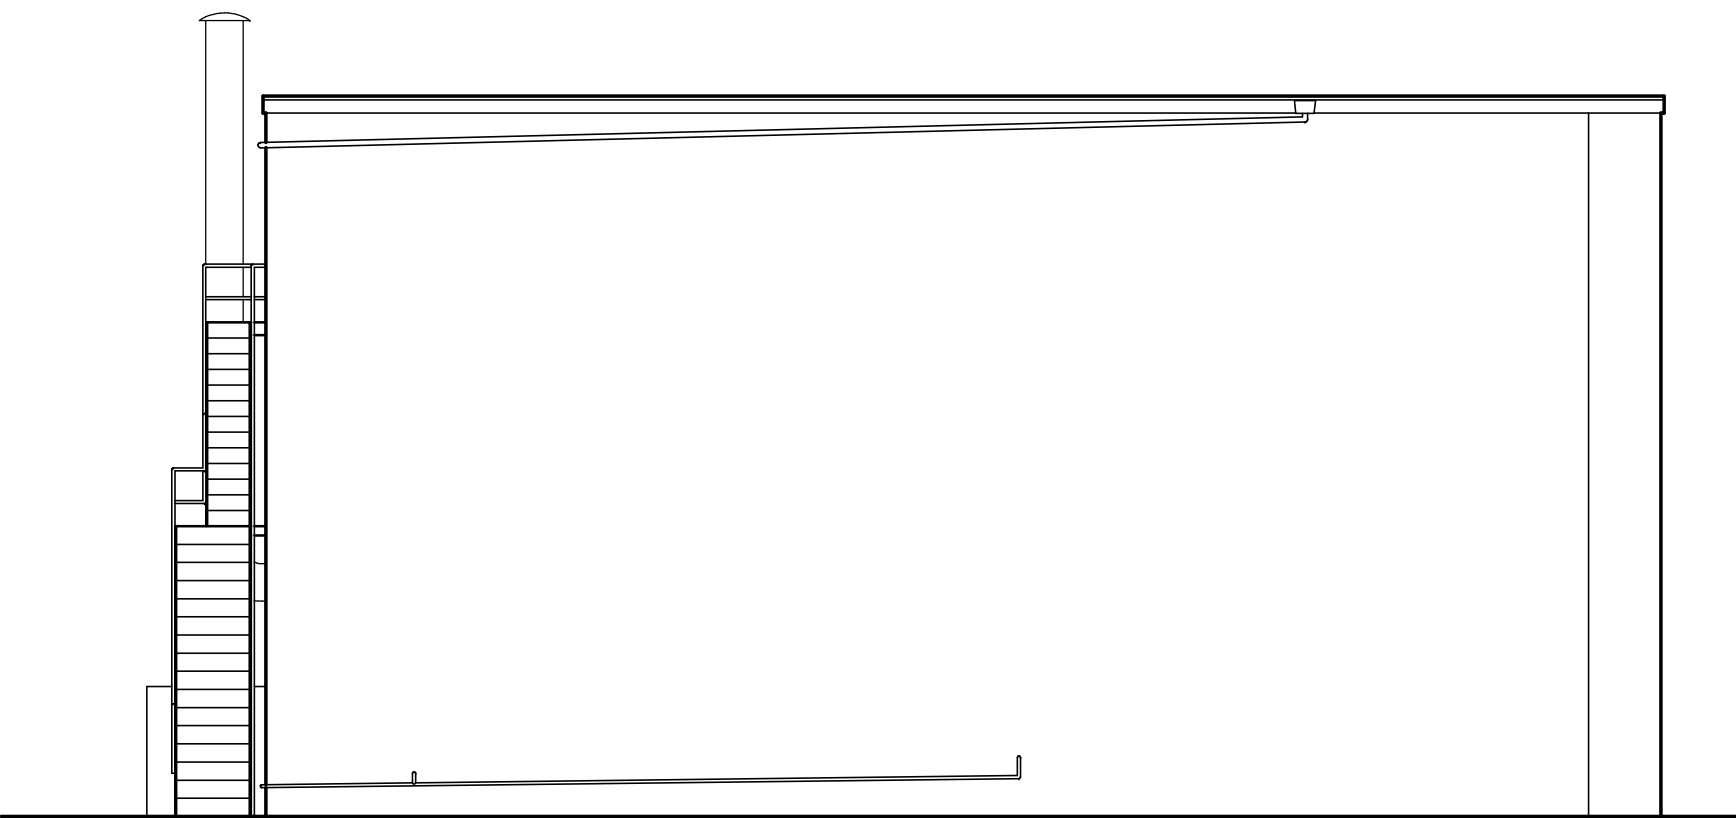

SIDE (SOUTH-WEST) ELEVATION



Chartered Architects

The Old School, St. Johns Road, Dudley, DY2 7JT
Tel. 01394 252622

CLIENT TAYLOR REED HOMES LTD OLDBURY WEST MIDLANDS	
JOB PROPOSED REDEVELOPMENT AT 16-30 KING STREET WREXHAM	
TITLE ELEVATIONS - AS EXISTING	
NUMBER 2440/D01	REVISION
Scale 1:100 @ A1	Date MAY 20
CAD 2440-200 Rev 0	GROUP A