


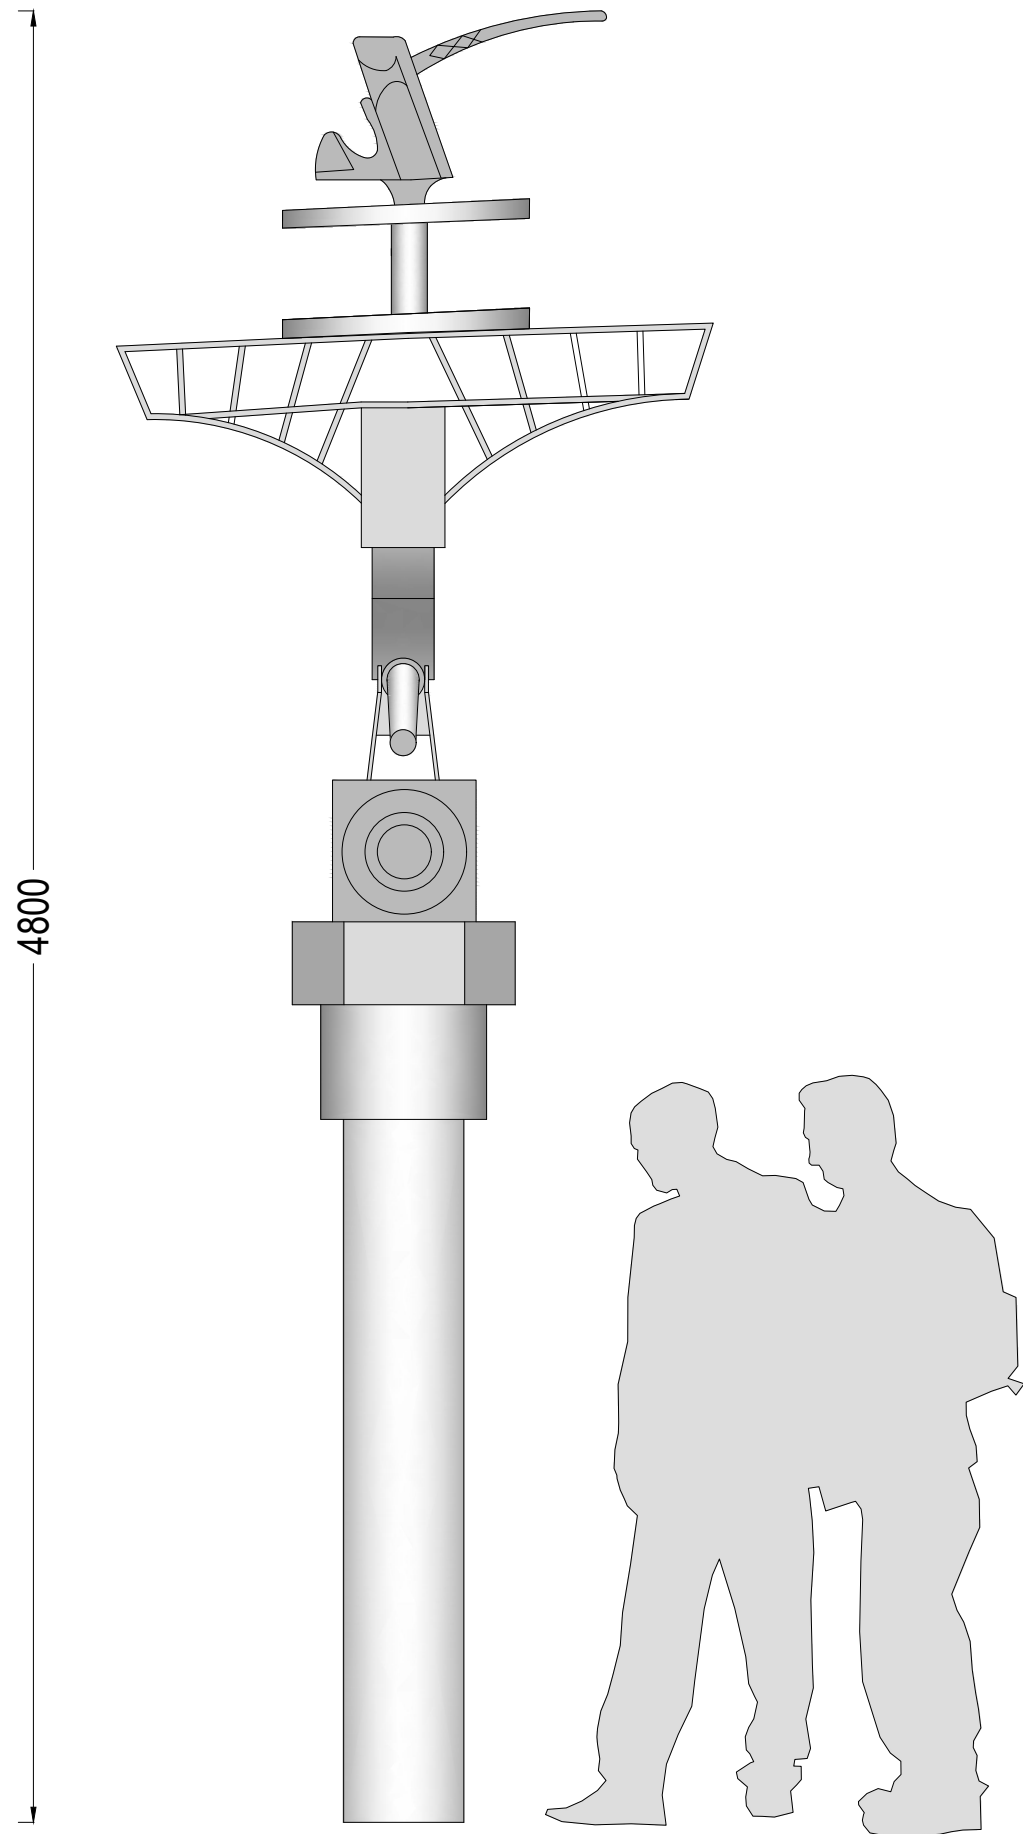

ELEVATION ON TOTEM



PLACEMENT OF TOTEM ON SITE

Clients Approval Block			
Status:		Clients signature:	
A Approved			
B Approved with comments			
C Not Approved Resubmit			
Approval date:			
This drawing is copyright. It may not be reproduced or disclosed either wholly or in part without written consent from HOTROD CREATIONS. All dimensions are in mm, unless otherwise stated. These drawings must NOT be scaled and should be verified on site before work commences.			
SAFETY HEALTH ENVIRONMENT AND QUALITY (SHEQ)			
In addition to the hazards/risks normally associated with the types of work detailed on this drawing, note the following risks and information.			
For information relating to Use, Cleaning and Maintenance see the Health and Safety File. It is assumed that all works will be carried out by a competent contractor working, where appropriate, to an approved method statement.			
Materials & Ironmongery			
Notes			
Rev	Description	Date	By
APPROVAL			
Client CANAL AND RIVER TRUST			
Project TREVOR BASIN			
Drawing Title TOTEM DESIGN			
Hotrod compelling experiences			
The Busworks Studio 4.15 39-41 North Road London N7 9DP		Scale @ A3 1:20 Drawn JB	Date 23/01/20 Checked SM
P. +44 (0) 20 7232 4700 www.hotrodcreations.com		Drawing No. TB-DD-001	Rev. B