


This drawing is copyright © . Do not scale from this drawing. Contractors to check all dimensions on site. Unless given permission in writing by EDW Architecture Ltd. this drawing cannot be used for any other project nor purpose other than specified below. Electronic issue versions of this drawing are not to be changed by recipients or 3rd parties.

Sketch scheme	
Planning Application	*
Building Regulations Application	

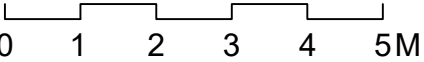


PROPOSED MATERIALS (TO EXTENSION):
Roof: Single ply membrane.
Walls: Clay facing brickwork to match existing.
Windows and doors: Factory painted aluminium.
Rainwater goods: Painted metal.

ELEVATION 3



ELEVATION 4

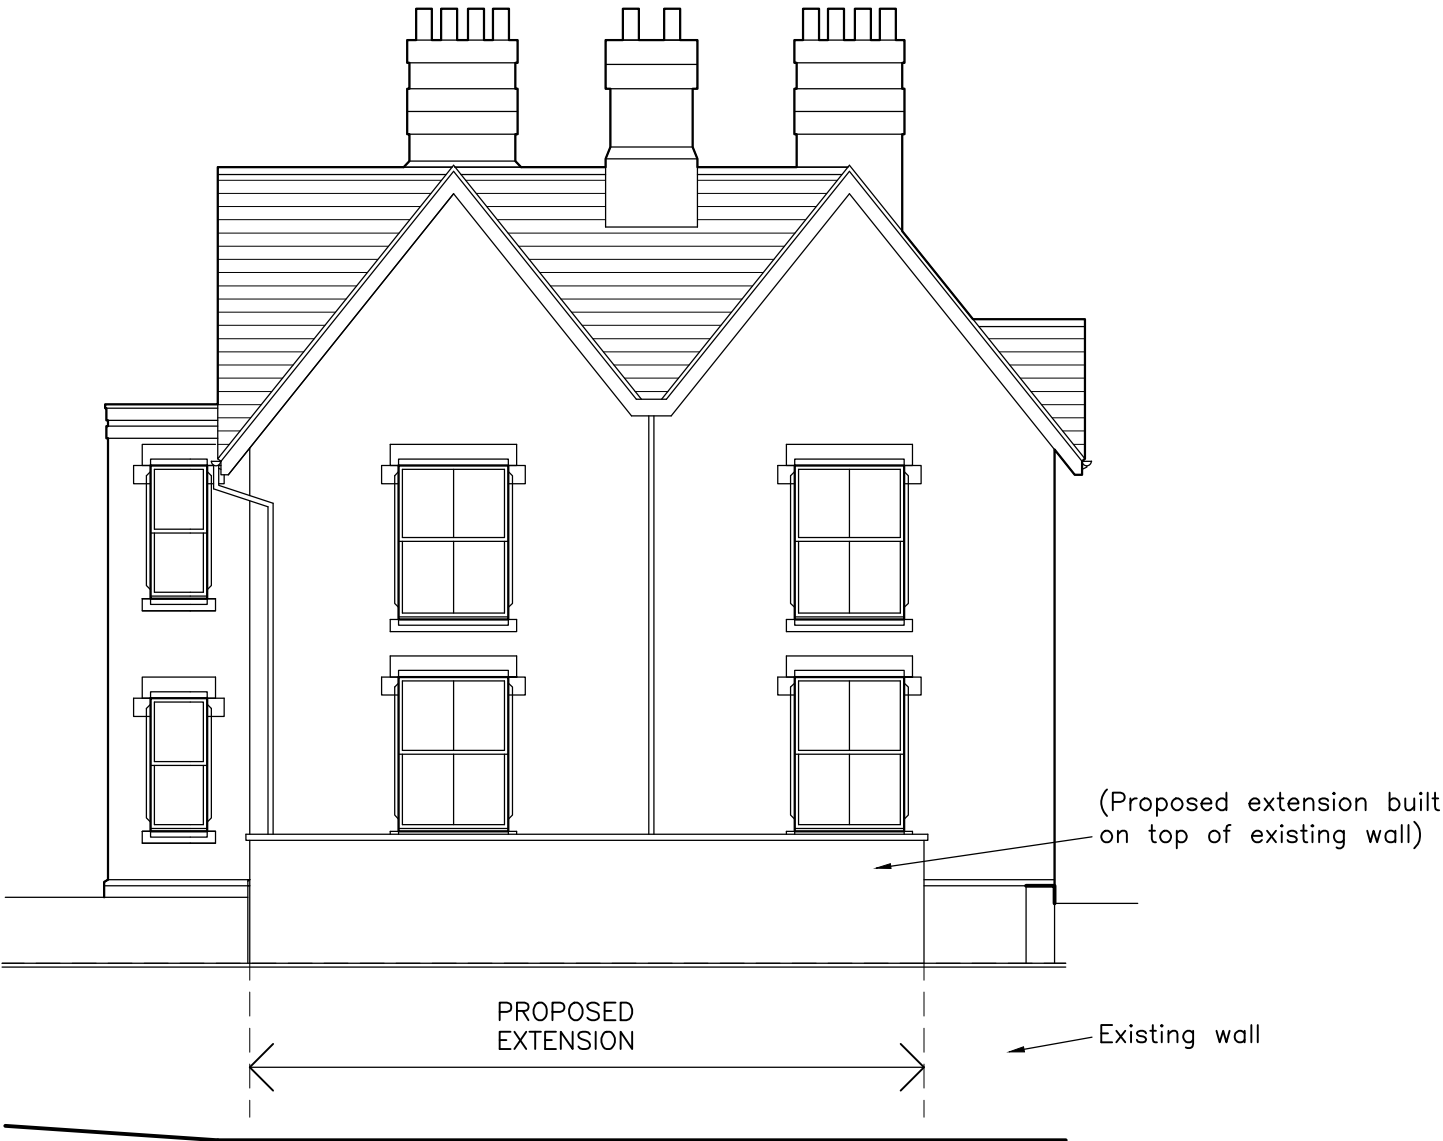

EDW Architecture Ltd.

THE RECTORY MEWS, WREXHAM ROAD, PULFORD,
CHESTER CH4 9DG. Tel: 01244 570765
E-Mail: edward@edwarchitecture.co.uk

CLIENT:

Mr. and Mrs. Hembury.

PROJECT:

Graig Farm, Pen-y-lan,
Wrexham, LL14 6HR.

DRAWING TITLE:

Proposed elevations 3 and 4.

DRAWN BY:

EDW

DATE:

12/05/20

SCALE:

1:100 @ A3

JOB NO.:

163

DWG. NO.:

08

REVISION:

-