

| Figured dimensions only to be taken from this drawing. |          |                         |
|--------------------------------------------------------|----------|-------------------------|
| REVISIONS                                              |          |                         |
|                                                        | Date     | Description             |
| A                                                      | 15/05/20 | Cladding colour amended |




FRONT (SOUTH-EAST) ELEVATION



REAR (NORTH-WEST) ELEVATION



SIDE (NORTH-EAST) ELEVATION

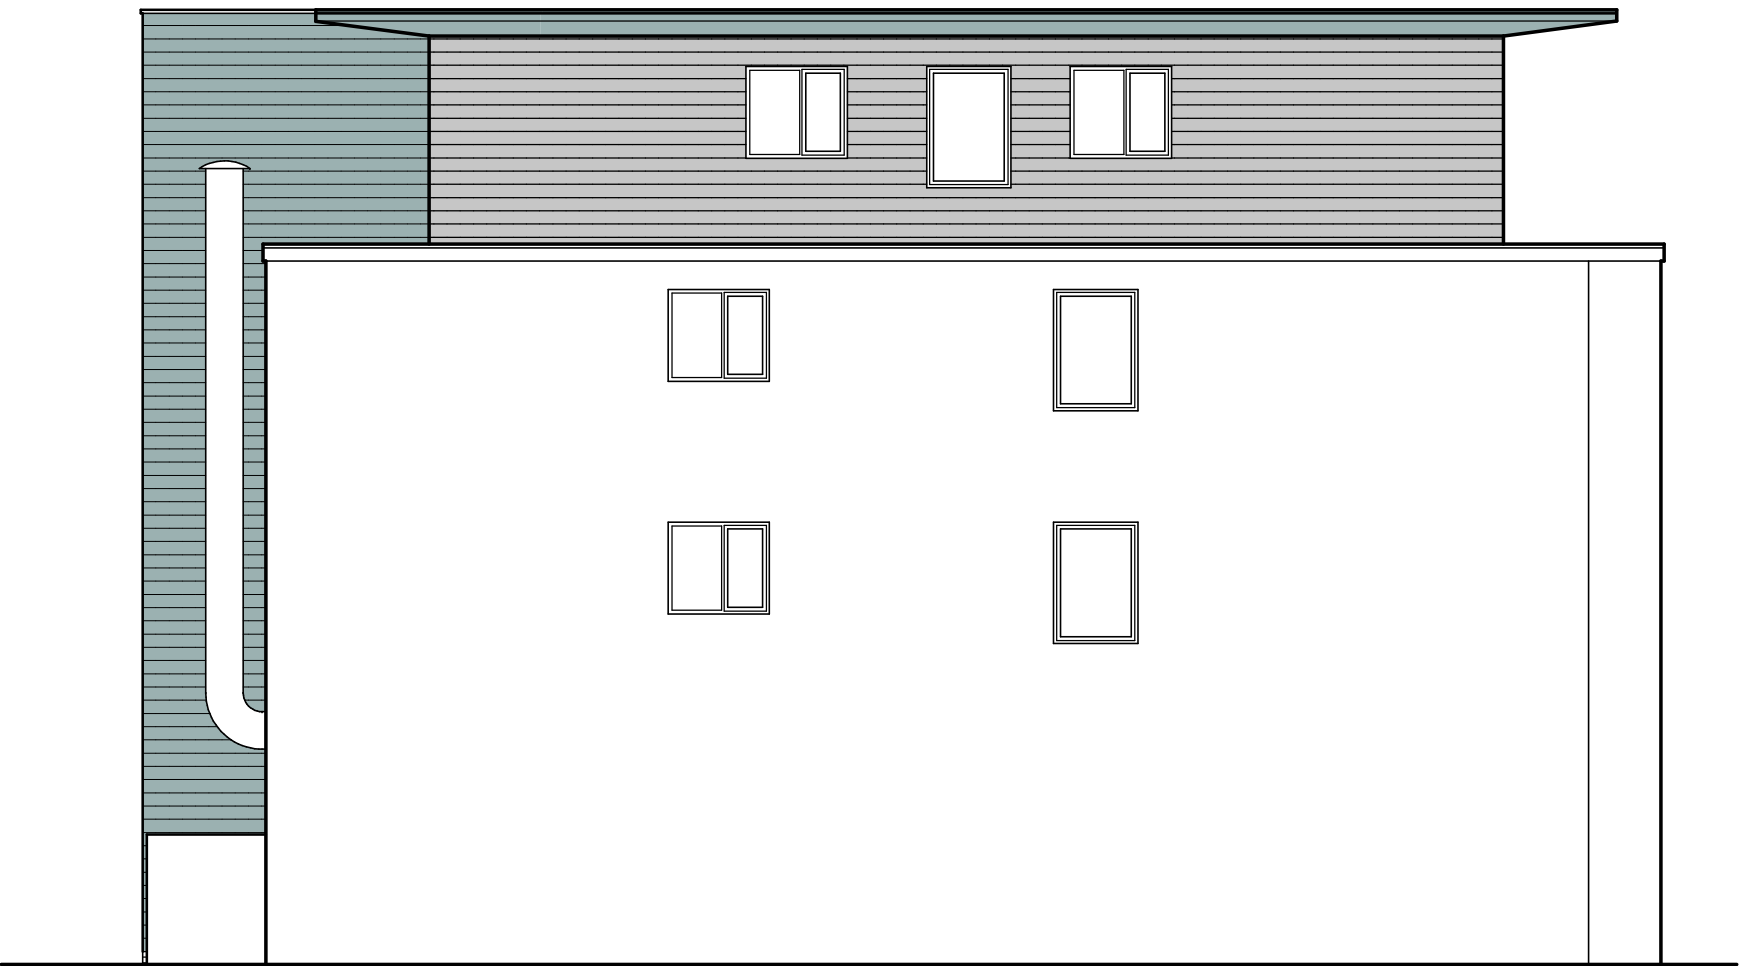

SIDE (SOUTH-WEST) ELEVATION

NOTE:  
Elevations shown are those approved by previous planning application ref: P/2018/0267 and revised as per recent application to a non-material amendment to the cladding appearance.



Chartered Architects  
The Old School, St. Johns Road, Dudley, DY2 7JT  
Tel. 01394 252622

|   |                   |
|---|-------------------|
| CLIENT<br><b>TAYLOR REED HOMES LTD<br/>OLDBURY<br/>WEST MIDLANDS</b>                                  |                   |
| JOB<br><b>PROPOSED REDEVELOPMENT AT<br/>16-30 KING STREET<br/>WREXHAM</b>                             |                   |
| TITLE<br><b>ELEVATIONS - AS EXISTING<br/>(PARTIAL ROOFTOP EXTENSION)<br/>APPROVAL No. P/2018/0267</b> |                   |
| <b>NUMBER 2440/D07</b>                                                                                | <b>REVISION A</b> |
| Scale 1:100 @ A1                                                                                      | Date MAY 20       |
| CAD 2440-206 Rev 1                                                                                    | GROUP A           |