



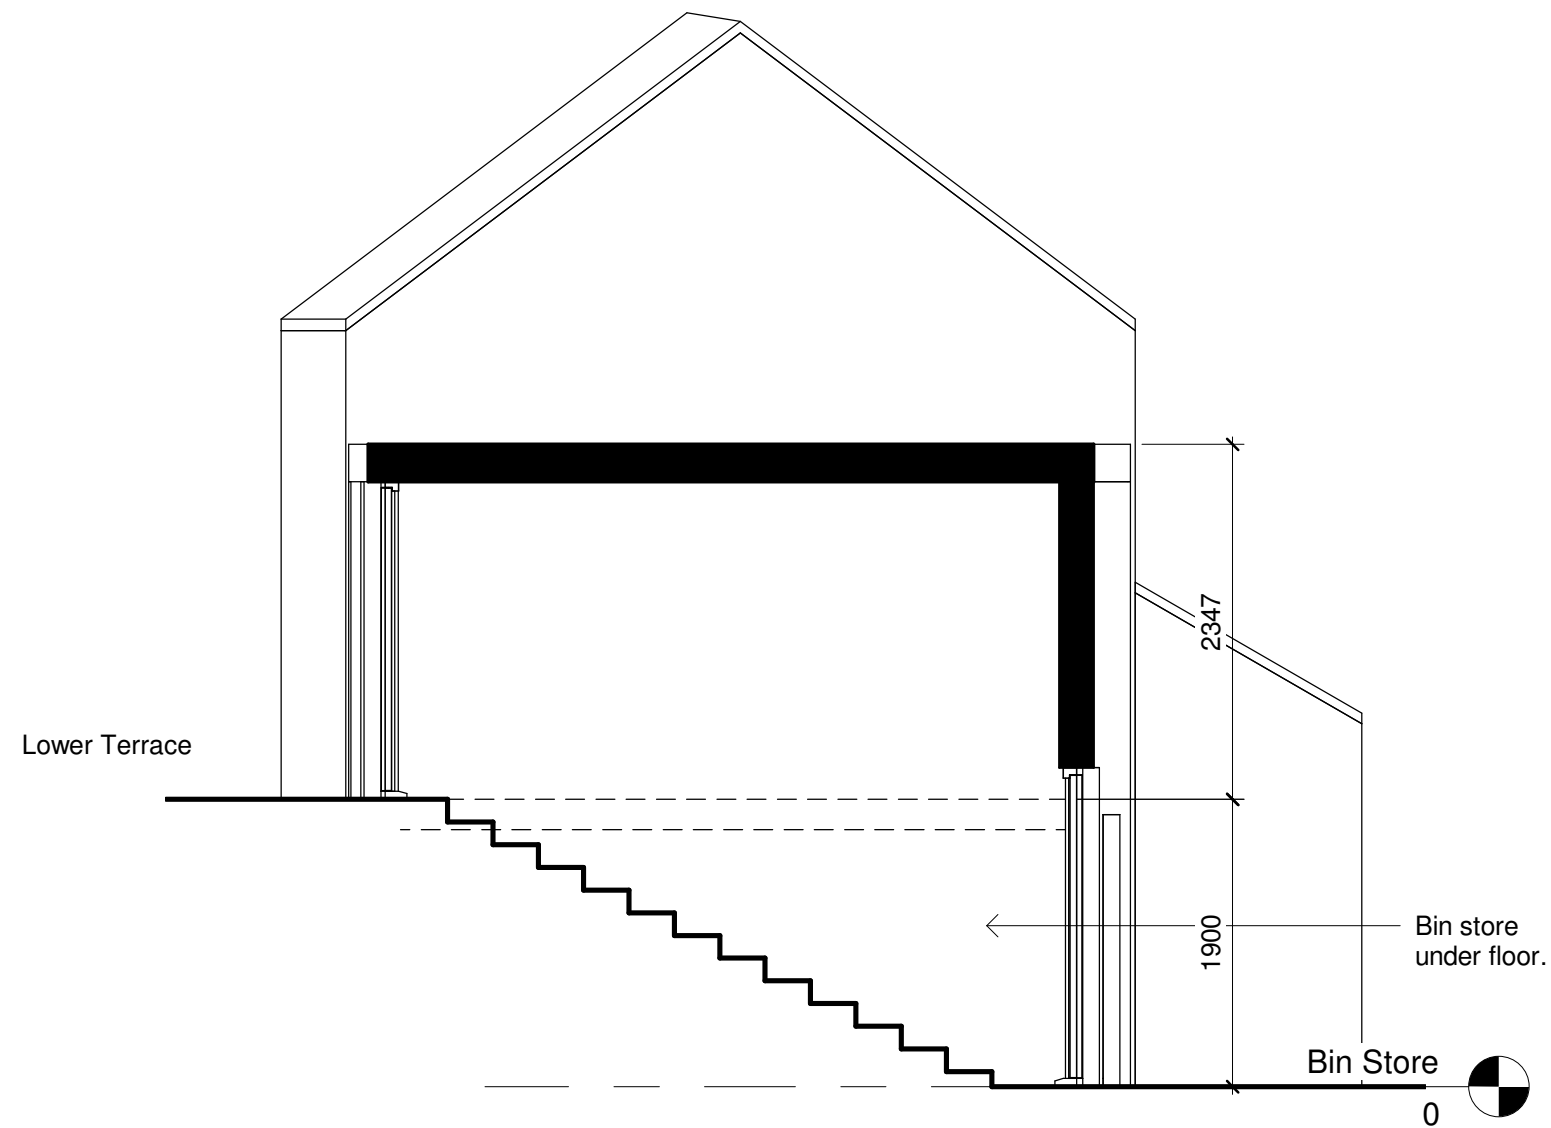

Stair Section
1 : 50

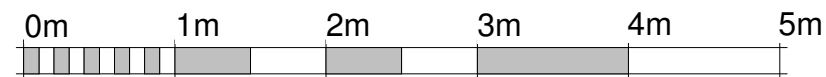

Rev.	Revision description	Drawn	Checked	Date								
FRAME Architecture to frame your lives					Project	5 Bank Terrace, Ponciau			Scale @ A3	Drawn By	Checked By	Date
									1 : 50	GE	-	12.01.20
					Title	Stair Section			Drawing Number	19-16	A102	B