
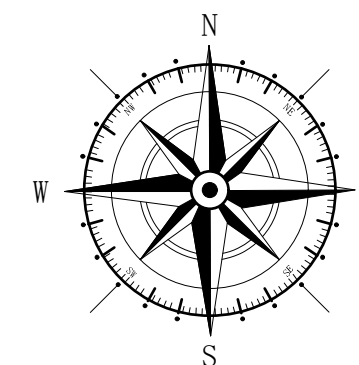
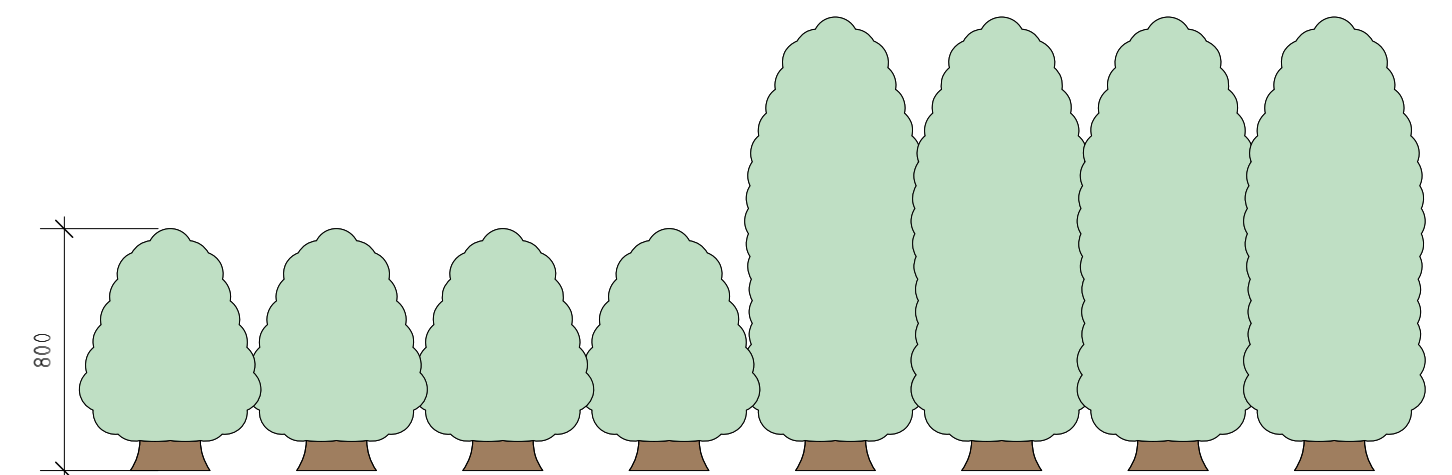


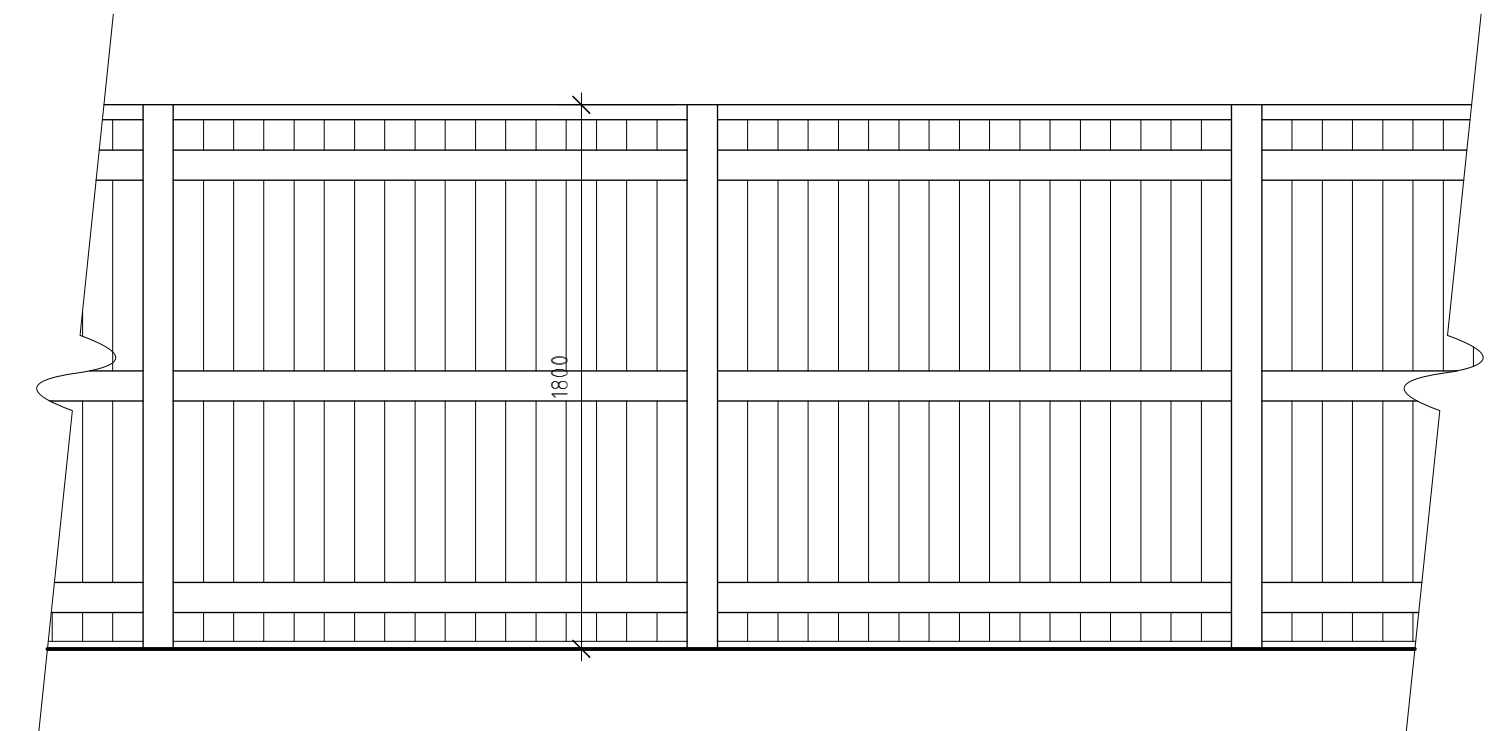

Rev	Date	Detail	Initial

Project:
Proposed residential
developement
at land off Quarry Road,
Brynteg, Wrexham,
LL11 6AB.

Title:	Scale: (A2)
Boundary	1:25 \$
Treatment Plan	1:200

Drawn By: S M Eltham	Date: Jan 2019
-------------------------	-------------------

Drawing No: P I I 3/005	Sheet: 1 of 1
----------------------------	------------------

blueprint
architectural services



Office 3K4,
Redwither Business Tower,
Wrexham. LL13 9XT
Tel: 01978 356500
www.blueprintarchitectural.com
© copyright all rights reserved