



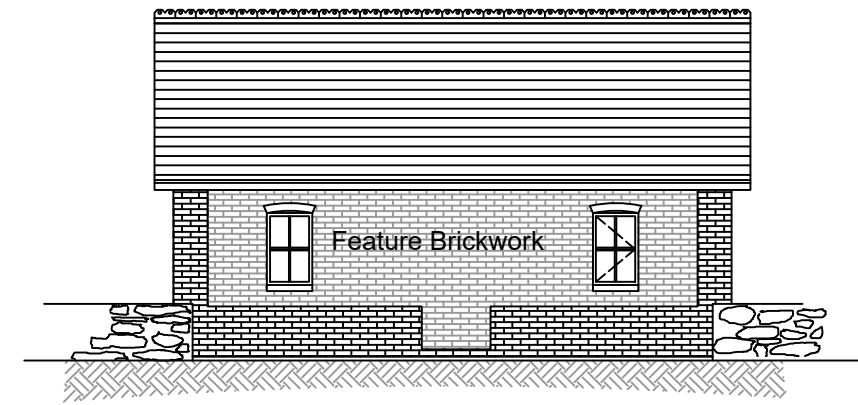


Elevation A

Scale 1:100

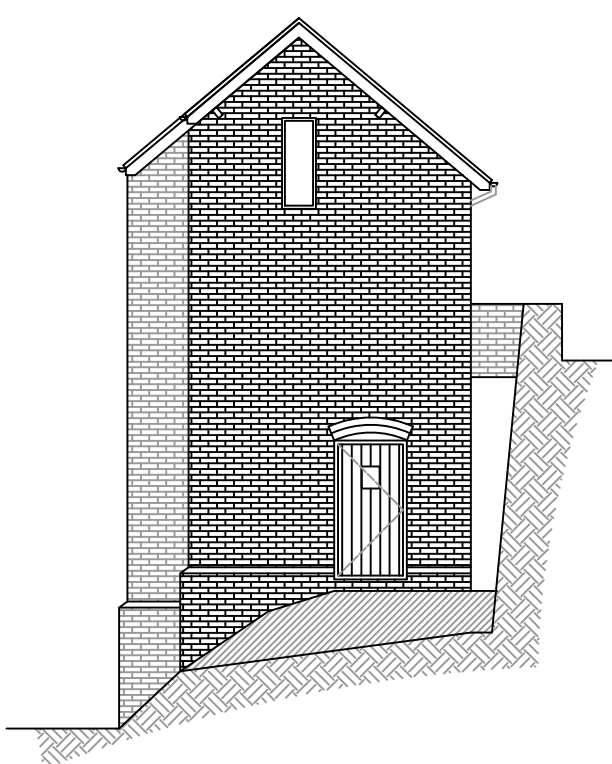


Elevation B

Scale 1:100

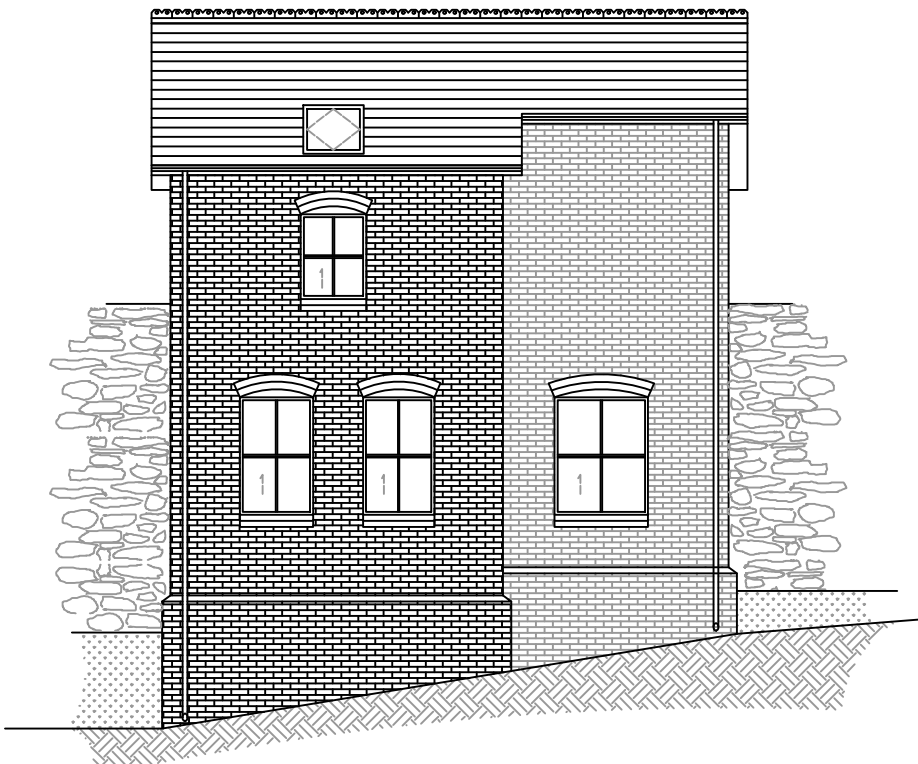


Elevation C

Scale 1:100

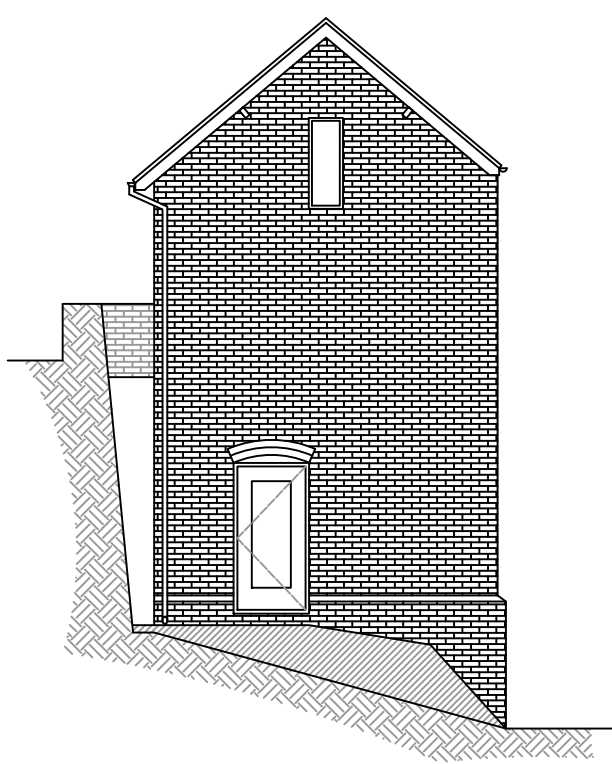


Elevation D

Scale 1:100

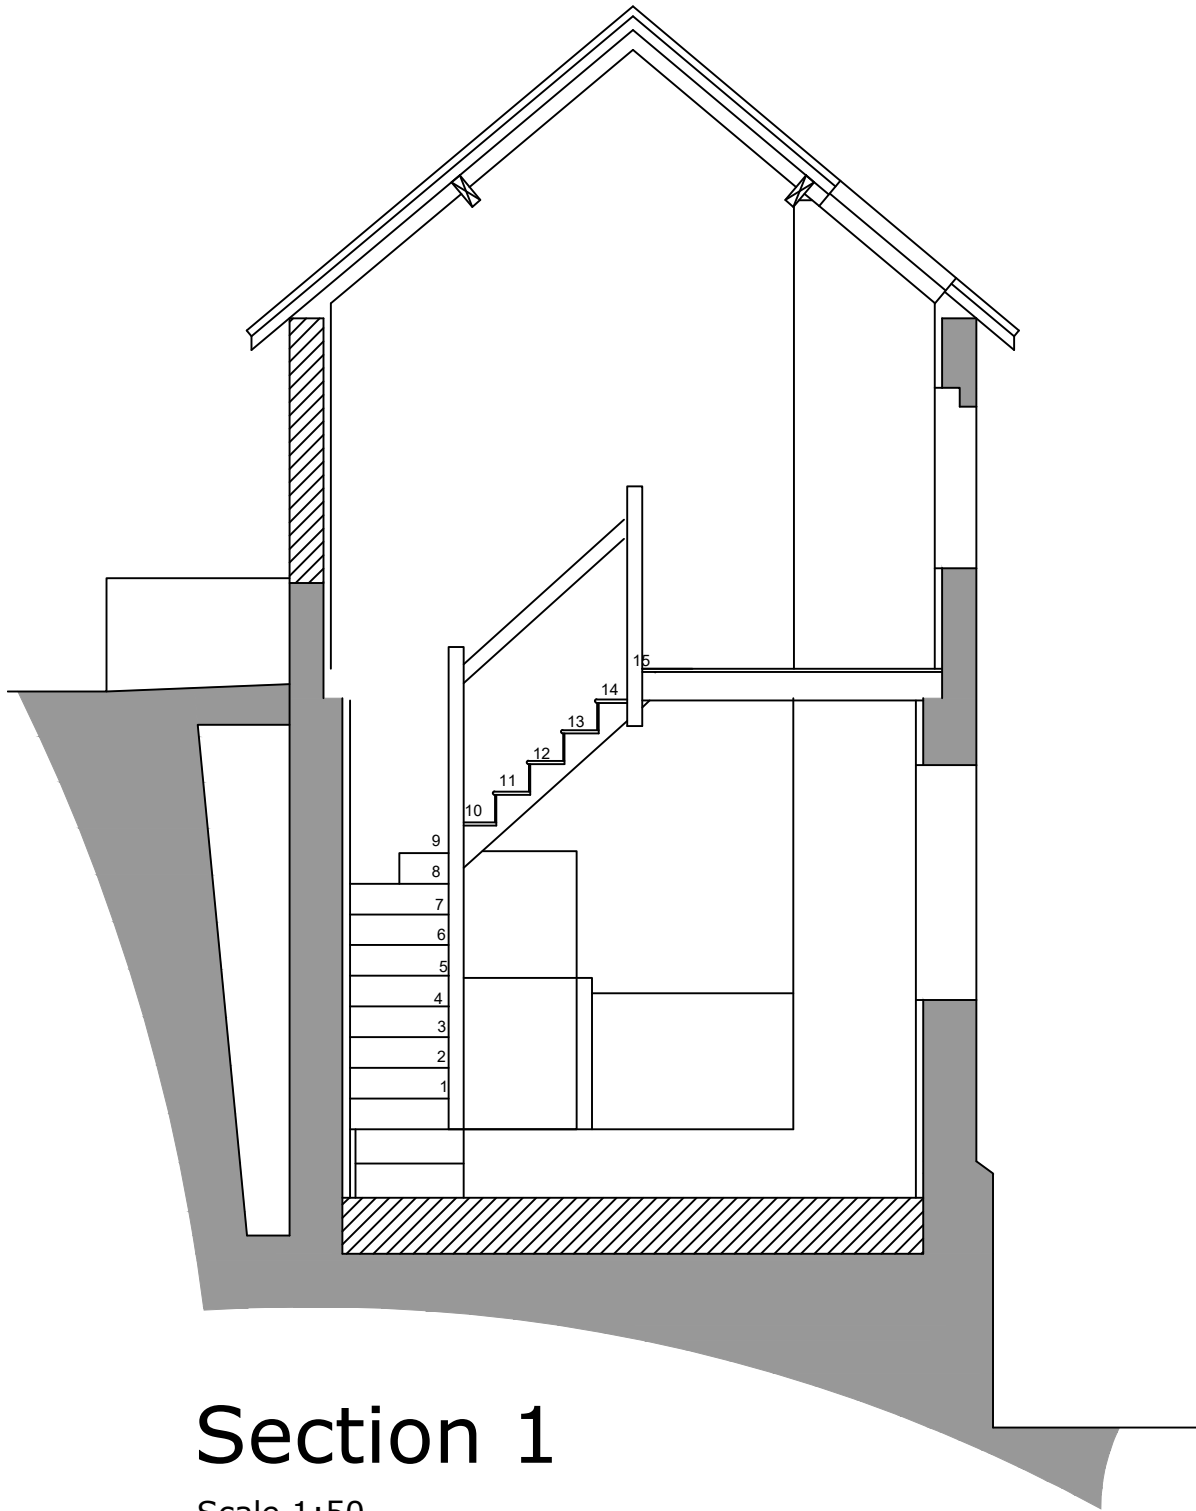


Section 1

Scale 1:50

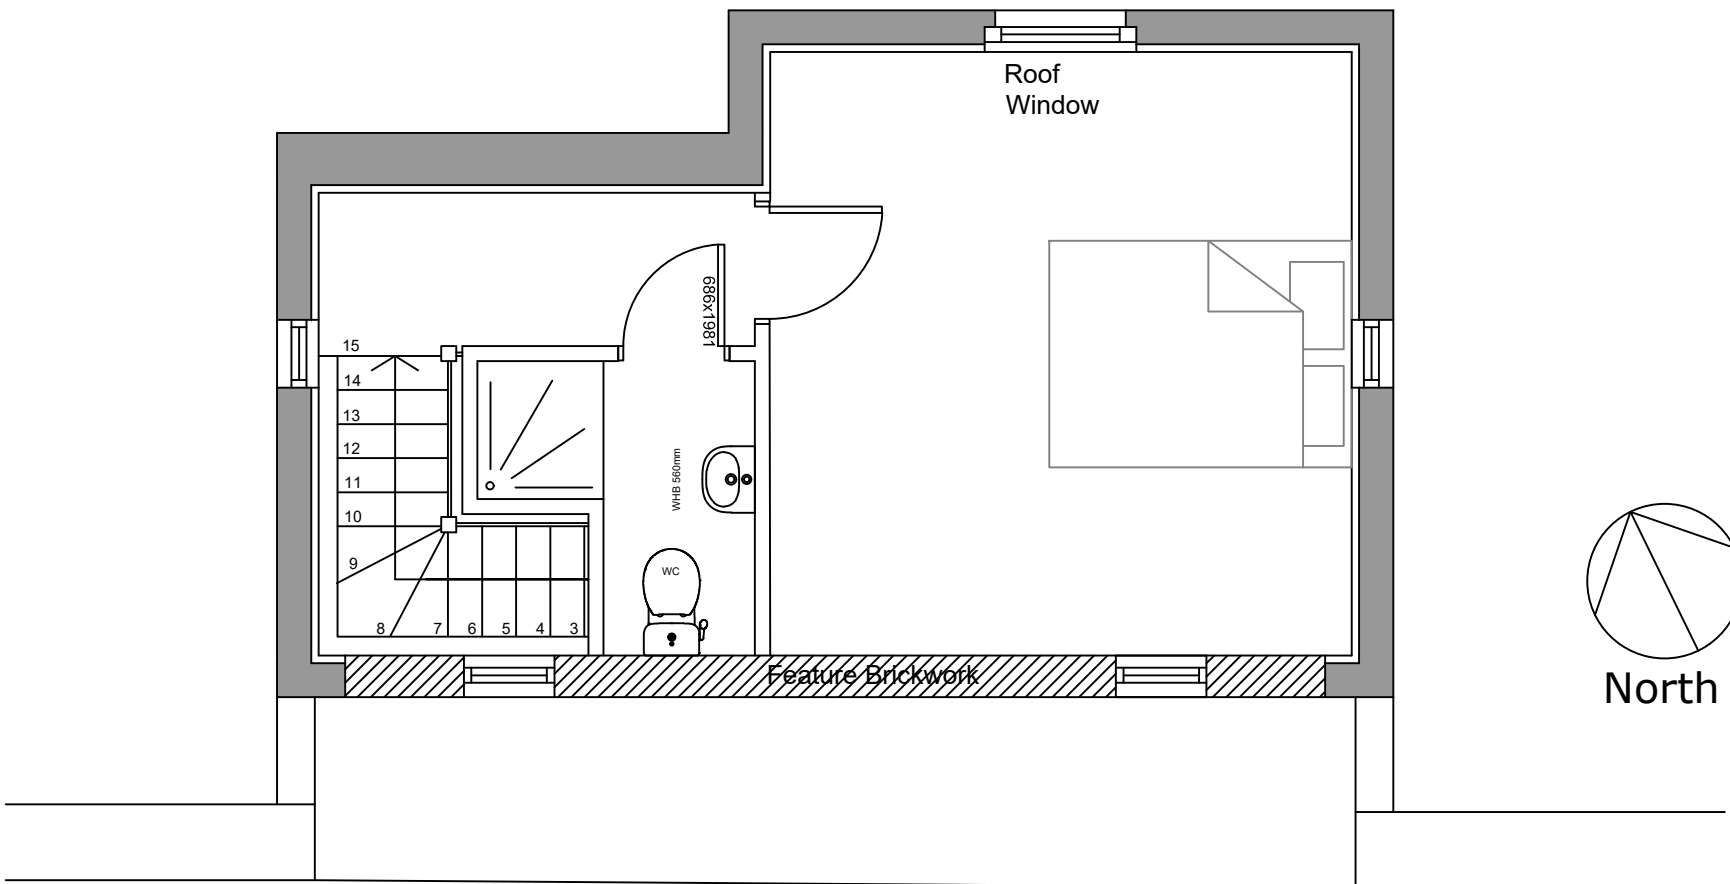


Upper Level Plan

Scale 1:50

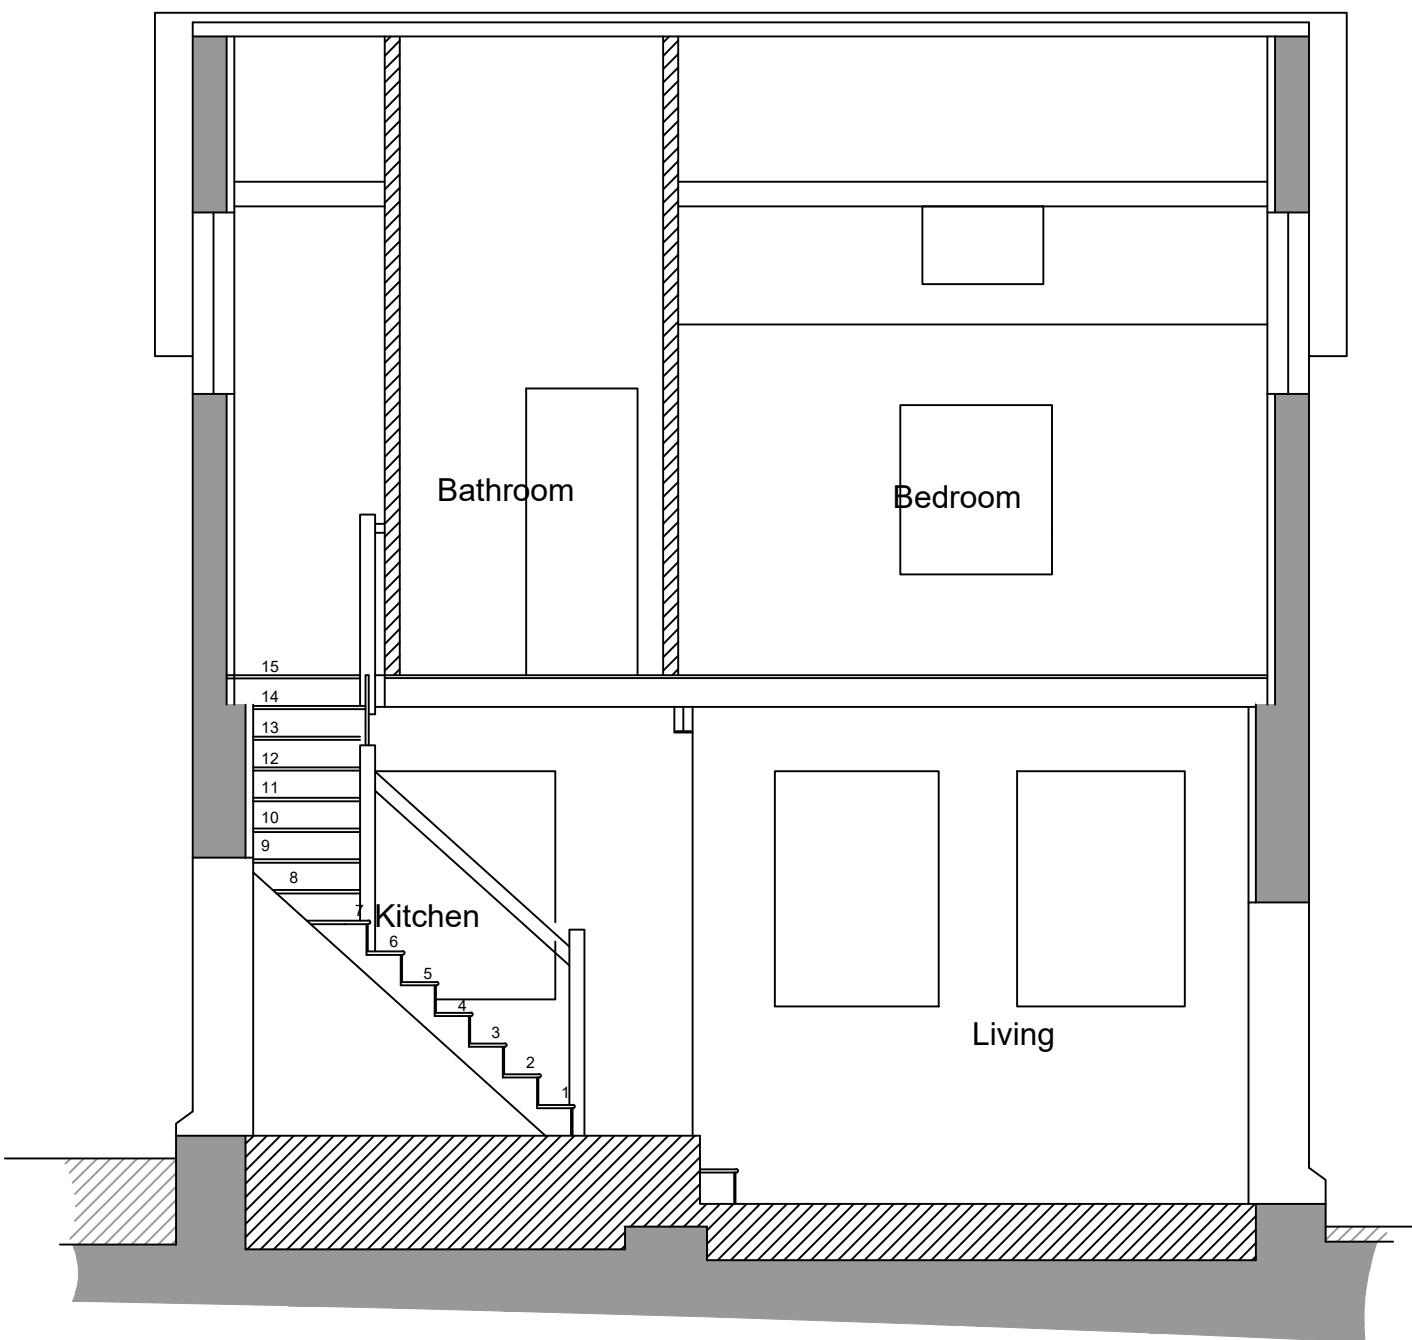

Section 2

Scale 1:50

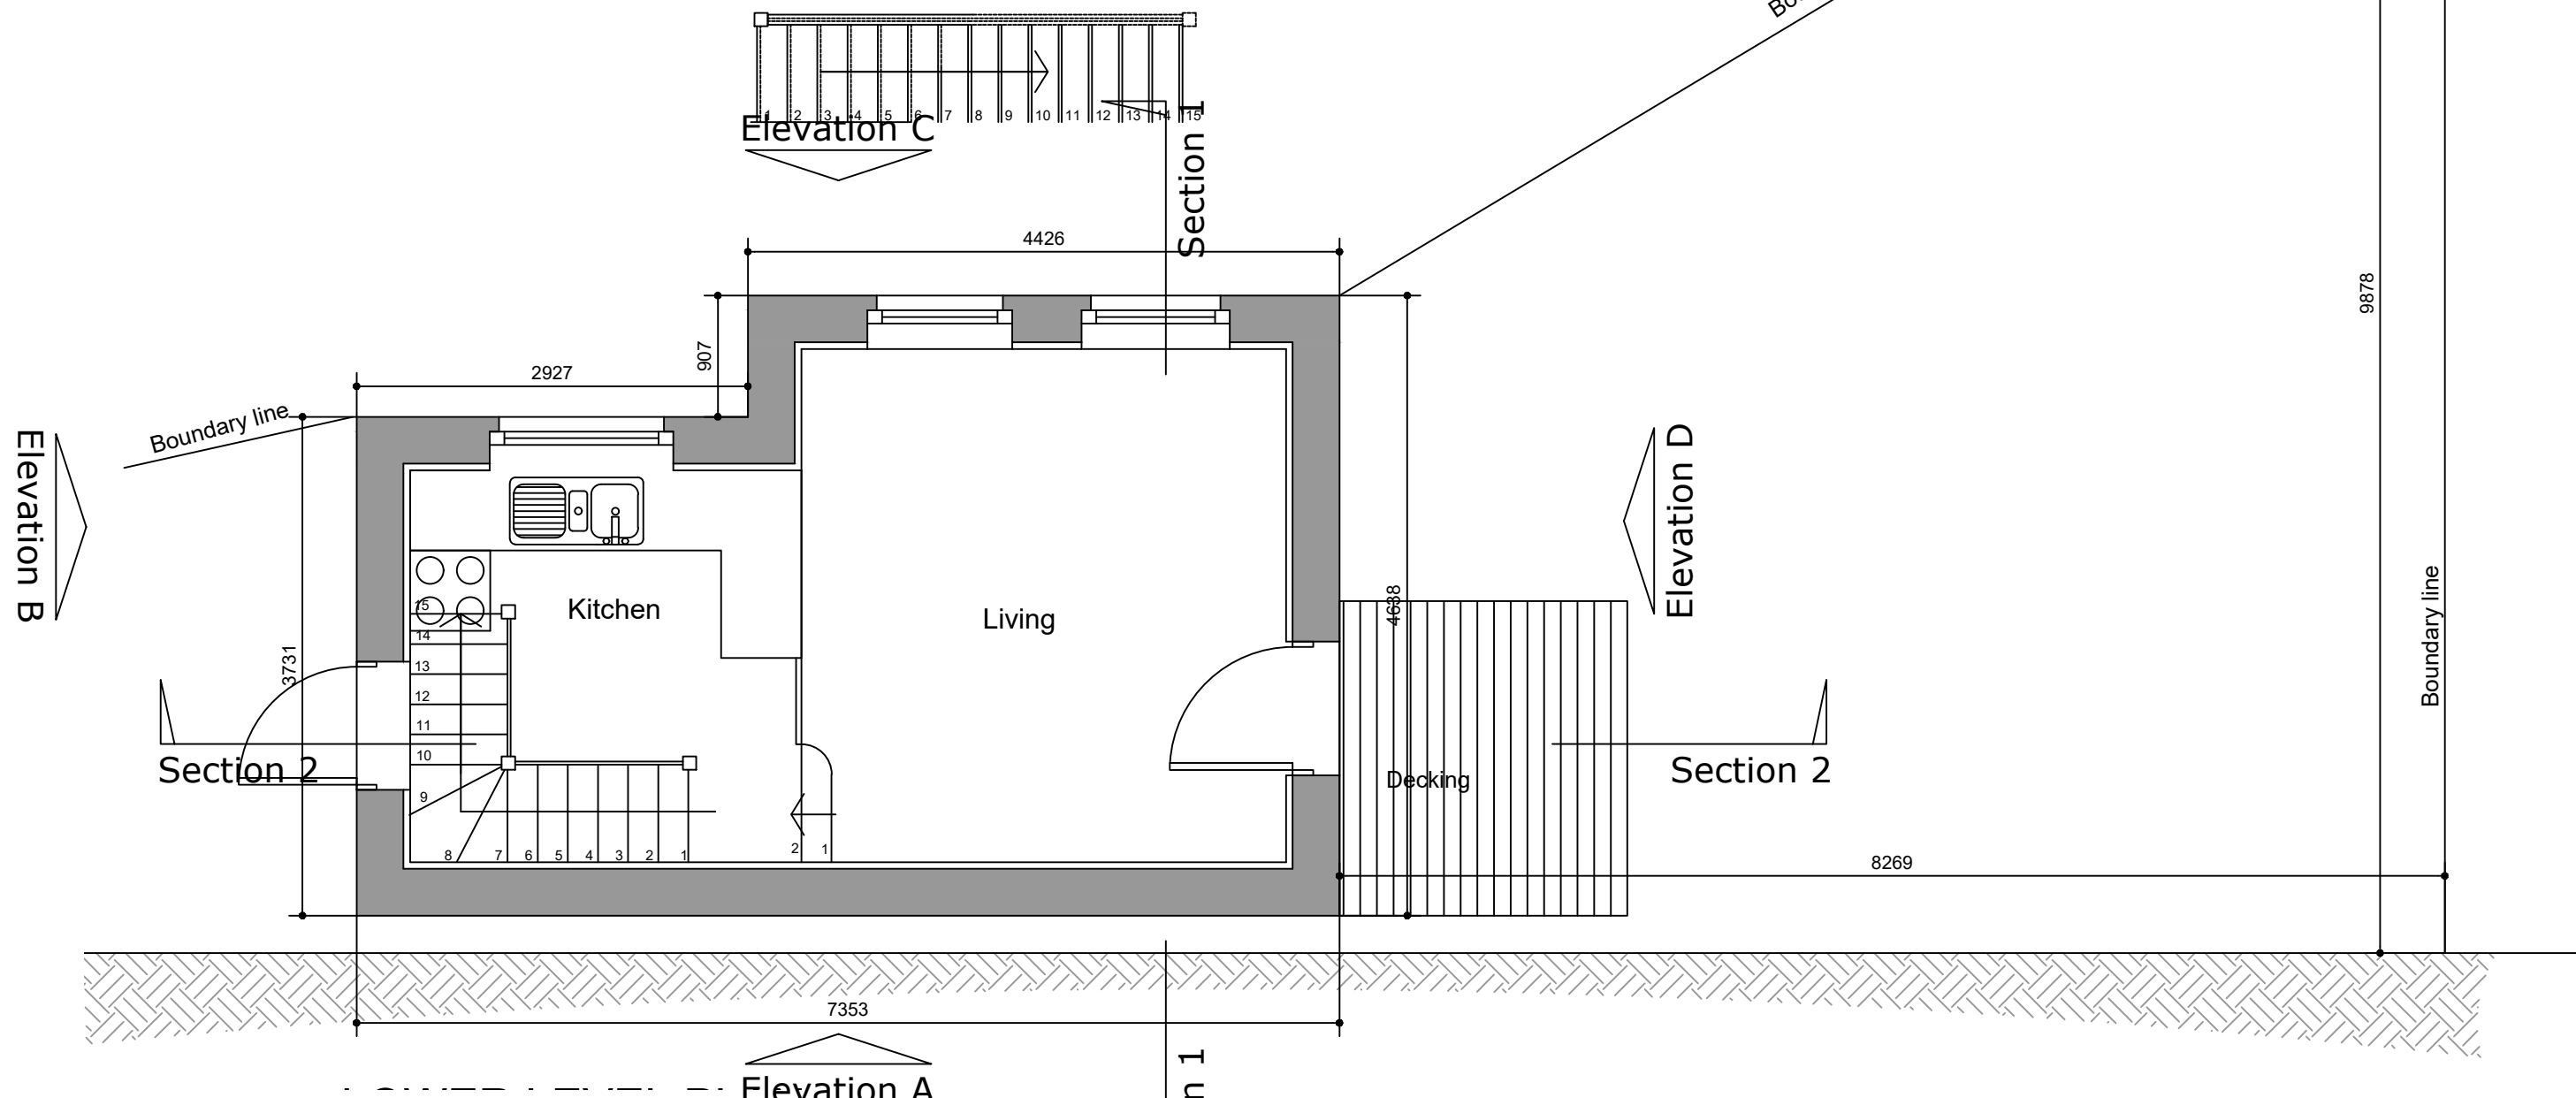

Lower Level Plan

Scale 1:50

The Contractor must check all dimensions on site before commencing setting out works. Any discrepancies are to be reported immediately.
DO NOT PROCEED IN THE EVENT OF A DISCREPANCY.
DO NOT SCALE FROM THE PRINTS.

E	02/02/2020	Window changes
D	24/09/2018	Redesign
C	24/06/2018	Bathroom window shown
B	24/02/2018	Additional dimensions shown
A	22/02/2018	Approximate dimensions shown
-	21/01/2018	-

Drawing Revisions

PROJECT	The Cross Shop	
	Froncysyllte	

Drawing Title		
Plans, Sections and Elevations As Proposed		

Scale	Drawing Number	Revision
	02-01/PL02	E

Date	JAN.18
------	--------

DO NOT SCALE. COPYRIGHT RESERVED

Dimensions are approximate