



NOTES:

1.
2.
- NO DIMENSIONS ARE TO BE SCALED FROM THIS DRAWING.
ALL DIMENSIONS ARE SHOWN IN MILLIMETERS (mm),
UNLESS NOTED OTHERWISE.

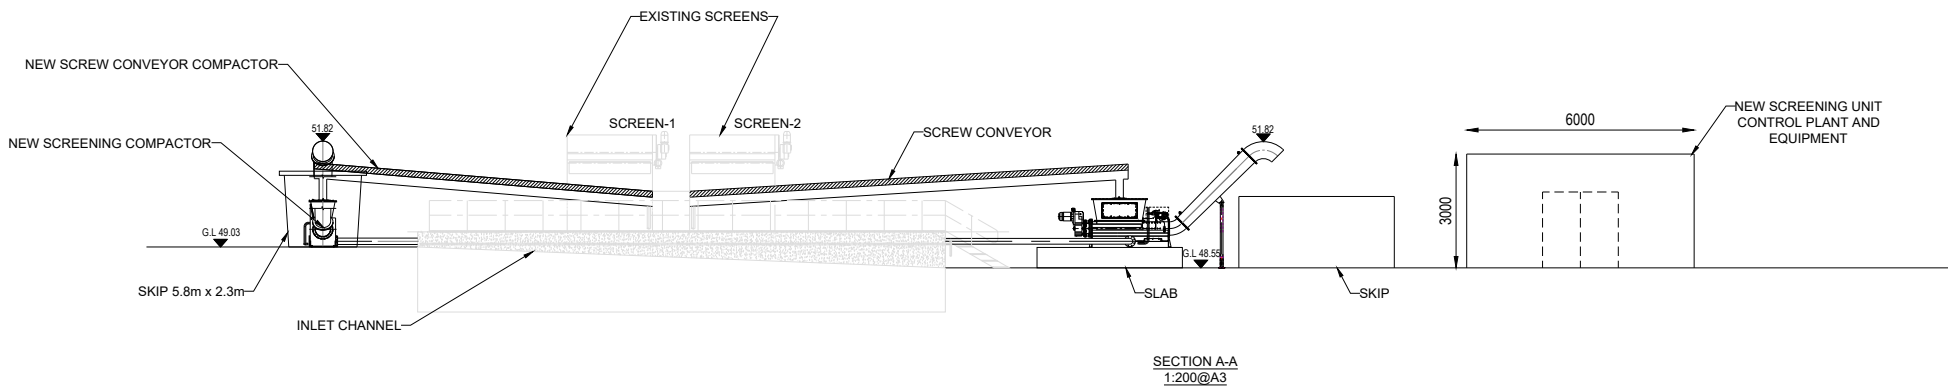

WARNING:- THIS MAY BE A REDUCED SIZE PRINT, CHECK SCALE BELOW

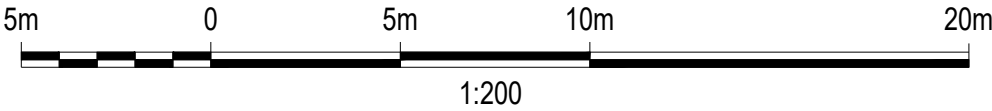

P01	30.04.20	CL	WORK IN PROGRESS	RG	RE	06.05.20
Rev.	Date.	Drwn.	Description.	Chkd.	Appd.	Date.
 Ty Awen, Spooner Close, Coed Kermor, Nantporth NP10 6FZ Project Name: FIVE FORDS INLET SCREEN Drawing Title: INLET WORK SECTIONAL DRAWING Suitability: WORK IN PROGRESS Suitability Code: S0 Originator: CL Designer: SU Date: 30.04.2020 Internal Project Number: ST20 Scale: 1:200 @ A3 Rev. P01 Drawing Number: B14300-12352-XX-XX-DR-ZA-PN9006						