





Existing Elevations - Rhosddu Road
1 : 100

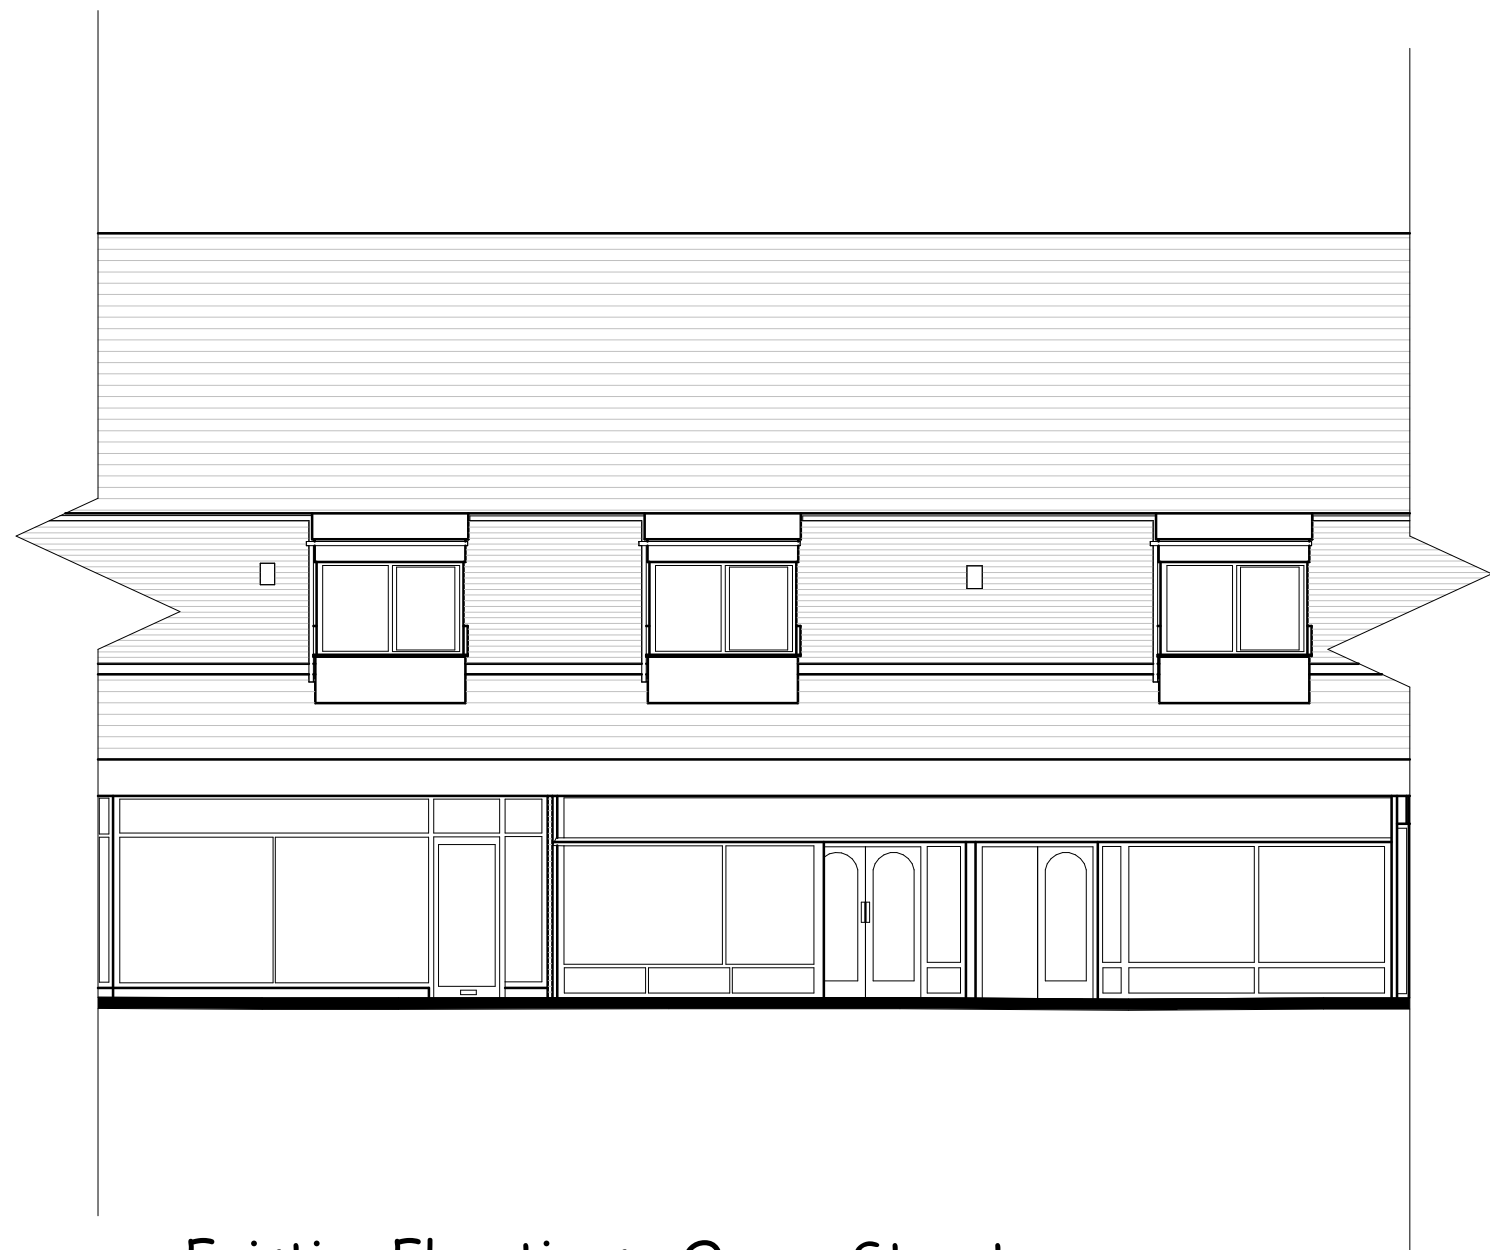

Existing Elevations - Queen Street
1 : 100

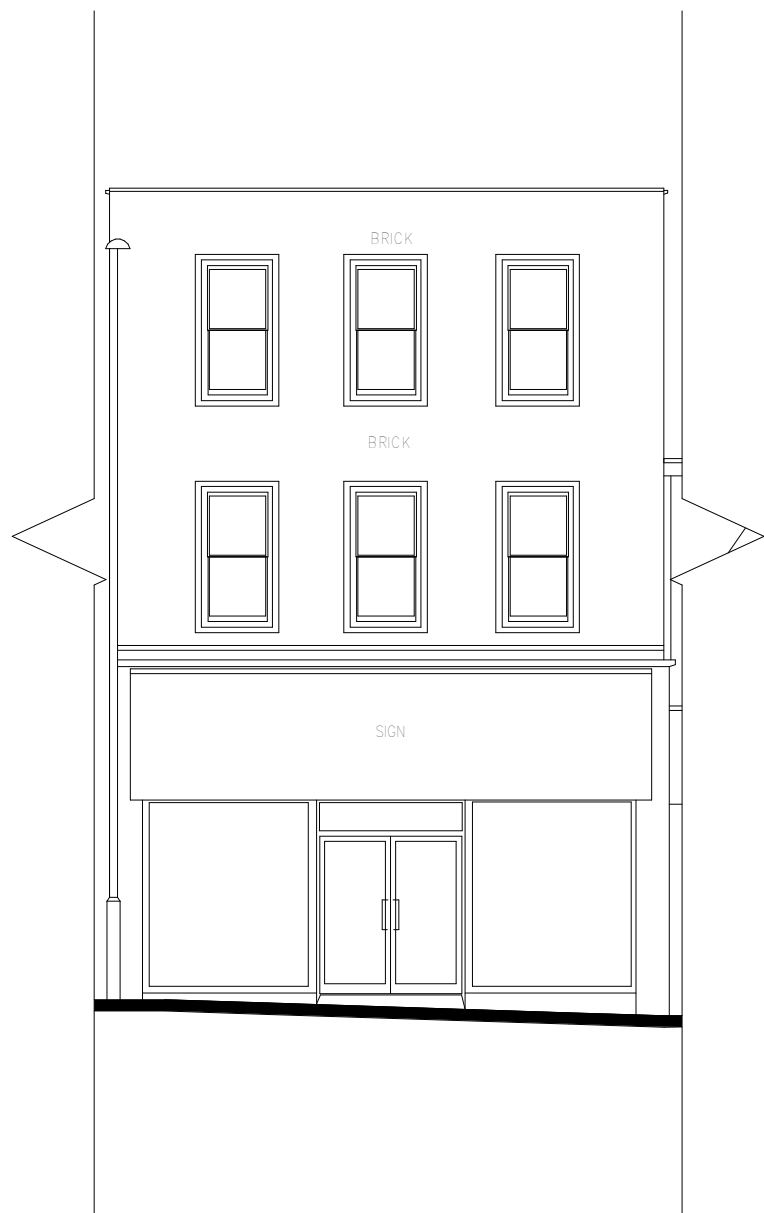

Existing Elevations - 42-43 Hope Street
1 : 100

NOTES:
THIS DRAWING IS COPYRIGHT.
DO NOT SCALE FROM THIS DRAWING .
WORK TO FIGURES DIMENSIONS ONLY.
CHECK ALL DIMENSIONS ON SITE.
ANY DISREPECENCIES TO BE NOTIFIED TO
THE ARCHITIECT.

P01	17/12/19	Planning Submission	MB
ISSUE NO	ISSUE DATE	NOTES	ISSUE BY



THE STABLES, THE ESTATES OFFICE,
25-26 GOLD TOPS,
NEWPORT, NP19 8DT
PHONE:01633 744144
EMAIL: ADMIN@RA-ARCHITECTS.CO.UK

RICHARD ANDREWS ARCHITECTS LTD,
REGISTERED IN ENGLAND & WALES NO.8274171
REGISTERED OFFICE: COMPANIES HOUSE,CROWN WAY, CARDIFF, CF14 3UZ
WWW.RA-ARCHITECTS.CO.UK

CLIENT NAME Ian Stone

PROJECT ADDRESS Chapter Court, Wrexham

JOB TITLE Chapter Court

DRG TITLE Existing Elevations

DRG NO R362-04-A1

SCALE 1 : 100	DATE 09/27/19	DRAWN MB	CHK RA
------------------	------------------	-------------	-----------