




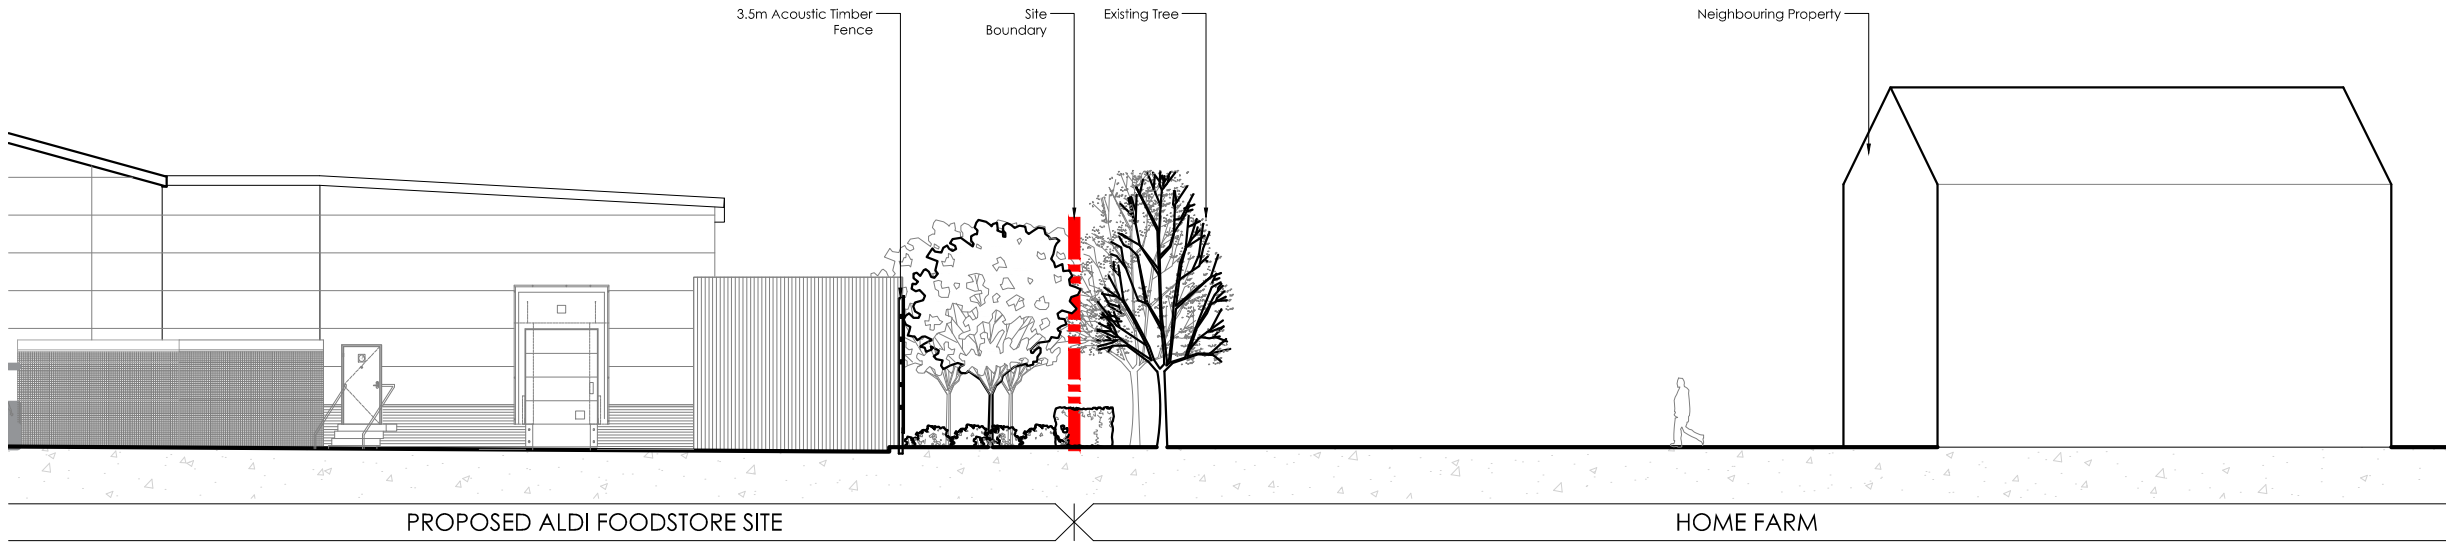


A-A: SERVICE AREA SECTION
1:200

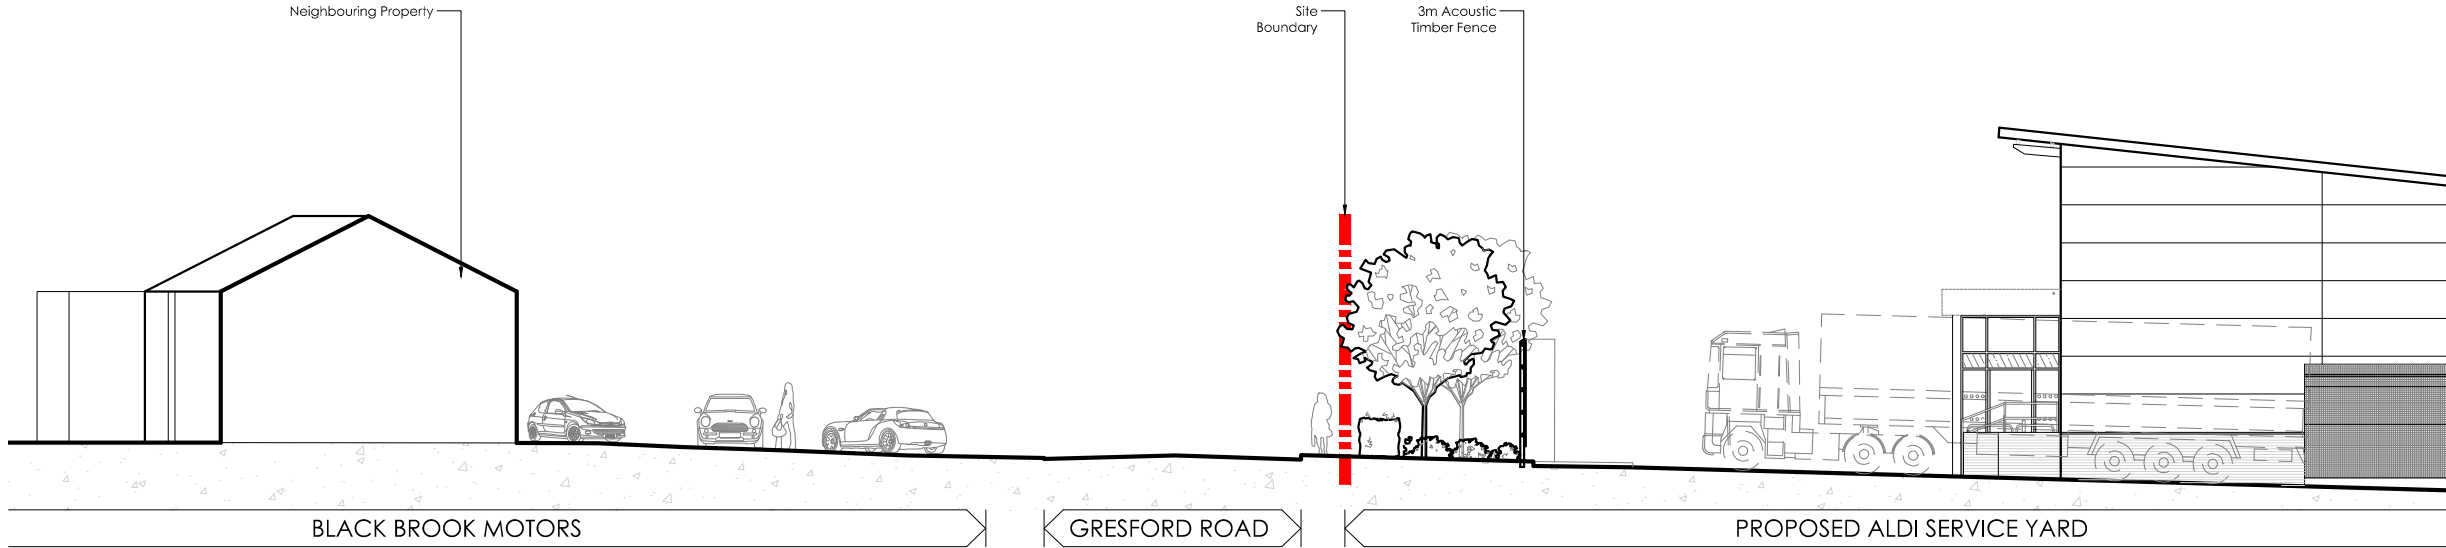

B-B: GRESFORD ROAD SECTION
1:200

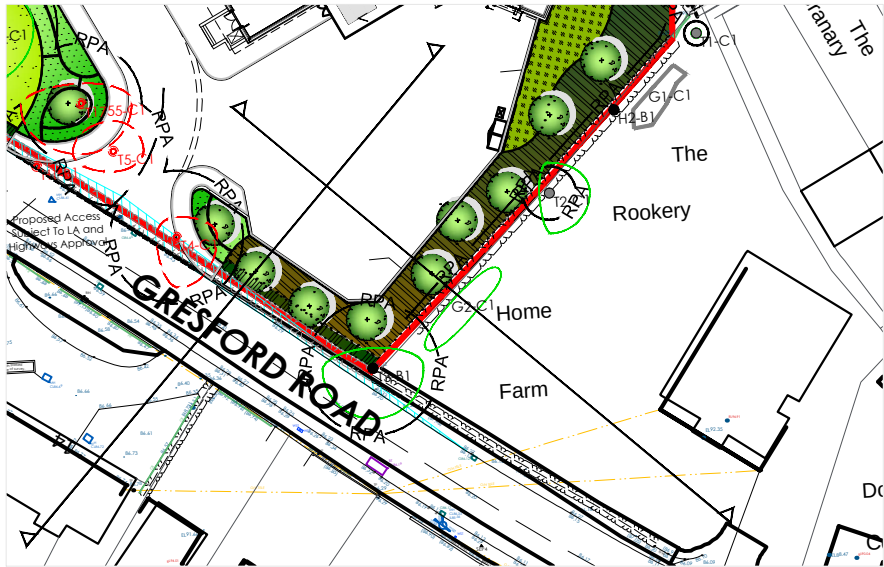

Proposed Fence Sections
Scale 1:200 @ A3

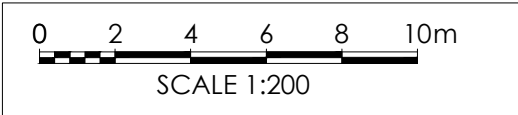

D	15/01/20	External Lobby Reduced To Single Story	JA	MS
C	21/11/19	Store Updated To External Lobby	JA	MS
B	10/07/19	General Update.	MS	MS
A	29-05-19	Address updated.	AS	MS
Rev	Date	Description	Rev By	Chk'd By

Project Title	PROPOSED DEVELOPMENT	
	GRESFORD ROAD LLAY	

Client	ALDI STORES LTD.
--------	------------------

Status	PLANNING
--------	----------

Scale	1:200	Drawing Size	A3
-------	-------	--------------	----

Date	MAY 2019	Drawn By	AS	Checked	SSR
------	----------	----------	----	---------	-----

Drawing Title	PROPOSED FENCE SECTIONS
---------------	-------------------------

Job-Dwg No	2636NESW-110	Rev	D
------------	--------------	-----	---

☐	2 St. Johns North, Wakefield, WF1 3QA t. 01924 291800	
☒	Carvers Warehouse, 77 Dale Street, Manchester, M1 2HG t. 0161 2388555	
☐	The Old Rectory, 79 High Street, Newport Pagnell, MK16 8AB t. 01908 211577	
☐	101 London Road, Reading, RG1 5BY t. 0118 9507700	
☐	10 Gees Court, St Christophers Place, London, W1U 1JJ t. 0207 4091215	