
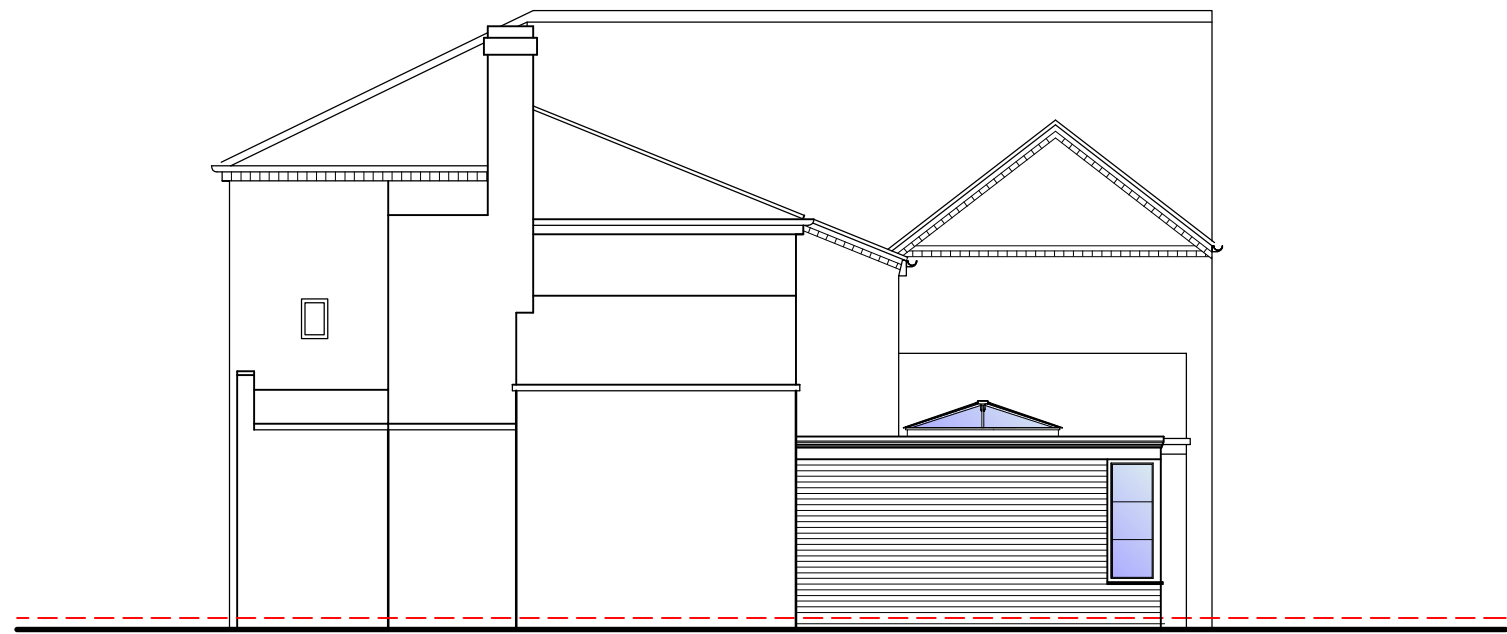
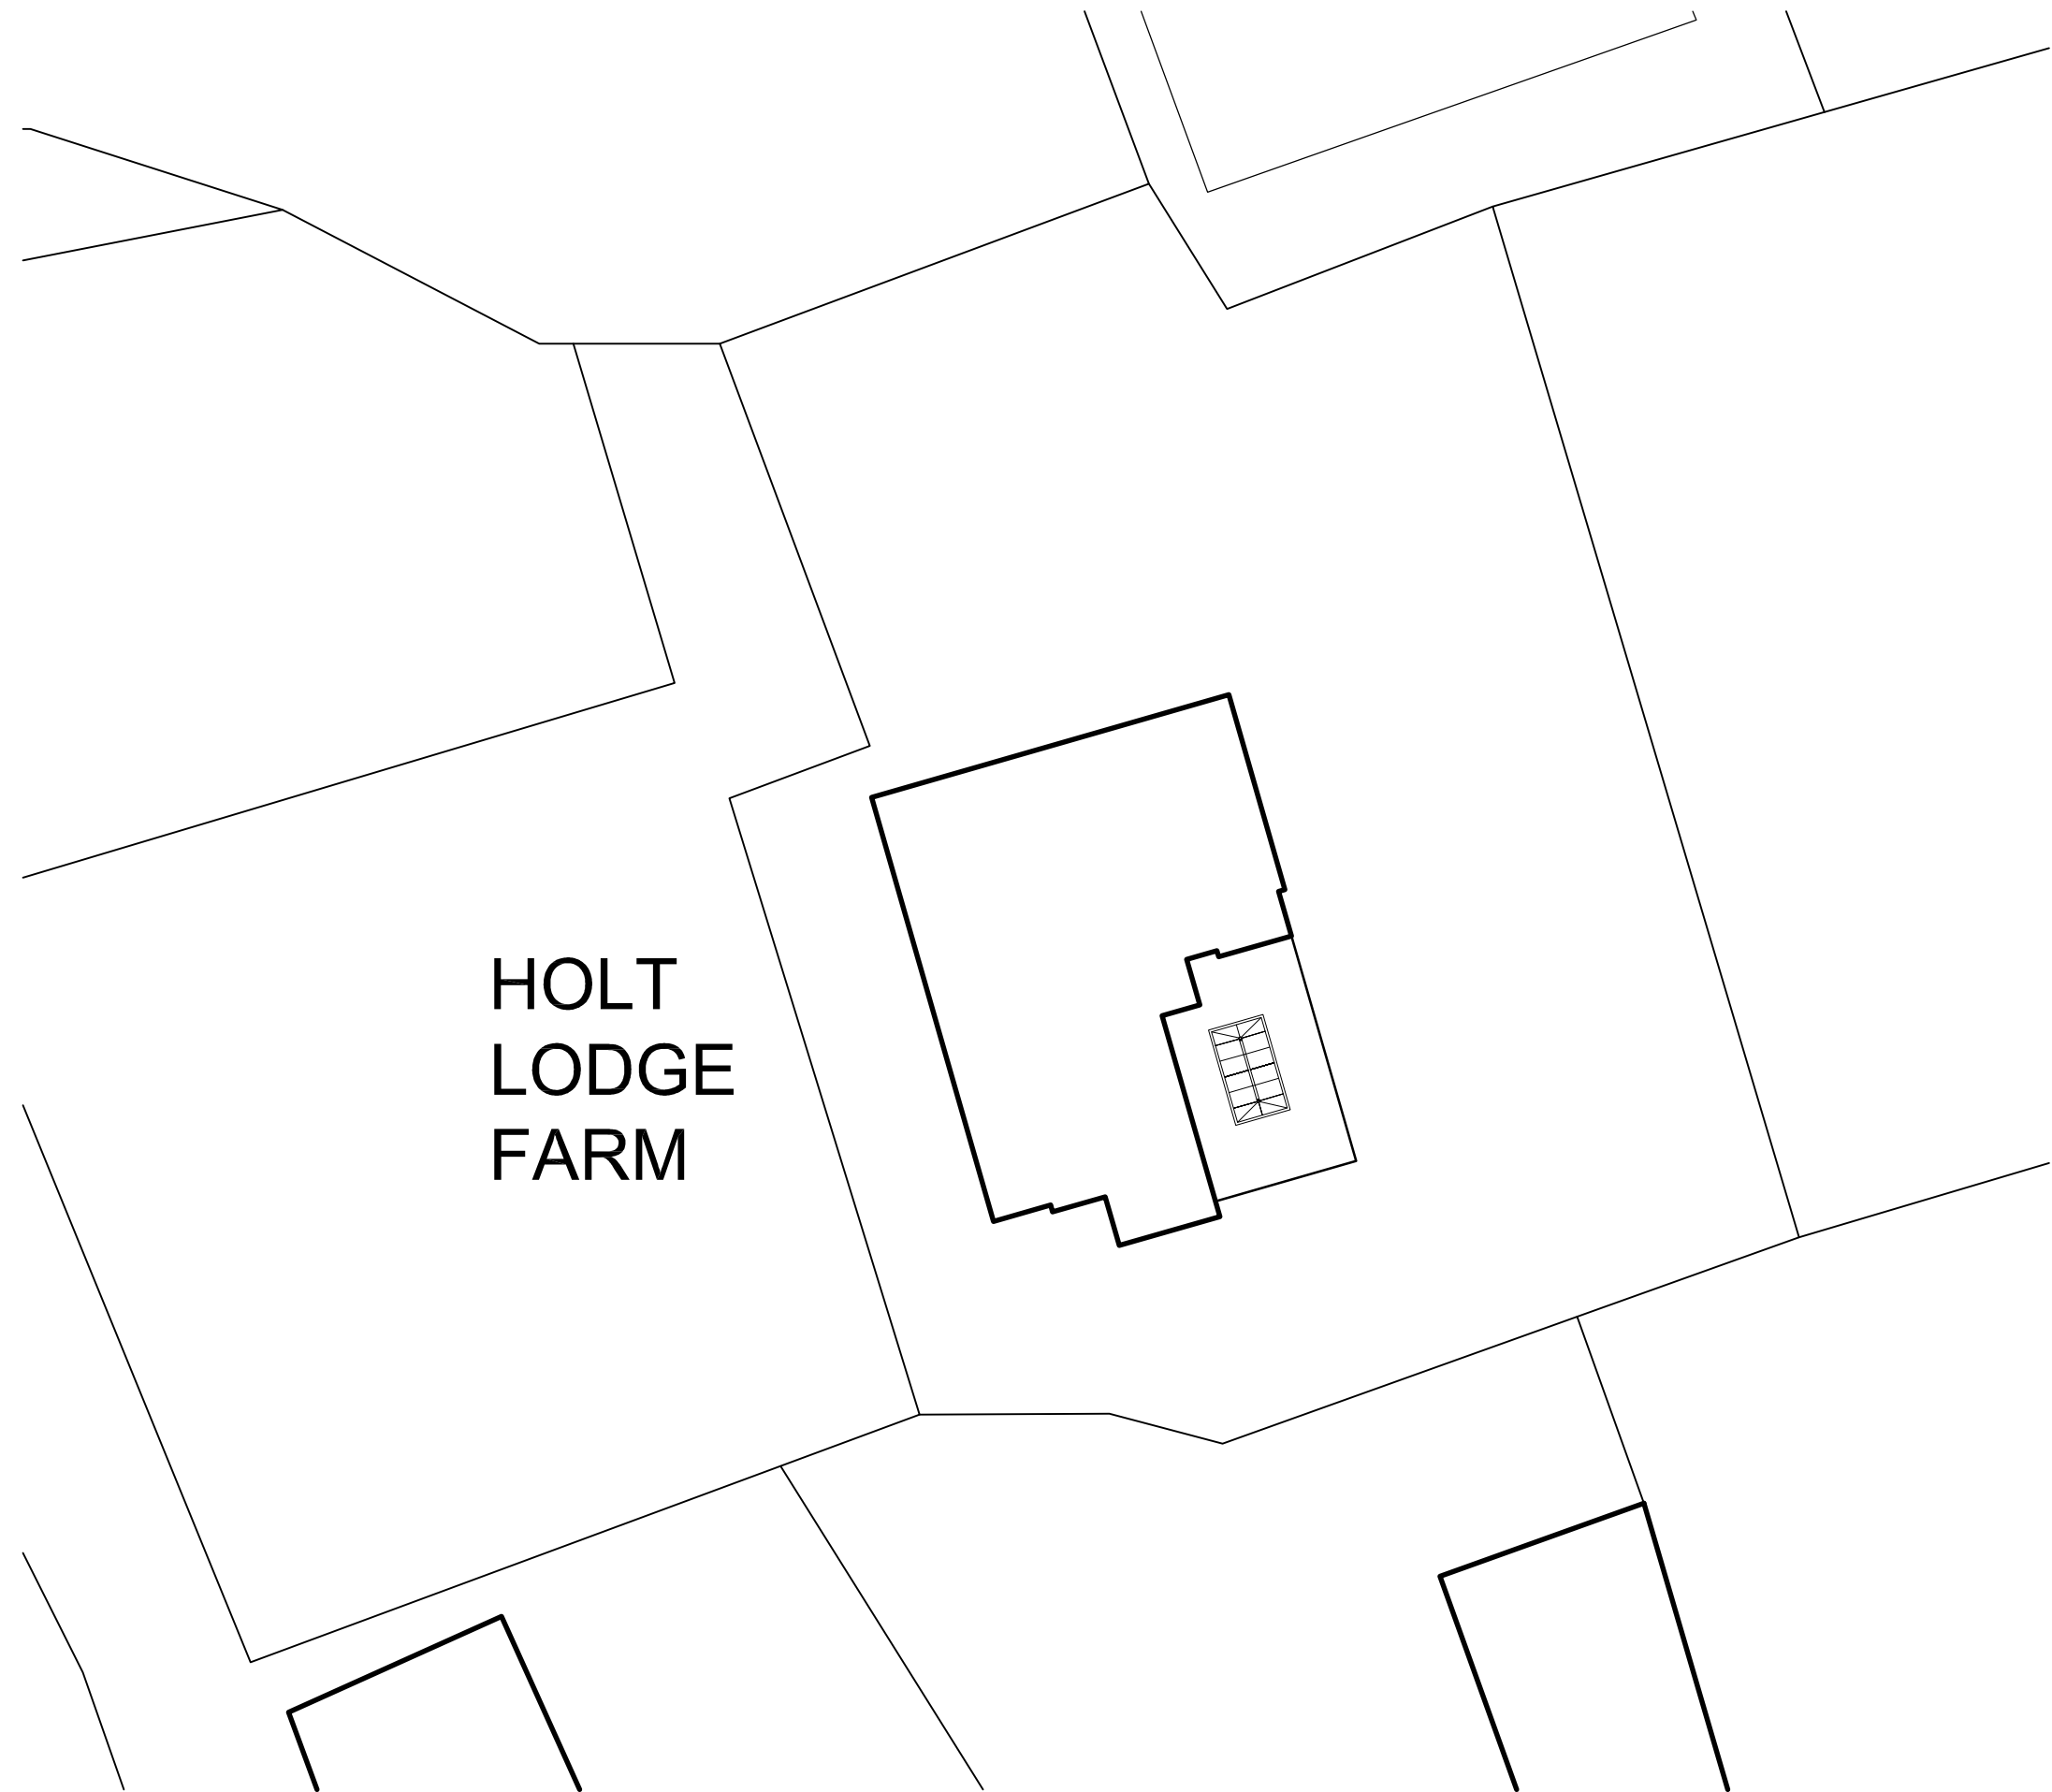
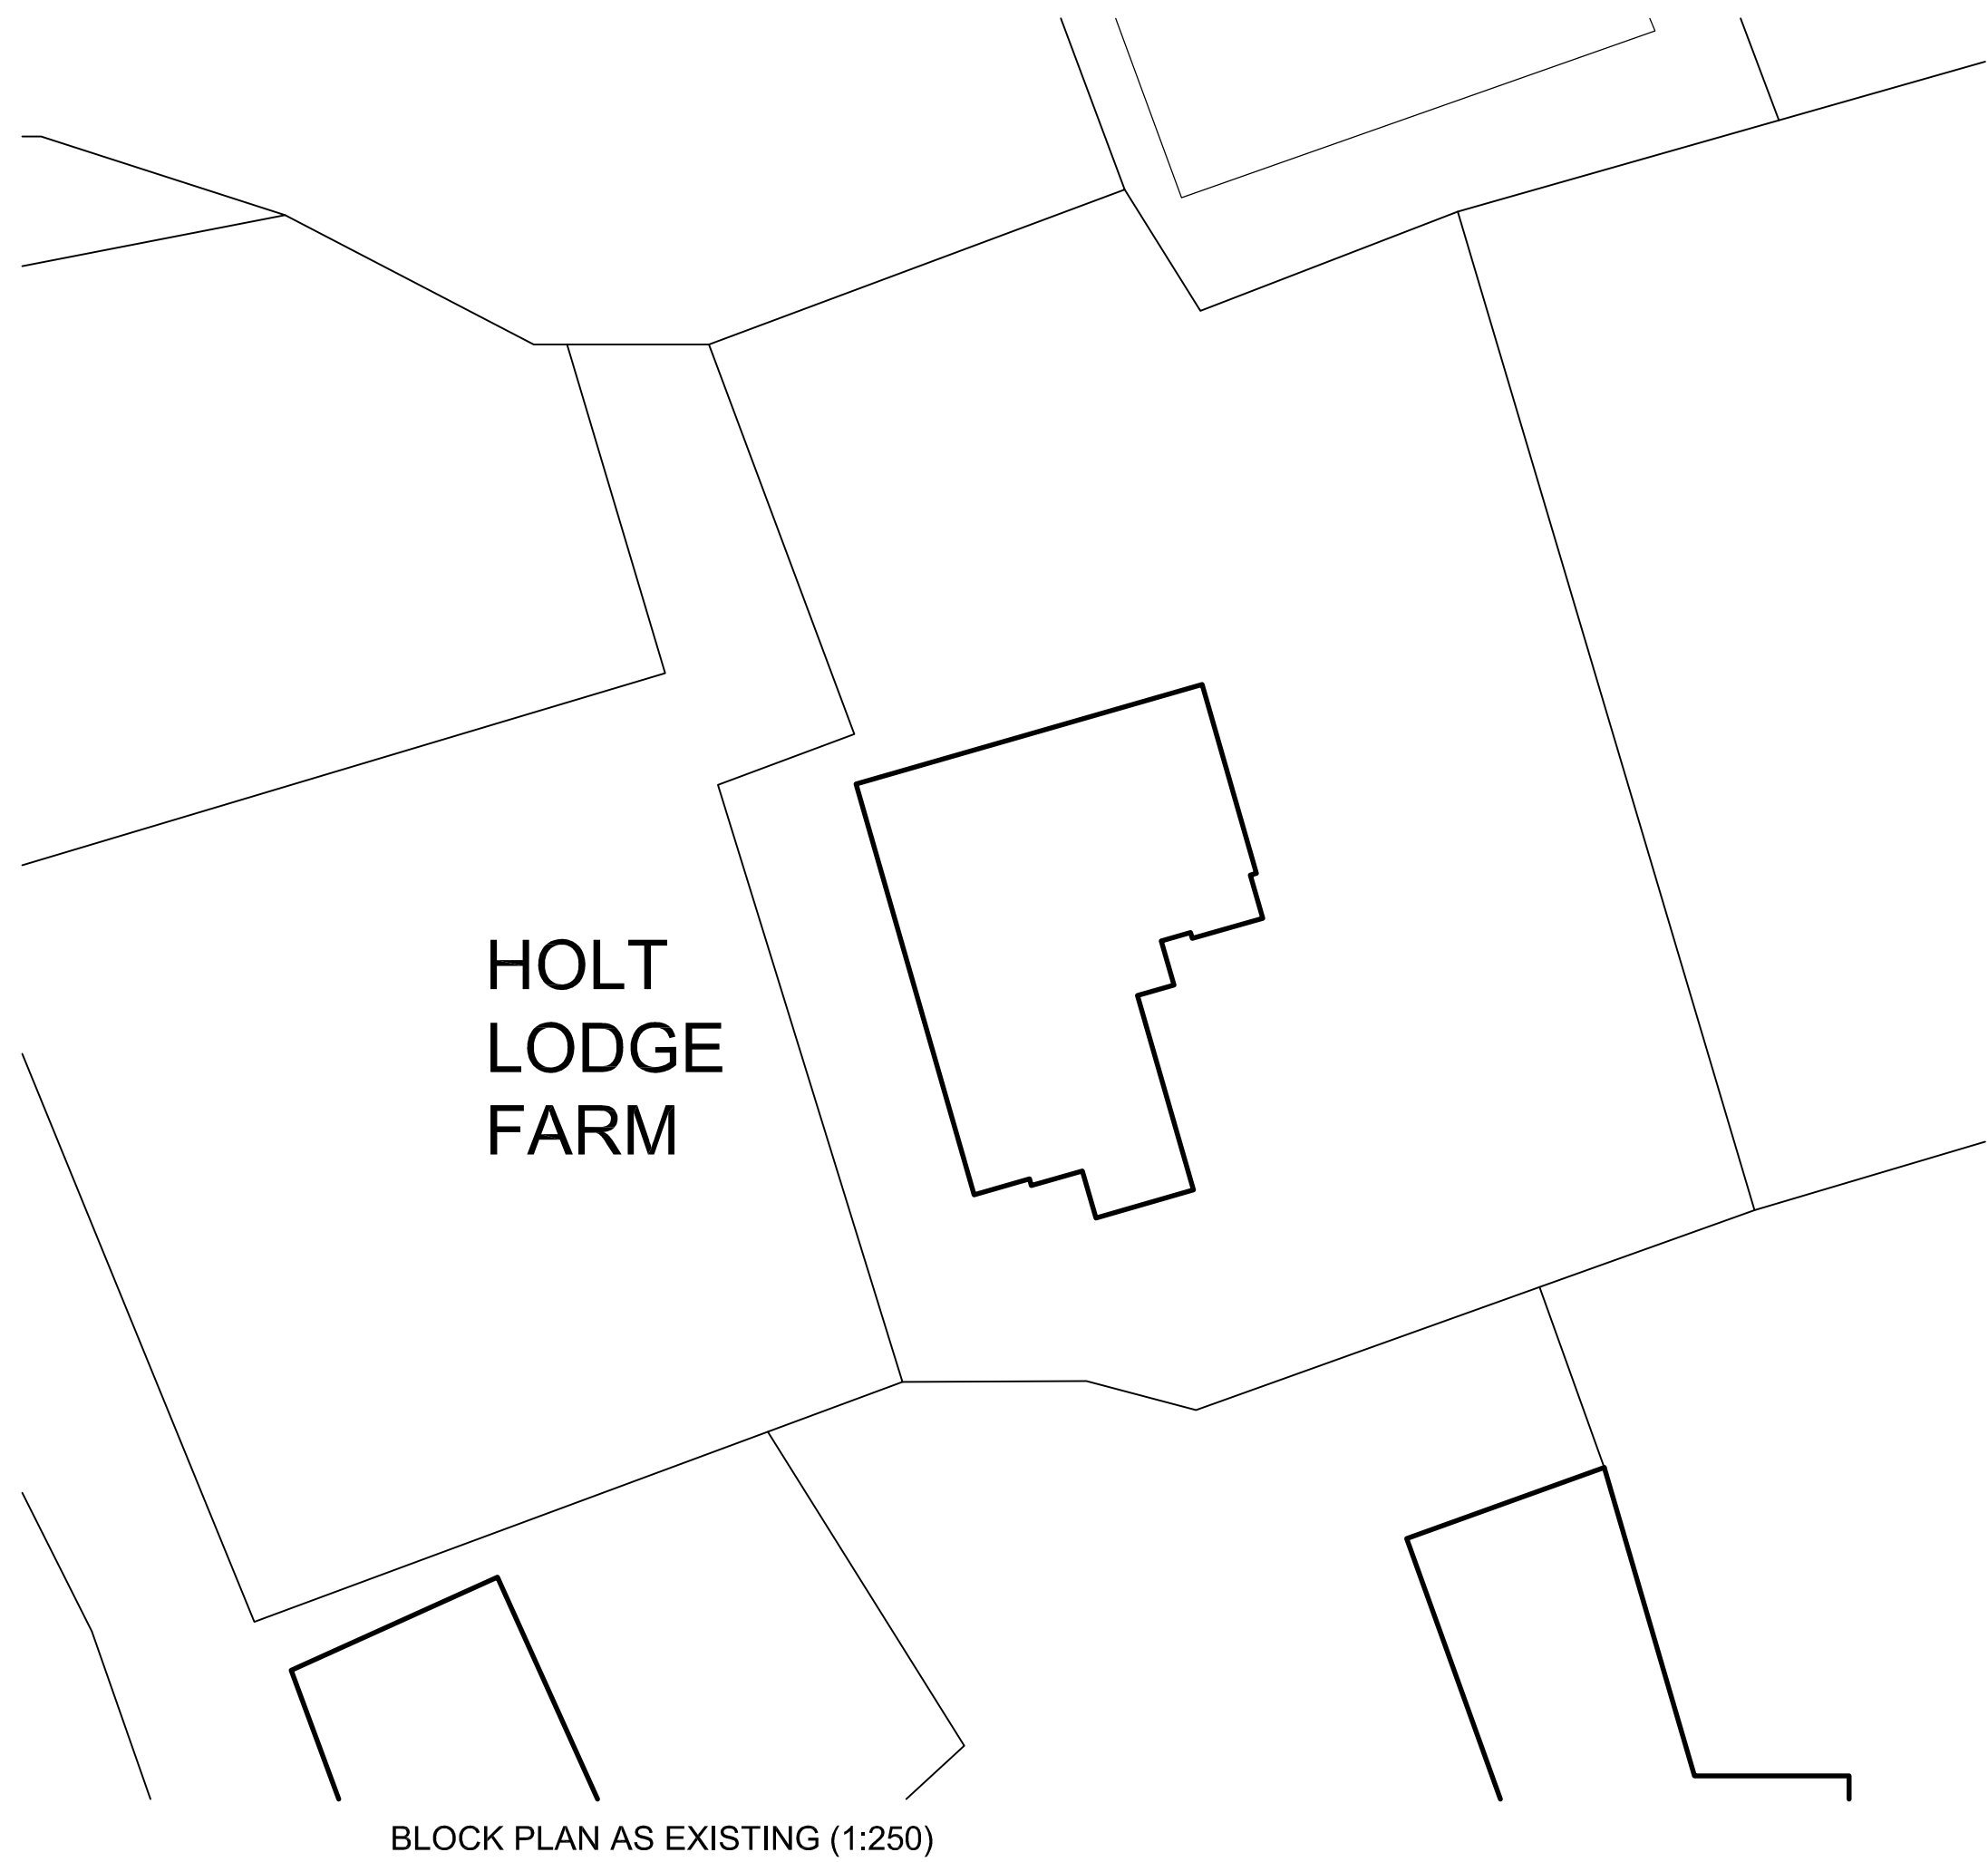


This drawing is the property of CB ARCHITECTURAL DESIGN. Copyright is reserved by them and the drawing issued on the condition that it is not copied, reproduced, retained or disclosed to any unauthorised person either wholly or in part without the written consent of CB ARCHITECTURAL DESIGN.

1. All dimensions to be verified on site prior to any shop works being commenced.
2. Any discrepancies to be reported to the Designer before any work is put in hand.
3. Do not scale from this drawing.
4. This drawing is to be read in conjunction with relevant consultants and specialist drawings.
5. This is a metric drawing.
6. Dimensions indicated thus "" are site dimensions and are to be adjusted onsite by the Contractor accordingly.

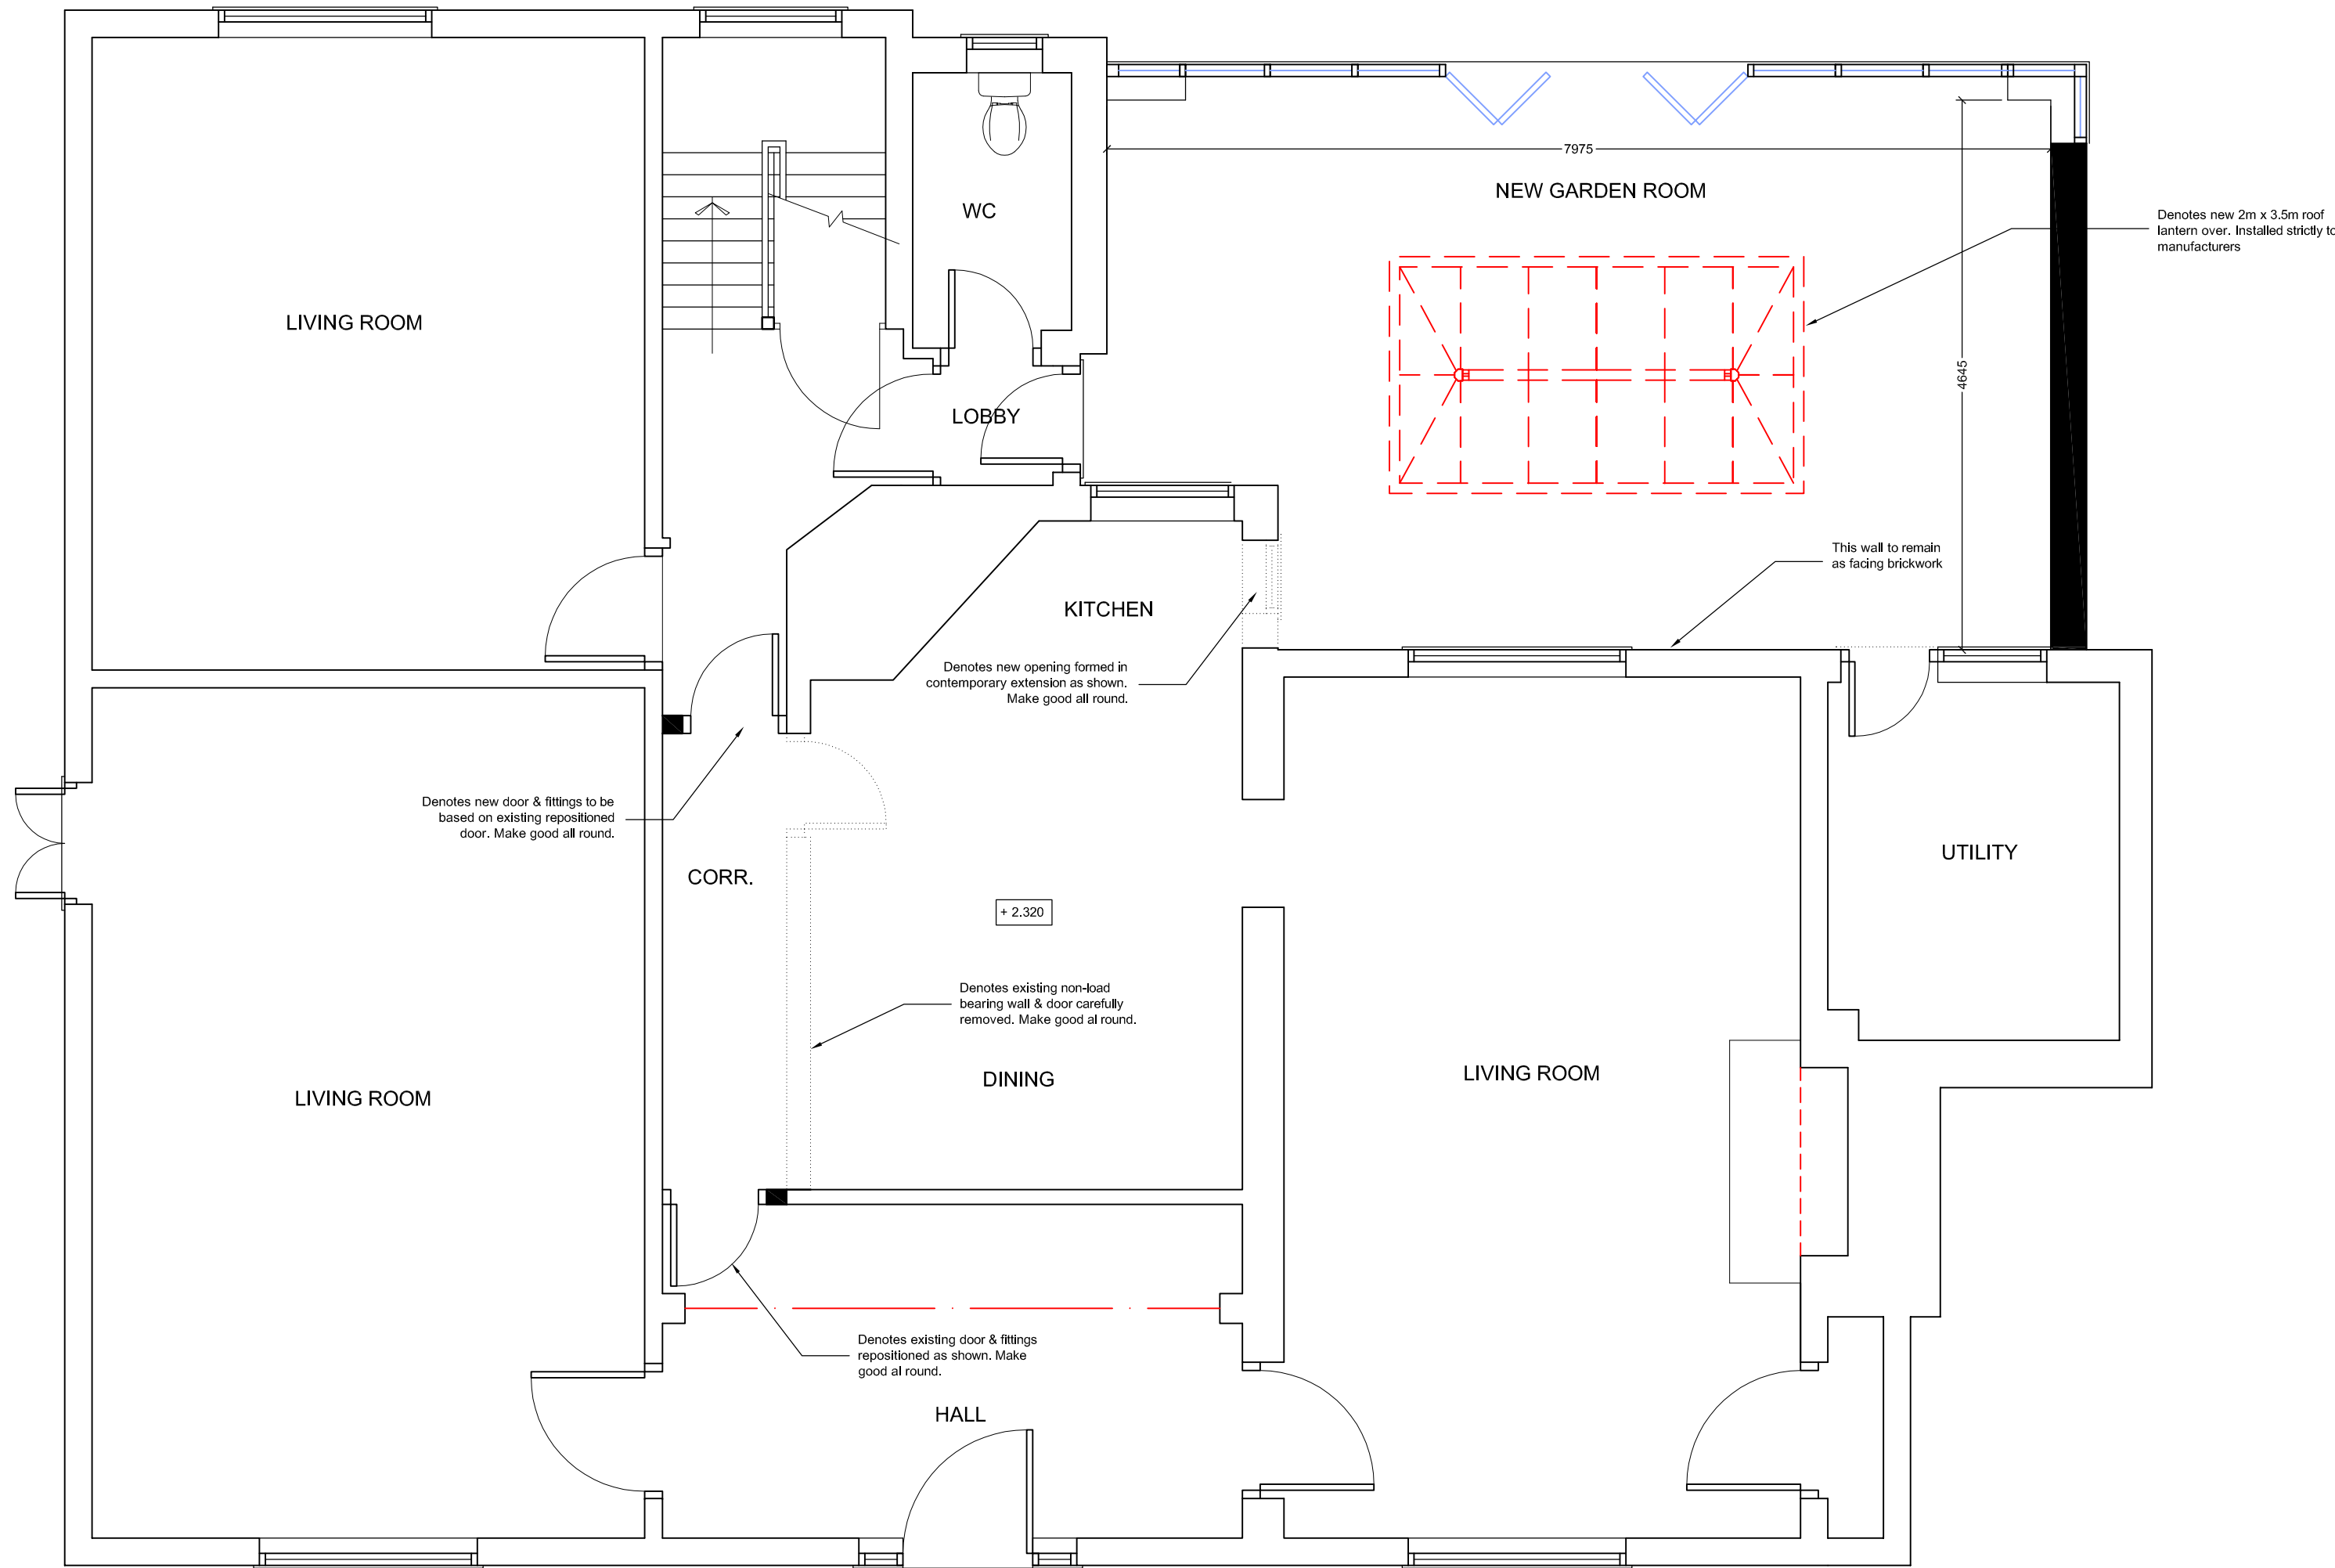

PROPOSED MATERIALS

WALLS: Facing Cheshire brickwork to match existing
ROOF: Lead Grey Samfil Membrane
WINDOWS: White painted timber, slimline double glazed units
ROOF LANTERN: Powder coated aluminium framework and slimline double glazed units.
DOORS: White painted timber, slimline double glazed units
RWG's: White Aluminium, round profile
FASCIAS: Ogee Profile Painted timber