

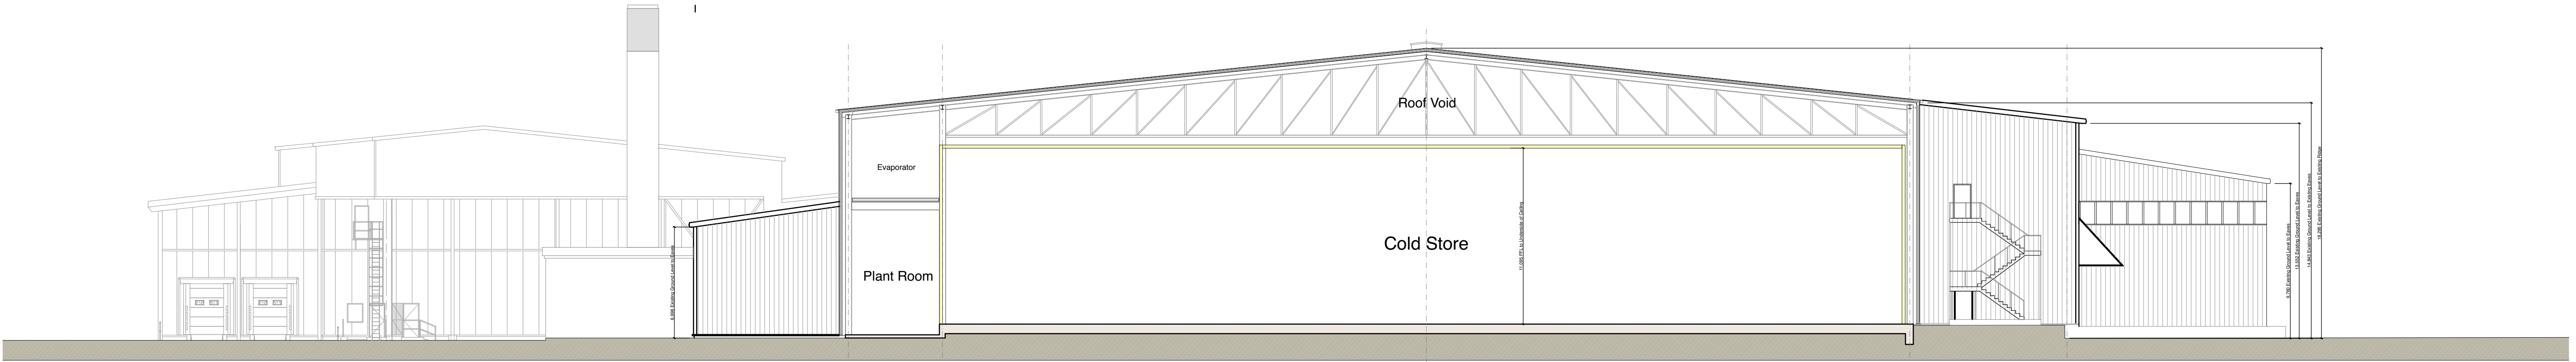


drawing title Existing Sections				revision P01		
identification / location			sheet number			
project	originator	volume	level	type	role	drawing
ROW01 - CFL - 00 - ZZ - AP - A - 0301						
ROW1 Sign Off						
print name			sign			
on behalf of			date			

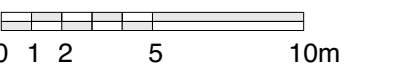

Existing Section C-C

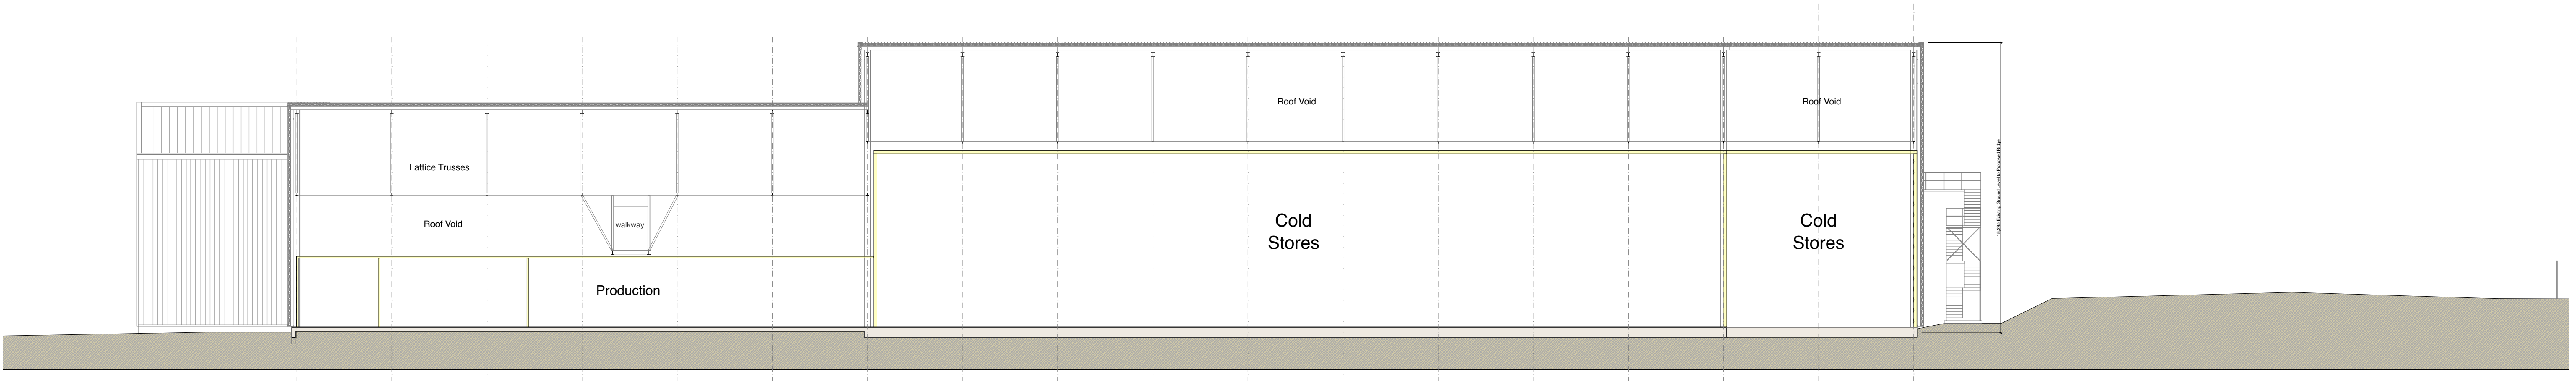

Existing Section B-B

P01	Cn 007	Submission to Local Authority as Part of Formal Planning Application	06/02/2020
rev	change	notes	date

This drawing and its contents, on paper and as the originating data file, remain the copyright of CoxFreeman © CoxFreeman, 2019.

ROWAN  FOODS
A DIVISION OF OSCAR MATYER

CoxFreeman
4th Floor Penthouse
39 Stoney Street
The Lace Market
Nottingham NG1 1LX

0115 950 5075
0115 948 3128
info@coxfreeman.co.uk
www.coxfreeman.co.uk

client	project created
Rowan Foods	February 2018
project	CFL job reference
Rowan Foods	2329
drawing title	scale
Existing Sections	1:200 @ A1
suitability description	status code
Suitable for Information	S2
revision description	revision
Planning	P01
identification / location	sheet number
project	role
originator	drawing
volume	
level	
type	
ROW01 - CFL - 00 - ZZ - AP - A - 0301	