Copyright © 2018 City Architectural Ltd. - All rights reserved.

DO NOT SCALE FROM PRINTS
USE FIGURED DIMENSIONS ONLY.

The contractor is to check all dimensions on site prior to commencing setting out works and report any discrepancies. DO NOT PROCEED IN THE EVENT OF A DISCREPANCY

Rev	Date	Revision Description
A		Minor amendments
B	03.04.2020	Planning Issue

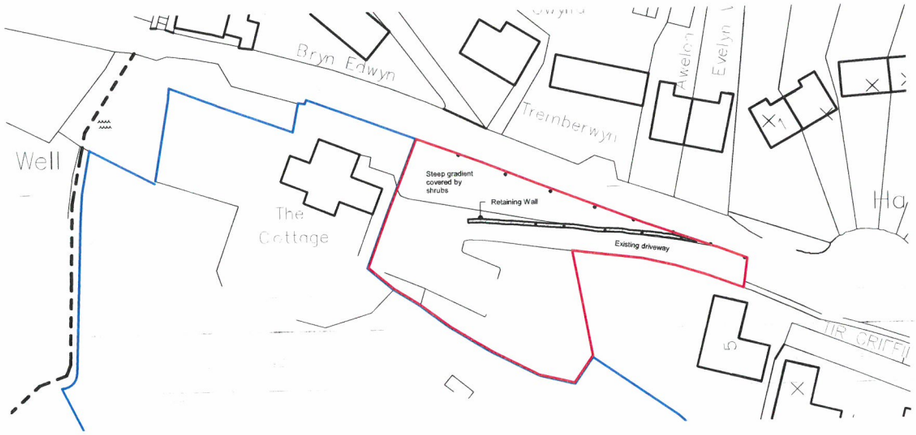

Site Plan AS EXISTING
Scale: 1 : 500

Aerial Photo Plan
Scale: 1 : 500

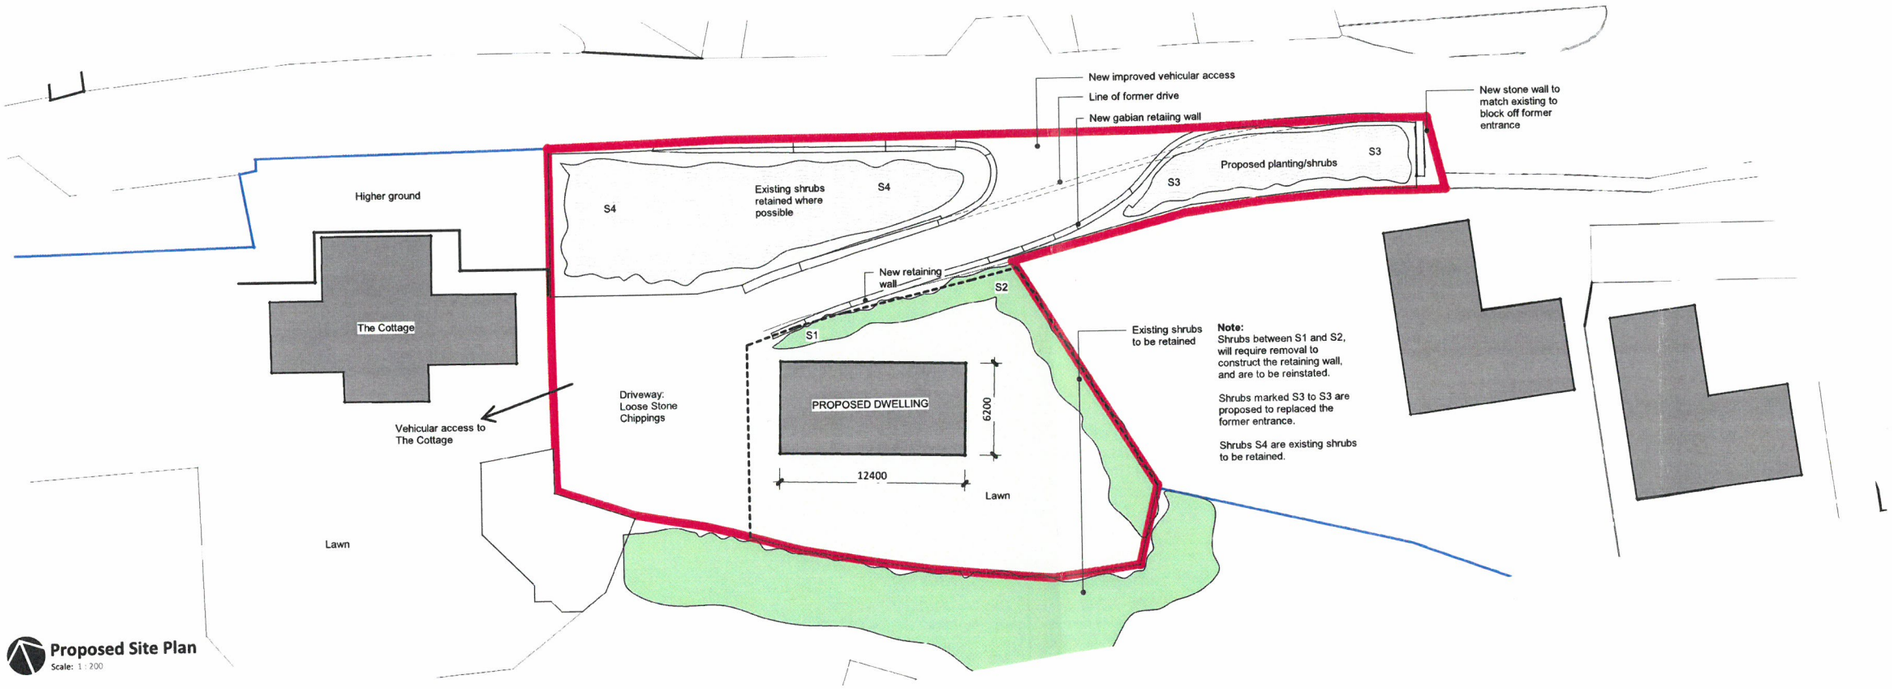

Proposed Site Plan
Scale: 1 : 200

Recent photograph of the site from public footpath

Recent photograph of the site from Garth Road

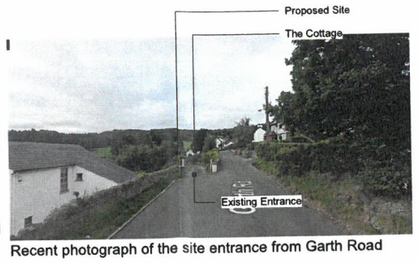

Recent photograph of the site entrance from Garth Road

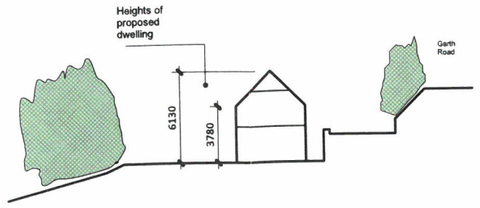

Indicative Section A
Scale: 1 : 200

CityArchitectural Ltd.
R.I.B.A. Chartered Architects
7 Norton Road, Vicars Cross, Chester, CH3 5LJ.
Tel: 01244 341 662
info@cityarchitectural.co.uk
www.cityarchitectural.co.uk

Project: Land Adjacent The Cottage, Garth
Drawing: GA as Proposed

Client: Bronwen Roberts

Sheet Size: A1L Scale: as shown at A1

Project / Drawing / Revision
0765 / PL02 / B

Z:\0765 - Roberts Llangollen\Drawings\0765 - Outline Application - Submitted.rvt

03/04/2020 18:34:10