

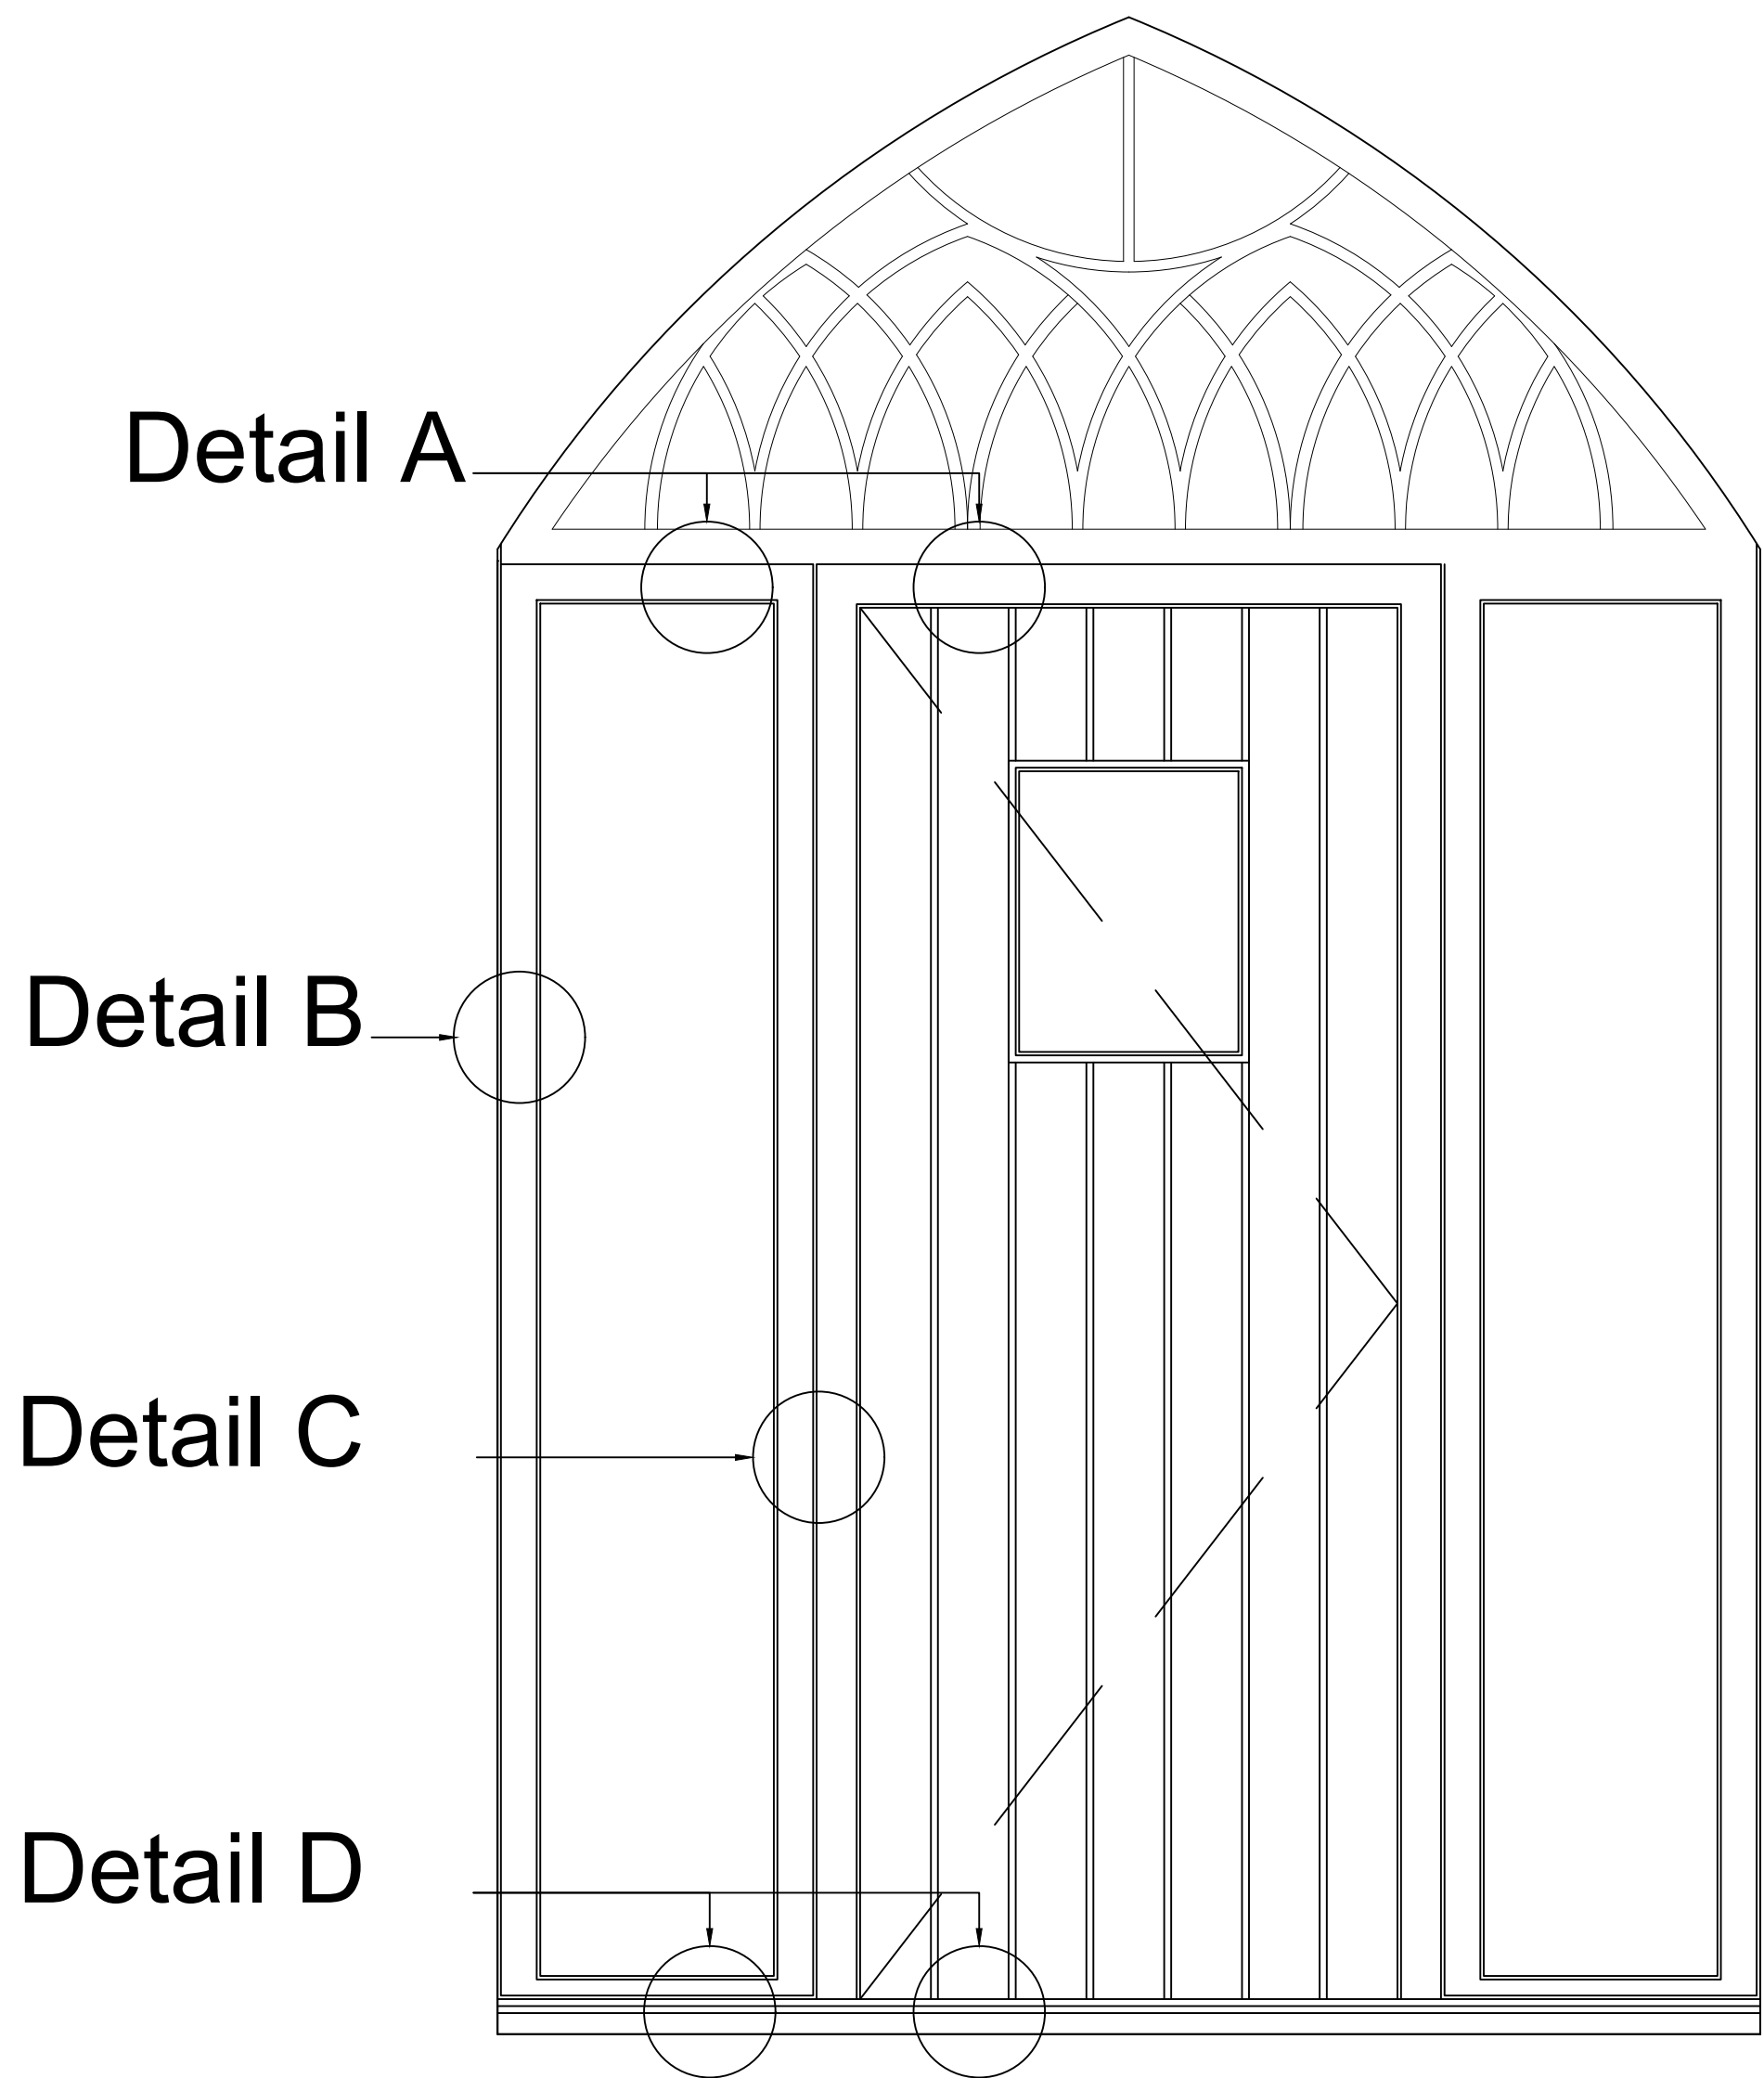
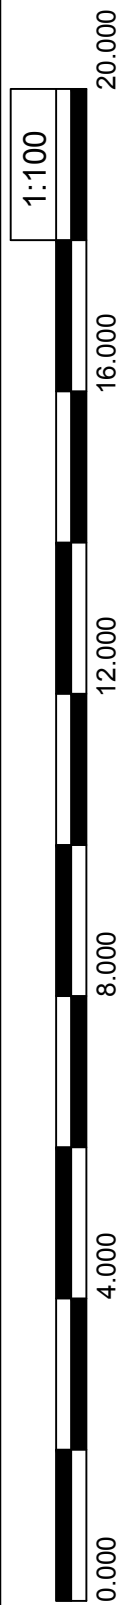



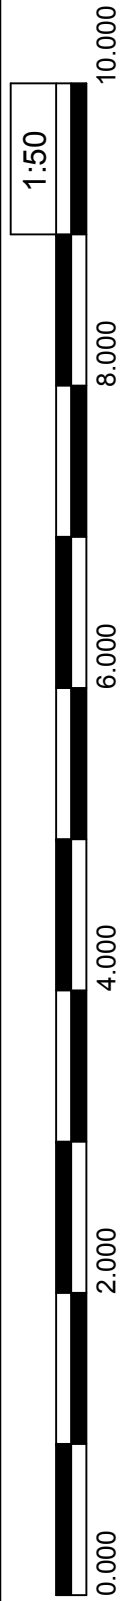


PROPOSED_
Rear External Door

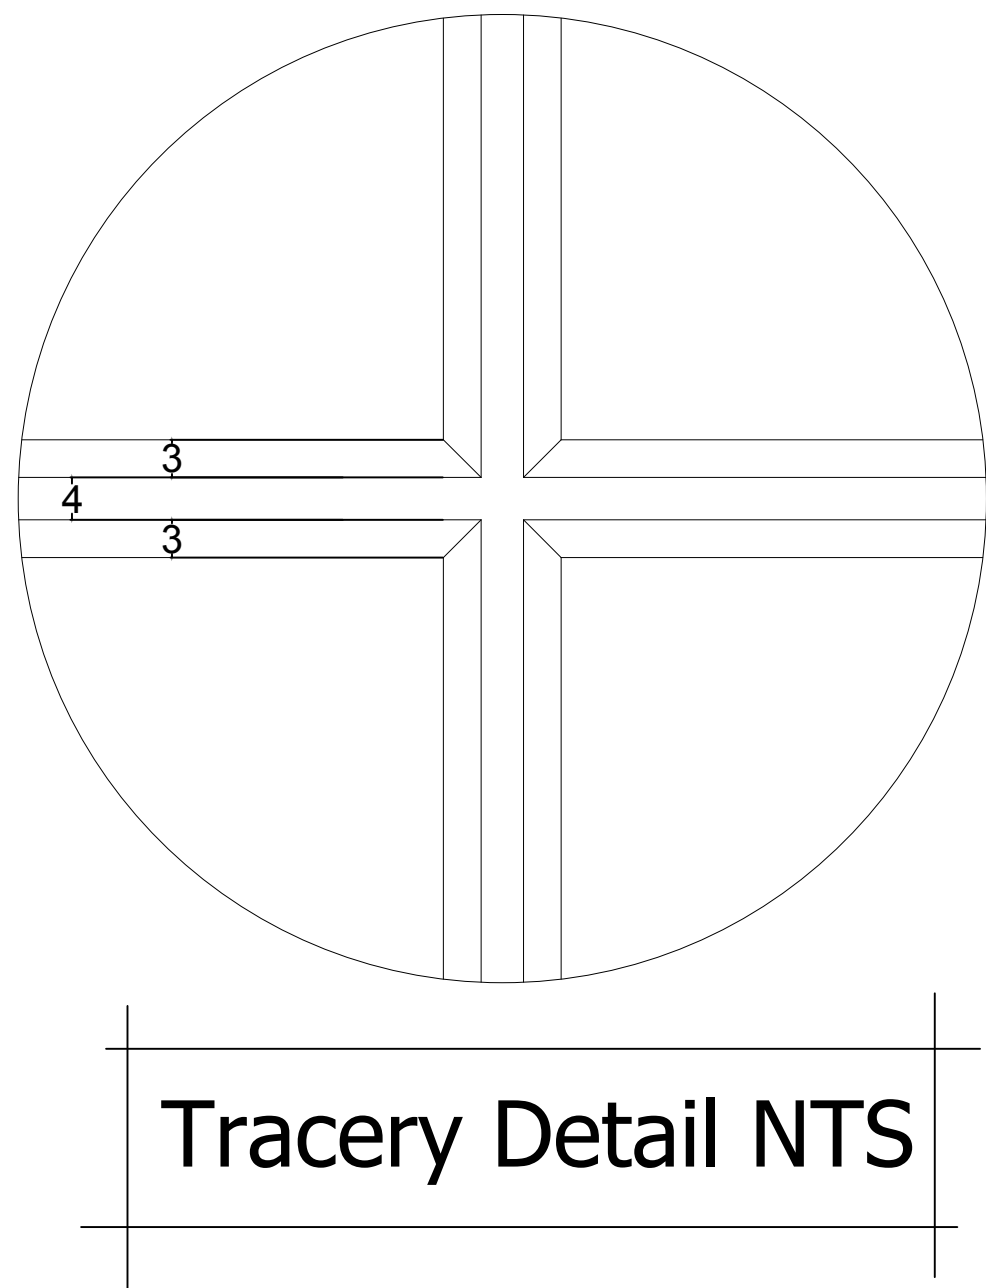


Tracery Detail NTS


Windows to main two-storey
element of original
Beechmount to be provided
with individual double-glazed
units with timber tracery
complete with putty beading
to the outer face.

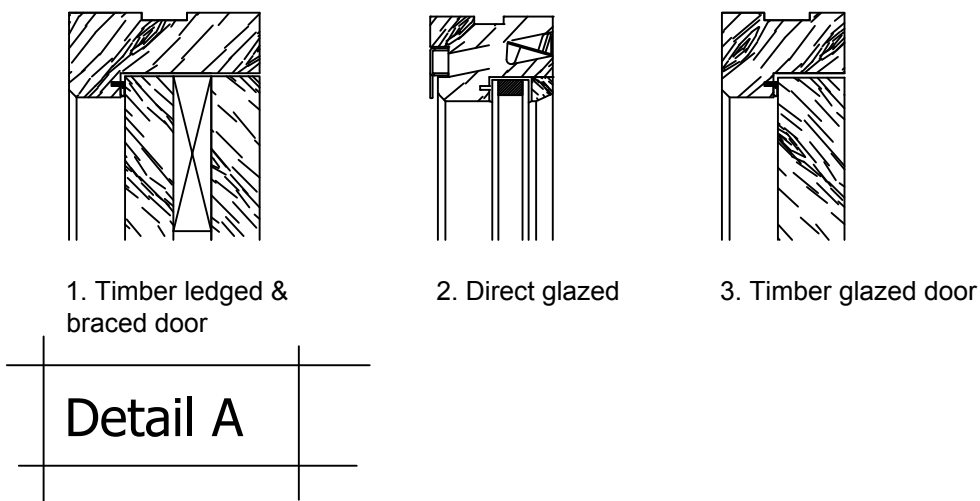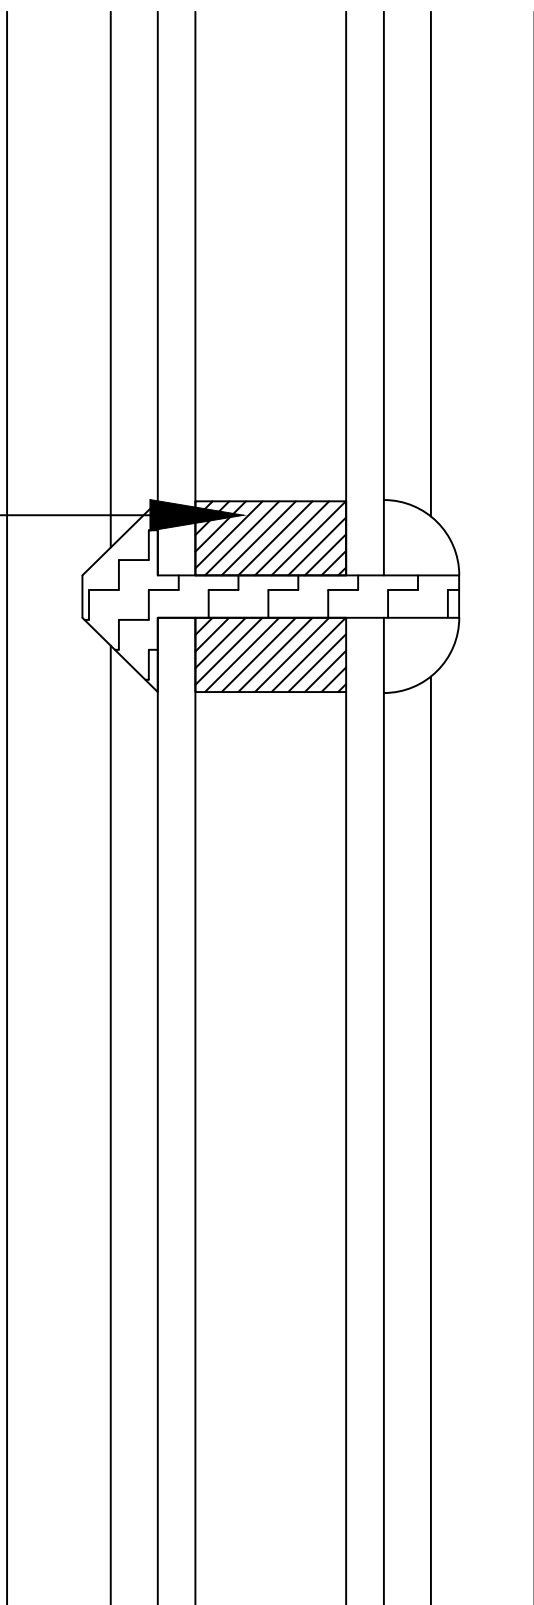


Detail A

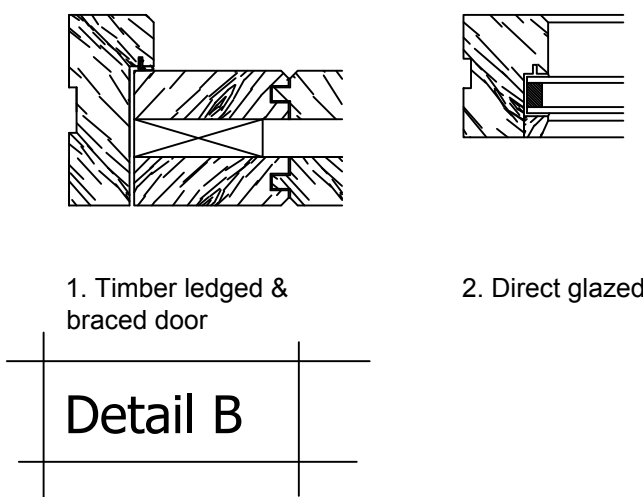

Detail B

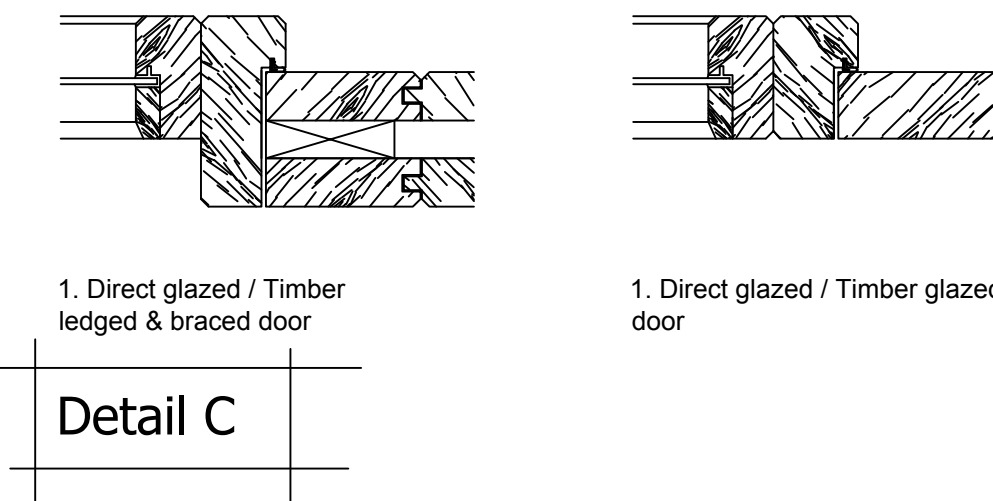

Detail C

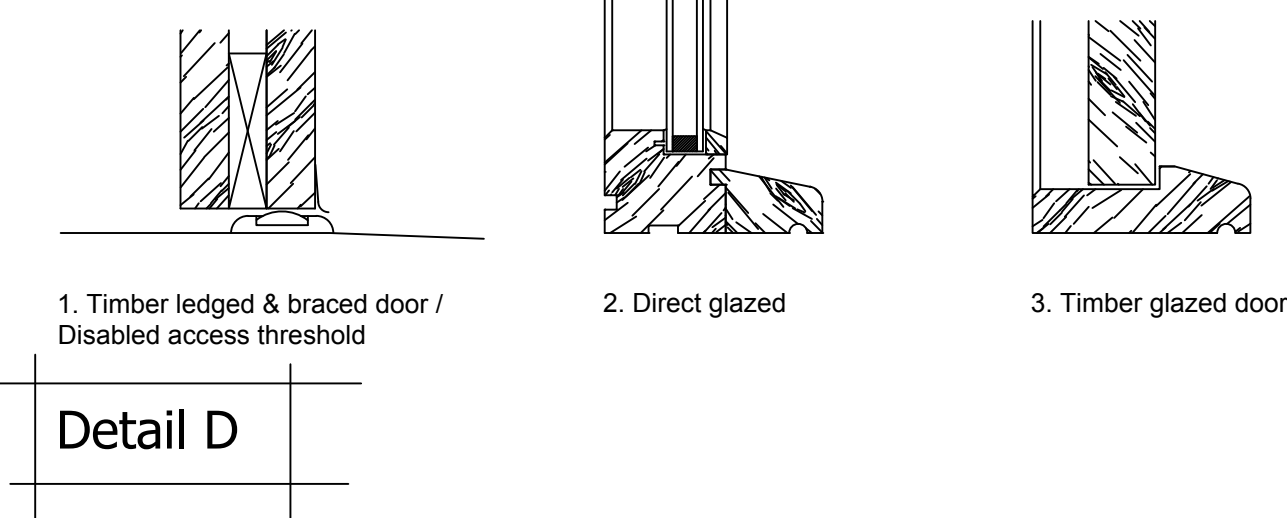

Detail D

Portman Surveyors Ltd.©
Note:
This drawing is copyright protected; do not scale off, all
dimensions are to be checked on site by contractor.
Contractor to report any discrepancies in dimensions, errors
or omissions prior to commencing work.
Portman Surveyors Ltd. take no responsibility for any
unauthorised use of the information contained herein.

Rev	Date	Comment
B	16.12.19	Additional Tracery Detail added
A	29.11.19	Tracery Detail added in accordance with LBC requirements



Portman Surveyors Ltd
Chartered Building Surveyors

The Studio
Tarporeley Business Centre
Nantwich Road
Tarporeley
Cheshire CW6 9UT



Tel/Fax: +44 (0)1829 732696
Mobile: +44 (0)7812 021070
e: rob.lee@portmansurveyors.com

Client:	Mr & Mrs B Roberts	Date:	Nov 2019
Project:			
Proposed Extension at Beechmount, Marford Hill, Wrexham, LL12 8SW			
Drawing Title:		Scale:	1: 5 & 10 NTS
PROPOSED			
Joinery Details_C		Status:	Planning
Drawing No:		Rev:	B
A_193_32			