




The site is approached via the existing site access

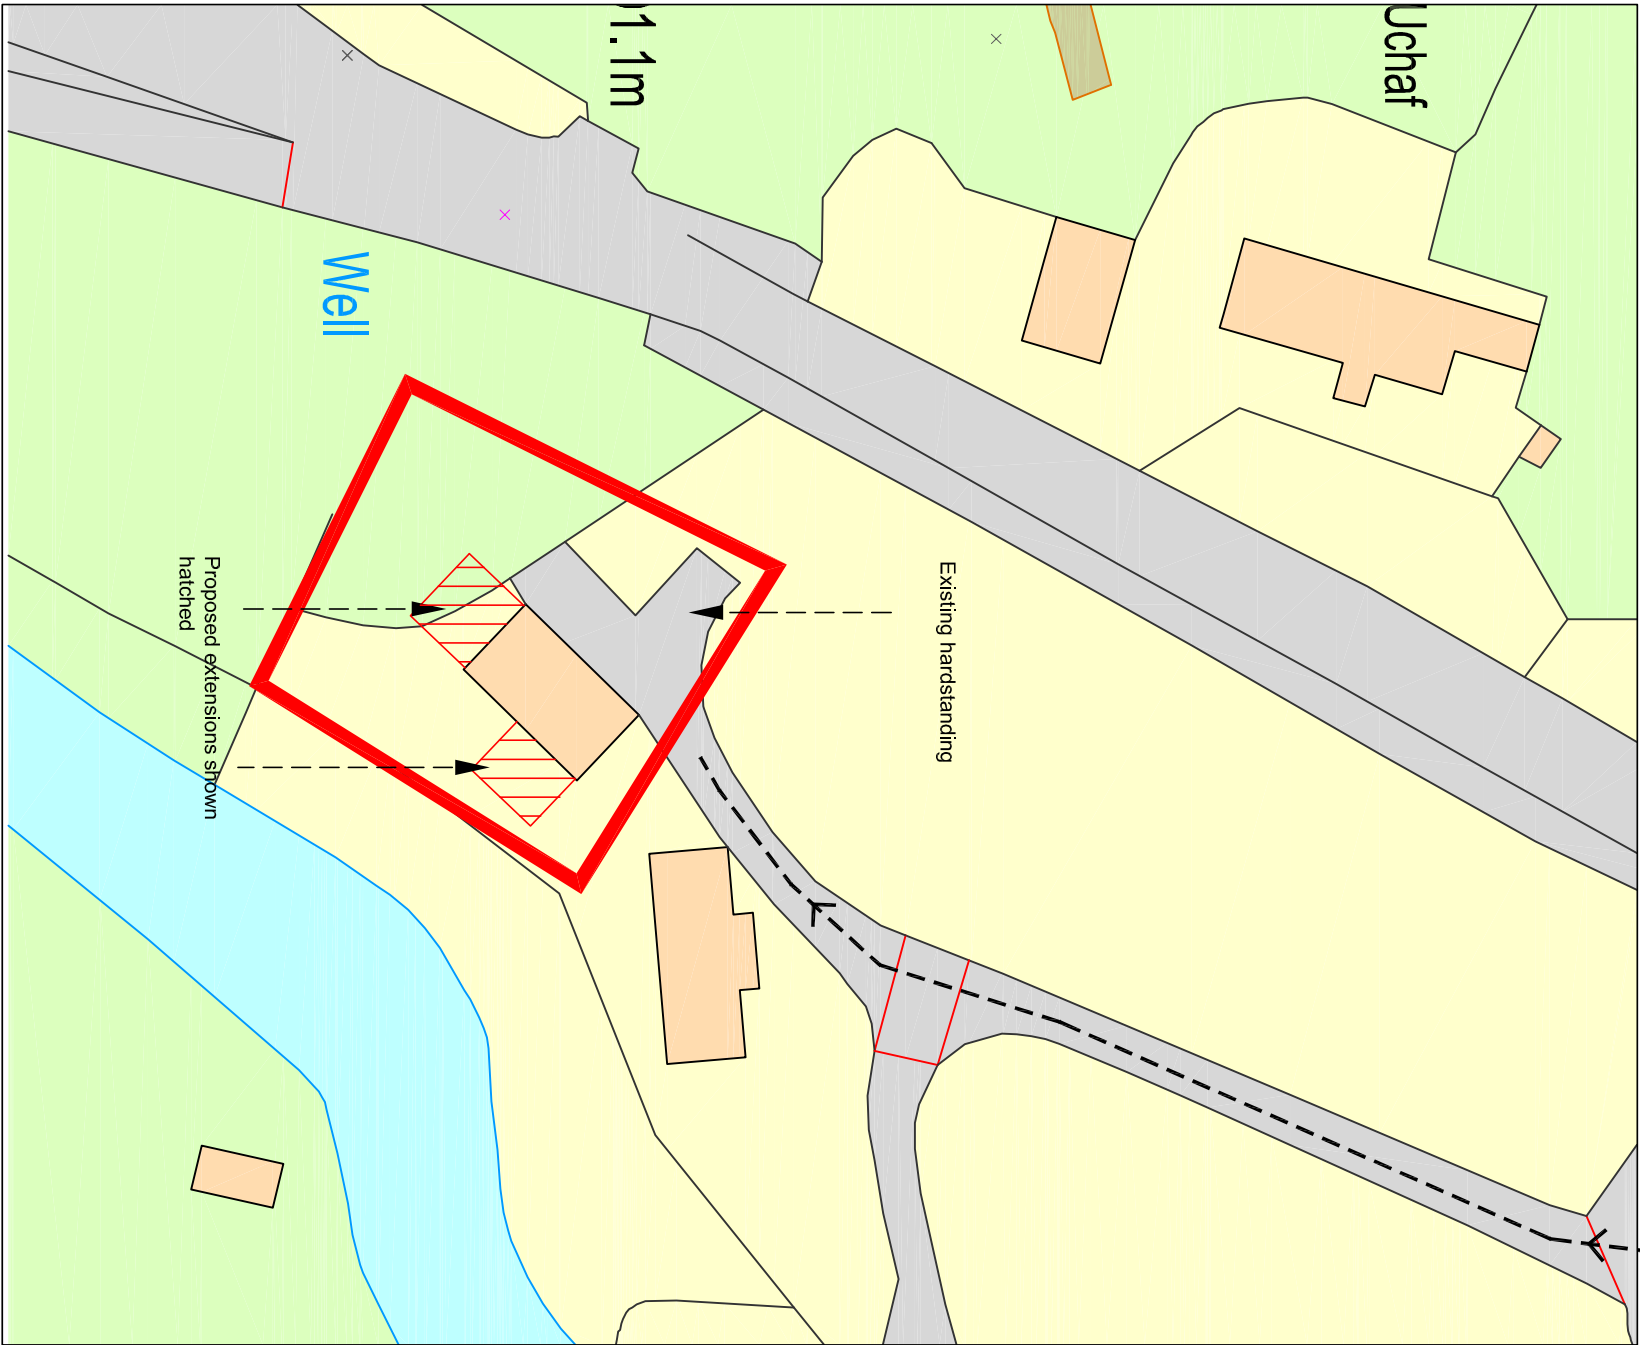

Block Plan
0 5m 10m 15m
scale bar

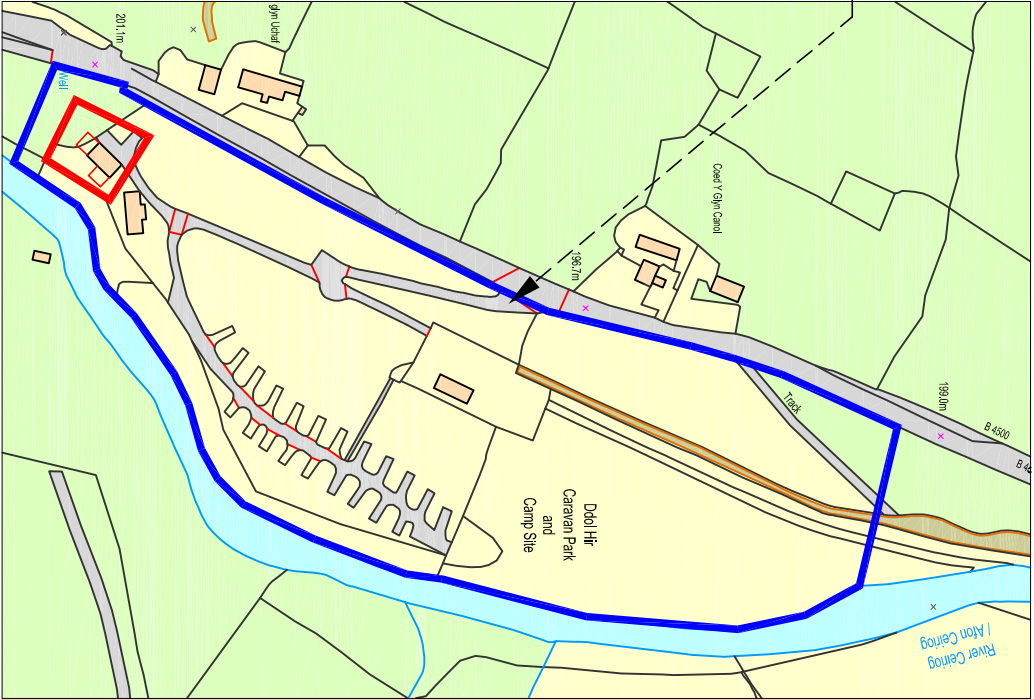

Location Plan
0 20m 100m
scale bar
Ordnance Survey, (c) Crown Copyright 2018. All rights reserved. Licence number 100022432

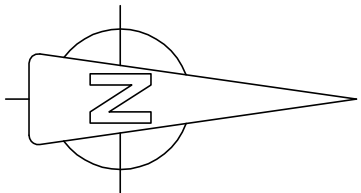

The Contractor is responsible for checking all dimensions - any discrepancy to be brought to the attention of the client before proceeding with the work.

Where an item is covered by drawings of different scales, the larger scale drawing takes precedence.

Do not scale drawings - measured dimensions to be worked in all cases.

Revisions:
A) 28th January 2019 - Site boundary amended and annotation added

BH ARCHITECTS LTD.

Barden • Queen Street • Treuddyn • Near Mold • Flintshire • CH7 4LU
Company Number 9280139
tel. 07970 771547 email. bharch@hotmail.com

site address
Ddol Hir Caravan Park, Pandy Road, Glyn
Ceirrog LL20 7NP

project
Change of Use to Residential Property

description & scale
Location & Block Plans -
scale 1:2500 & 1:500 when printed @ A3

date
December 2018
job number/revision
18/101/ML/01/rev.A