



JOHN EASTON WINDY HILL CHAPEL, WINDY HILL, CEFN Y BEDD, WREXHAM LL12 9TE 160jae@hotmail.com 07773 88 77 54		PROJECT: CONVERSION AND ALTERATIONS TO EXISTING METHODIST CHAPEL TO FORM A DETACHED DWELLING		DRAWING TITLE: HARD & SOFT LANDSCAPING PLANNING PRE COMMENCEMENT		DRAWING No: WHILL/PLAN PC/001
STATUS: PLANNING PRE COMMENCEMENT		SCALE: (Printed @ A3) 1:100		DATE: Mar. 2020		REVISION: 1 (24/04/2020)

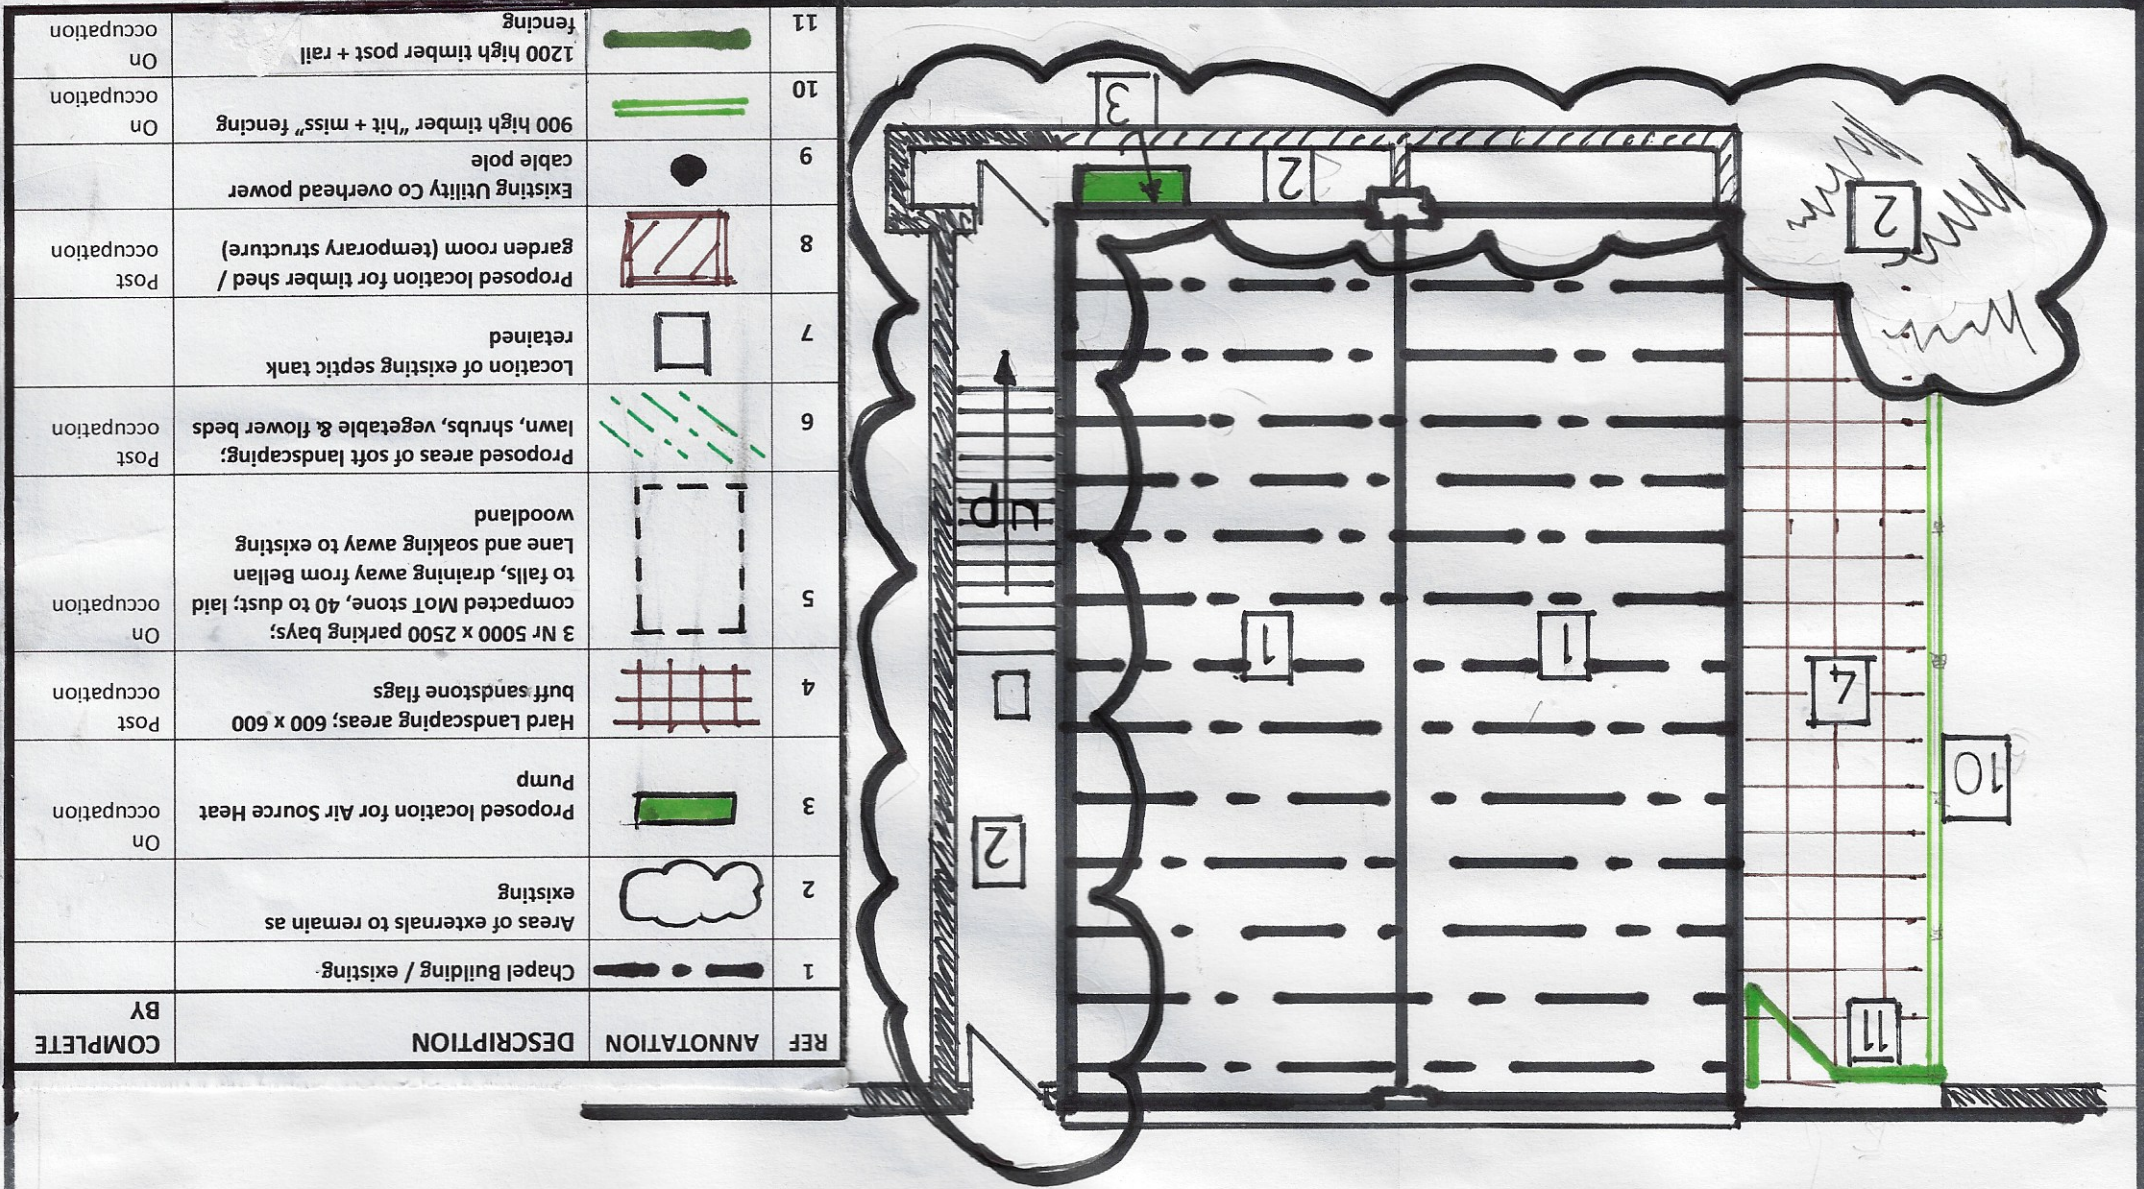

BELLAN LANE

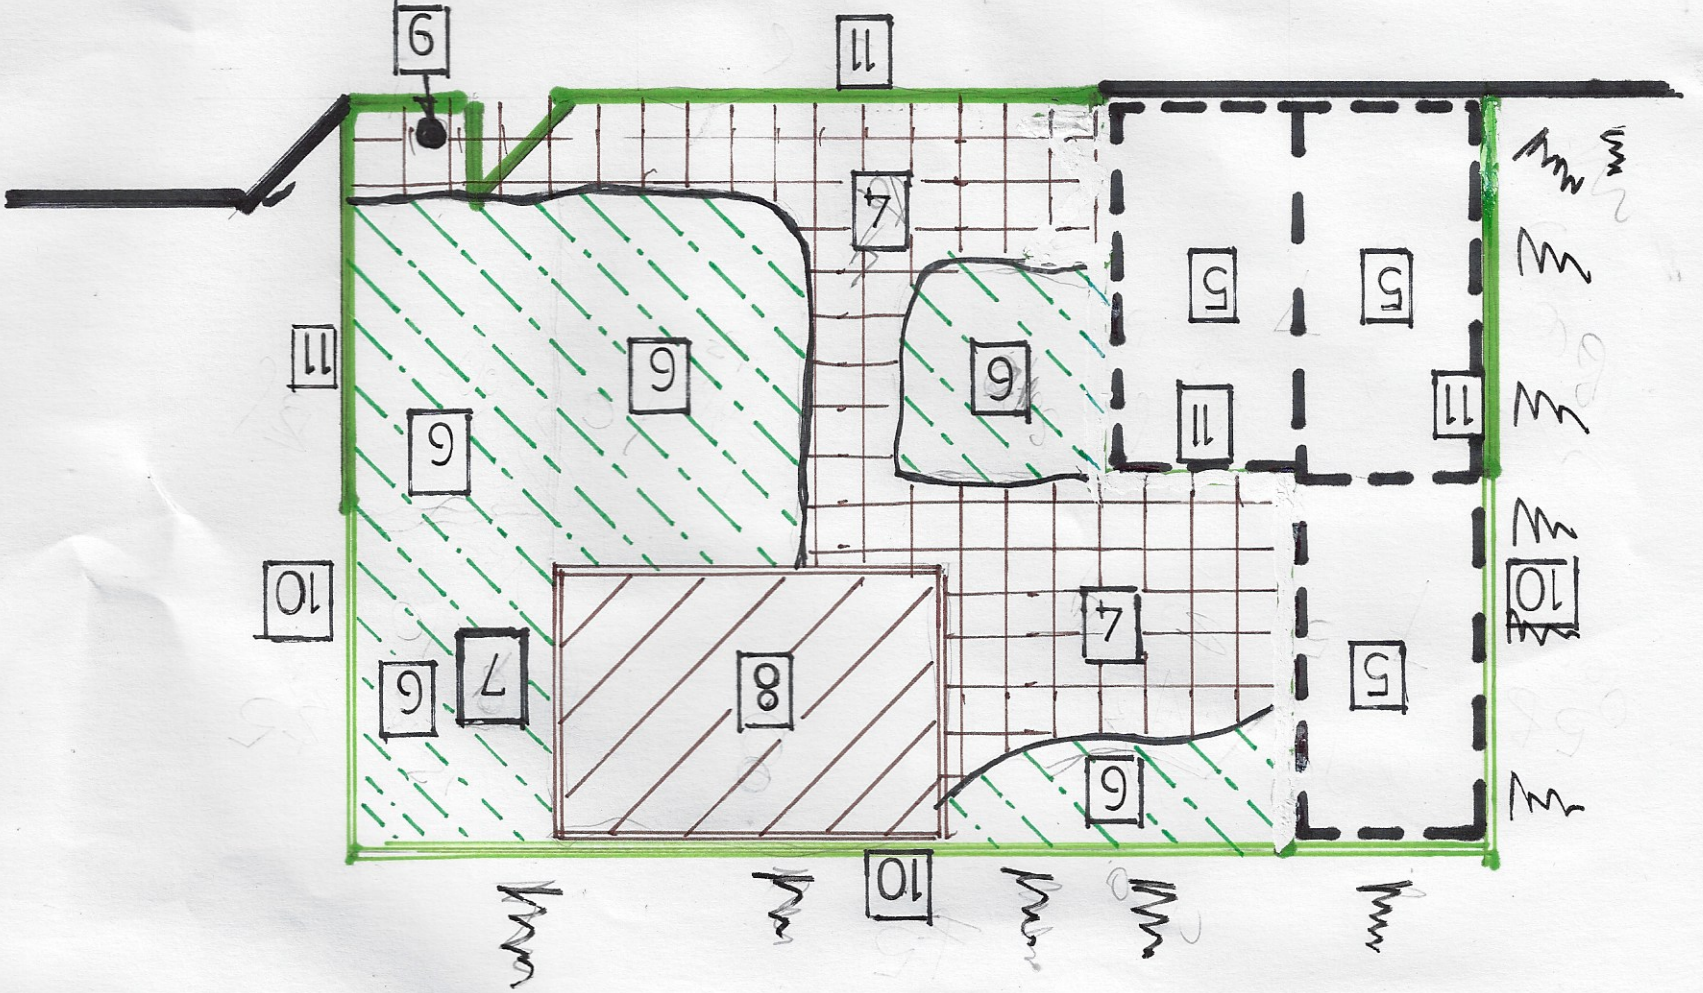

REVISIONS		Rev	Date	Detail
1		24/04/2020	Annotation 11 amended to 1200 high timber post + rail fence; Fencing to car parking bays adjacent W Hill chapel garden area omitted; To comply with Planning request	