


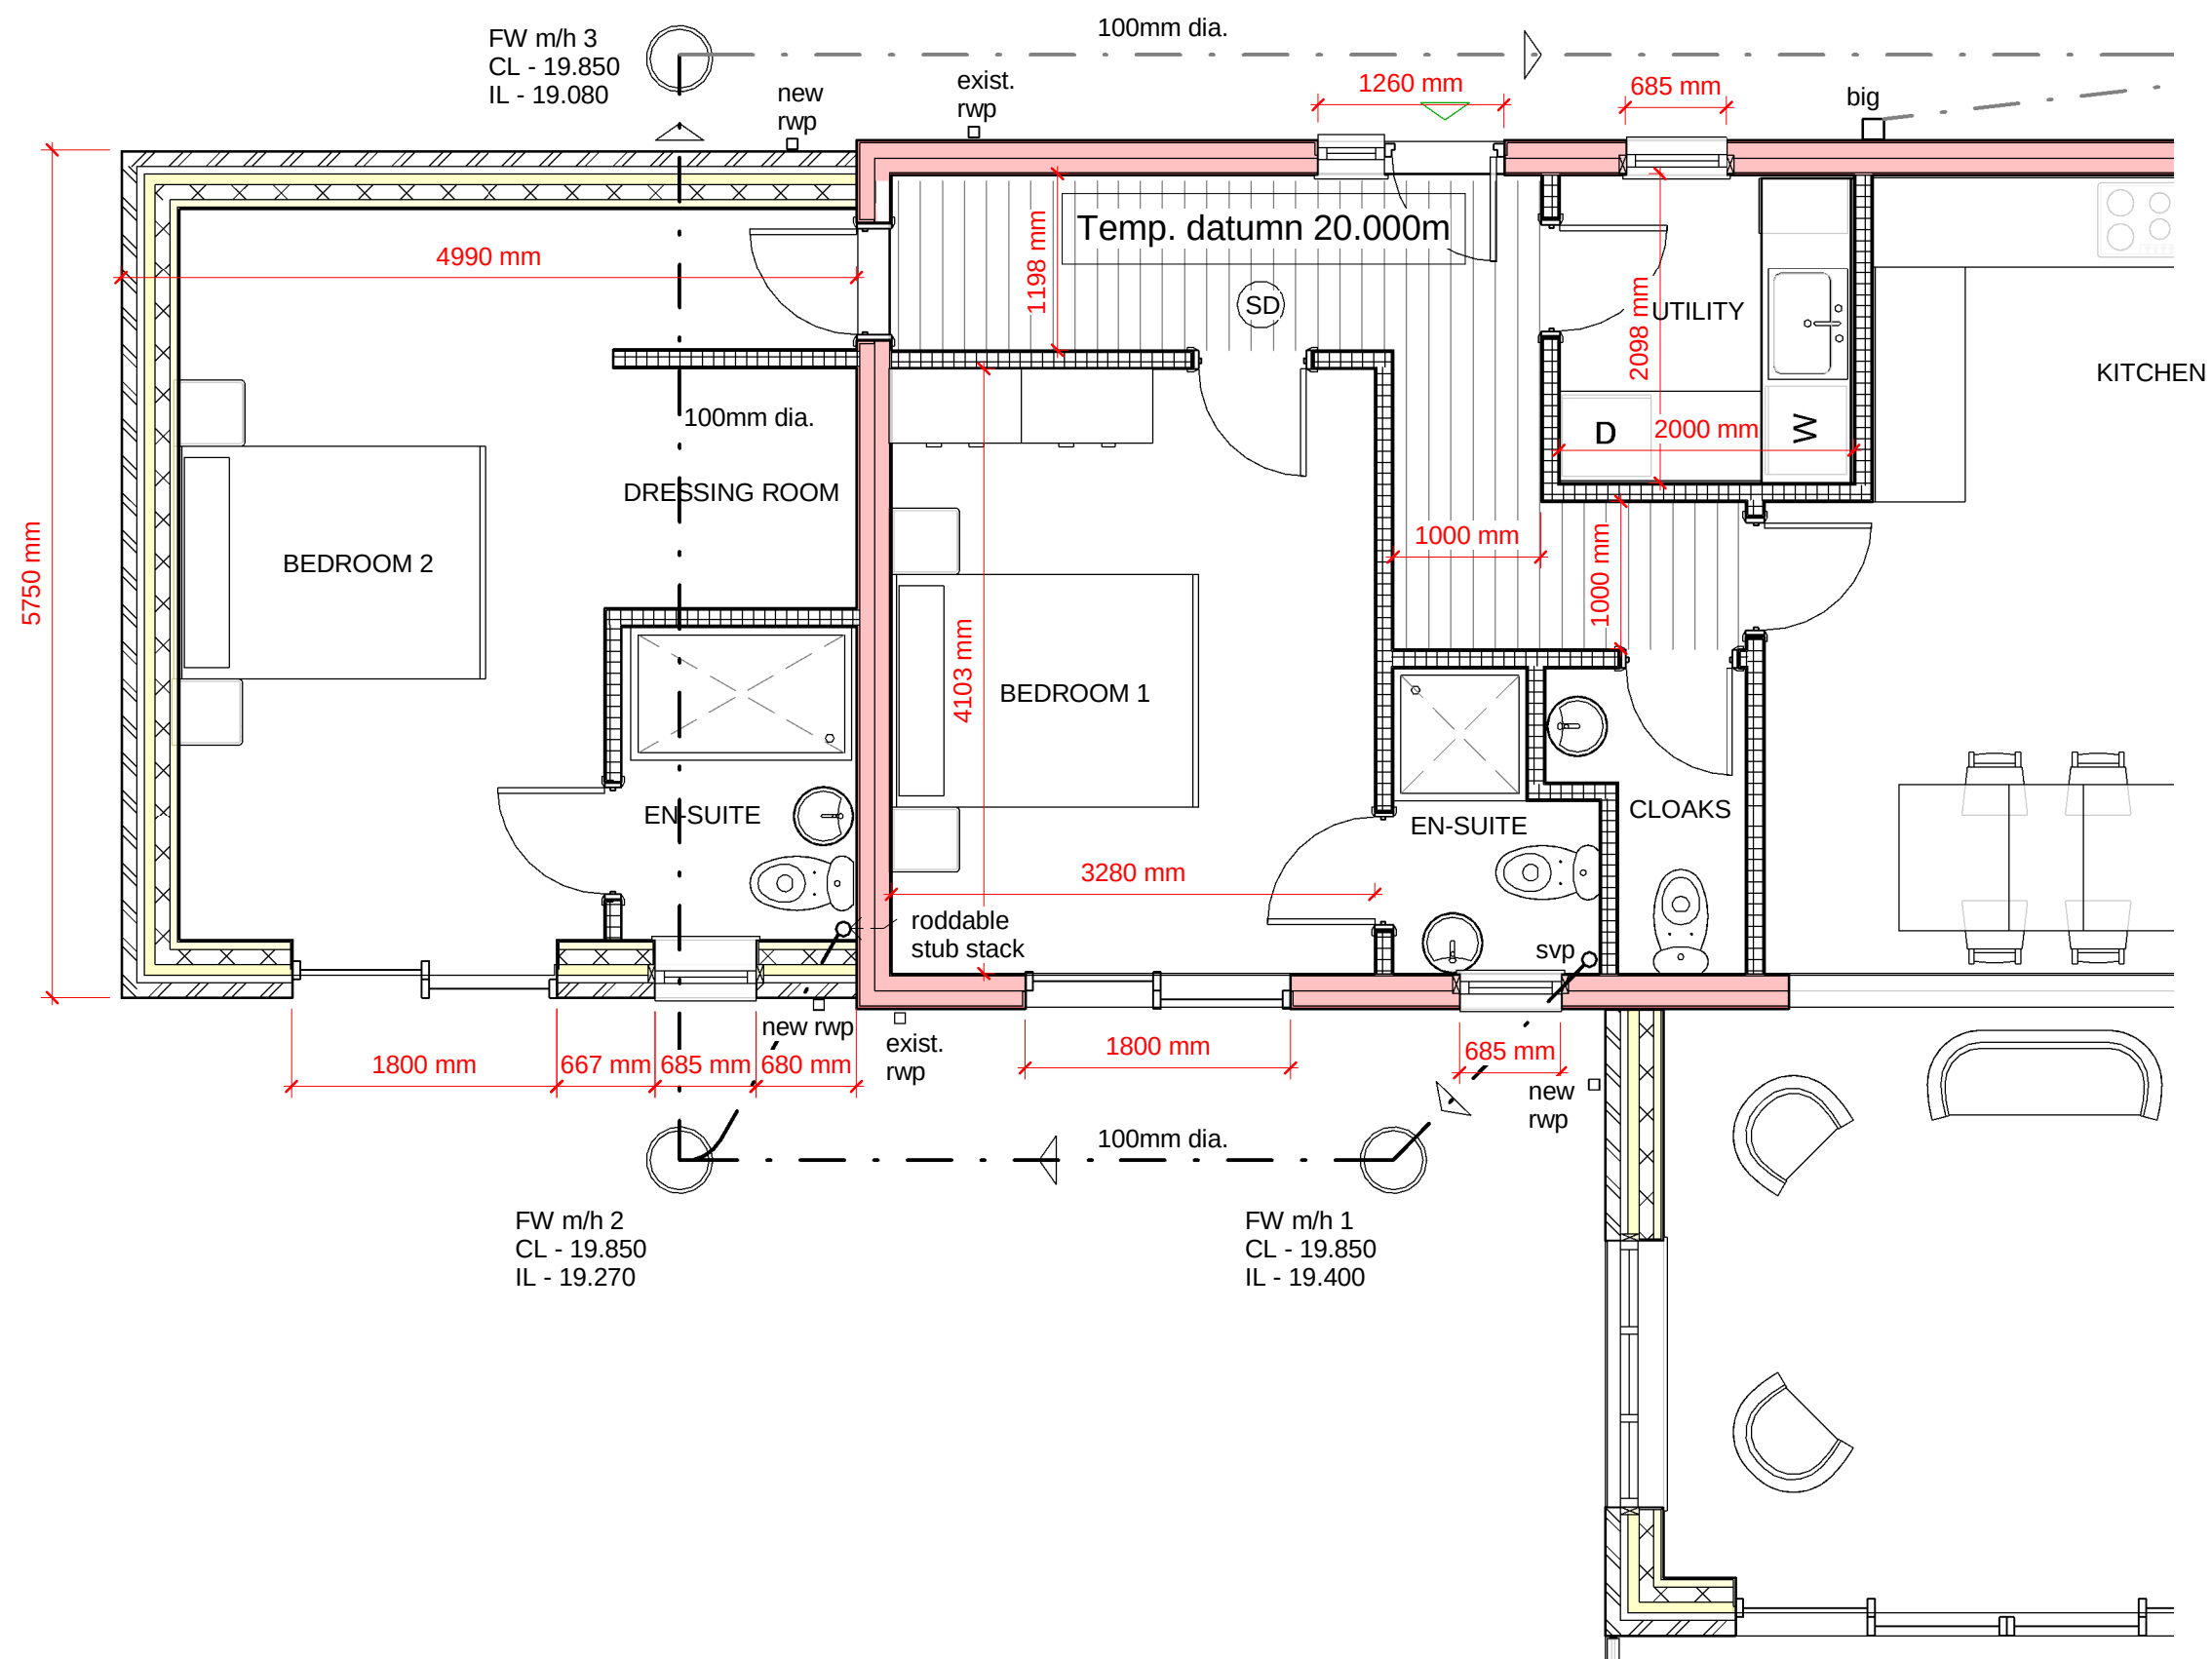

The Contractor is responsible for checking all dimensions - any discrepancy to be brought to the attention of the client before proceeding with the work.

Where an item is covered by drawings of different scales, the larger scale drawing takes precedence.

Do not scale drawings - measured dimensions to be worked in all cases.

Revisions:
01/May/2020 - Doors and windows to Lounge amended. External walls to new extensions amended to brickwork

BH ARCHITECTS LTD.

Barden • Queen Street • Treuddyn • Near Mold • Flintshire • CH7 4LU

Company Number 9280139

tel. 07970 771547

email. bharch@hotmail.com

site address
Ddol Hir Caravan Park, Pandy Road, Glyn Cerrig
LL20 7NP

project
Change of Use to Residential Property

description & scale
Proposed GA Plan New Bedroom -
scale as shown when printed at A3

2 - Proposed GA Plan New Bedroom

1 : 50

date	project number	drawing number	revision
June 2019	18/101	ML/05	I