


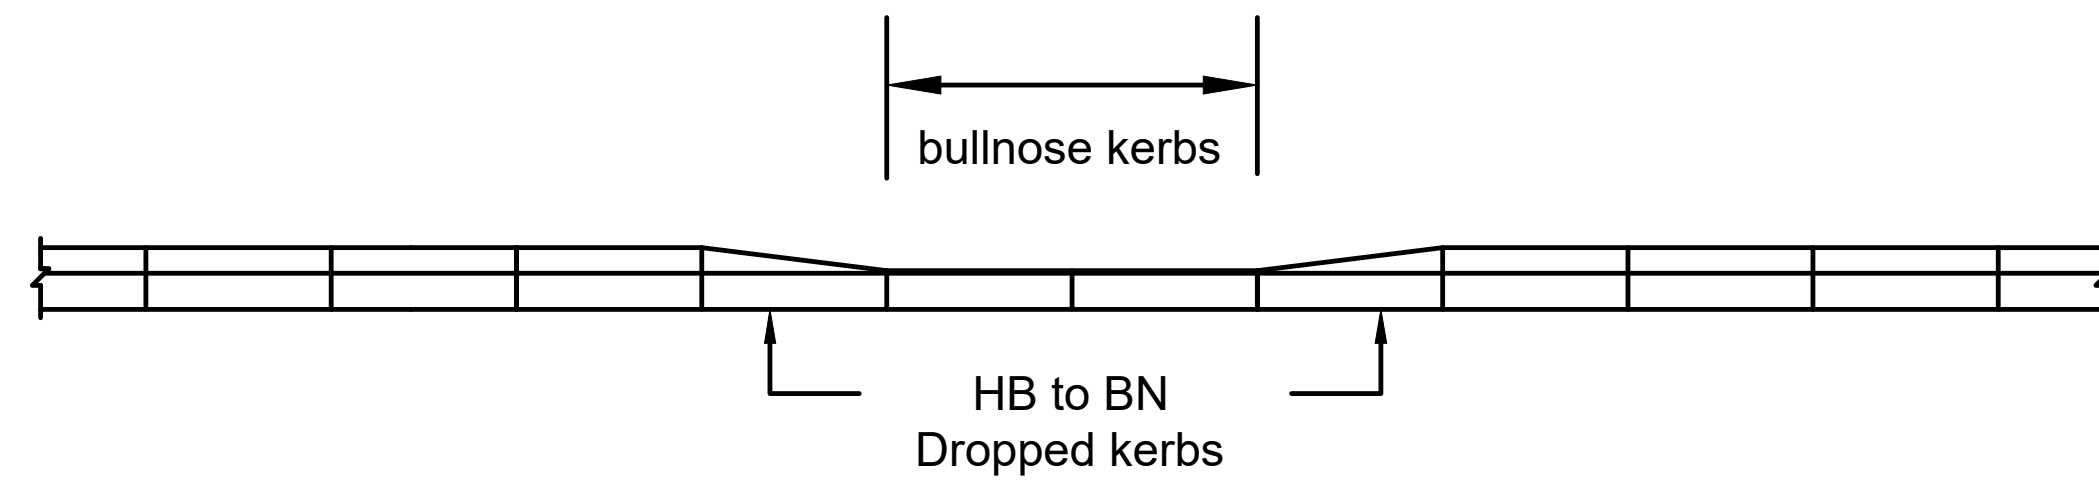


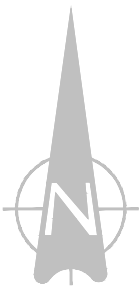


Elevation of Pedestrian Crossing

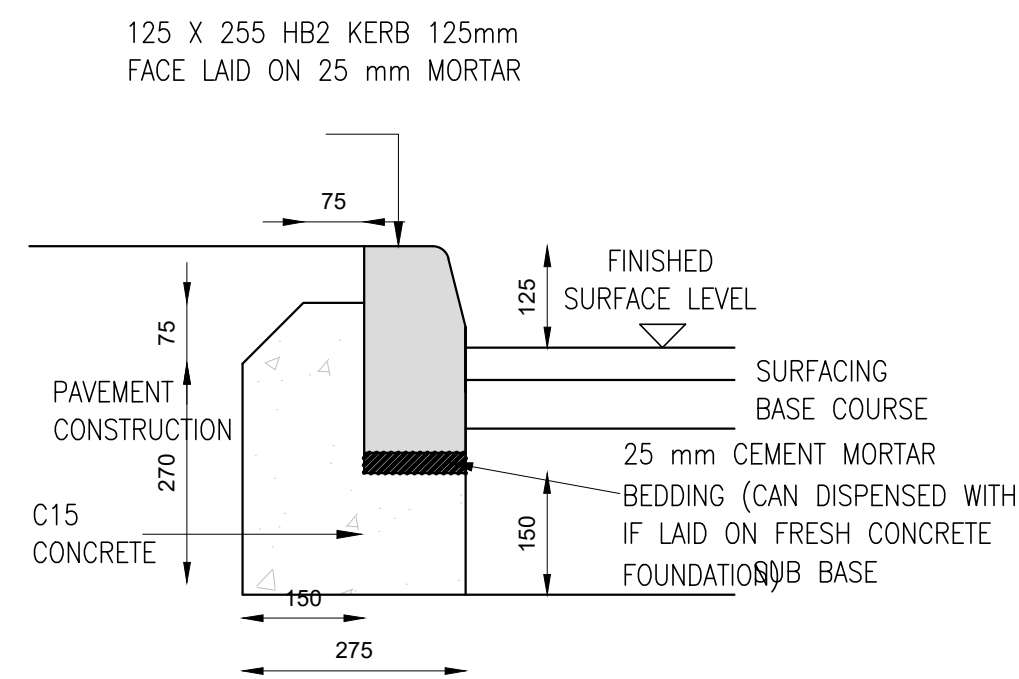


HB2 KERB DETAIL-125MM FACE
KERB BASE, BACKING AND KERB LAID AT SAME TIME

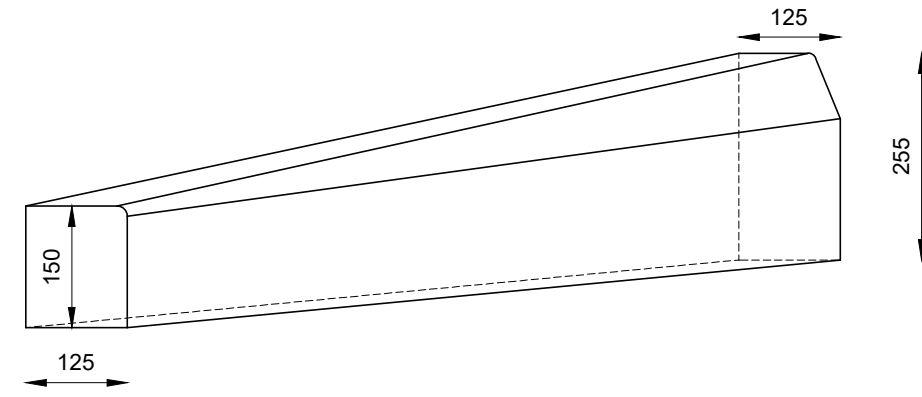


DROP KERB (DK) HB TO BN DETAIL

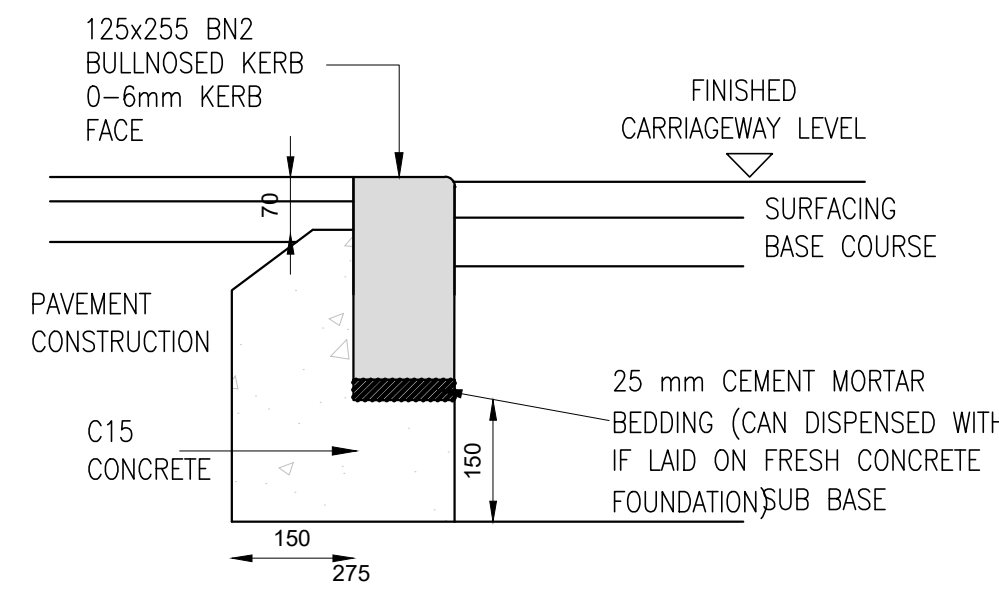

BN KERB DETAIL
KERB BASE, BACKING AND KERB LAID AT SAME TIME

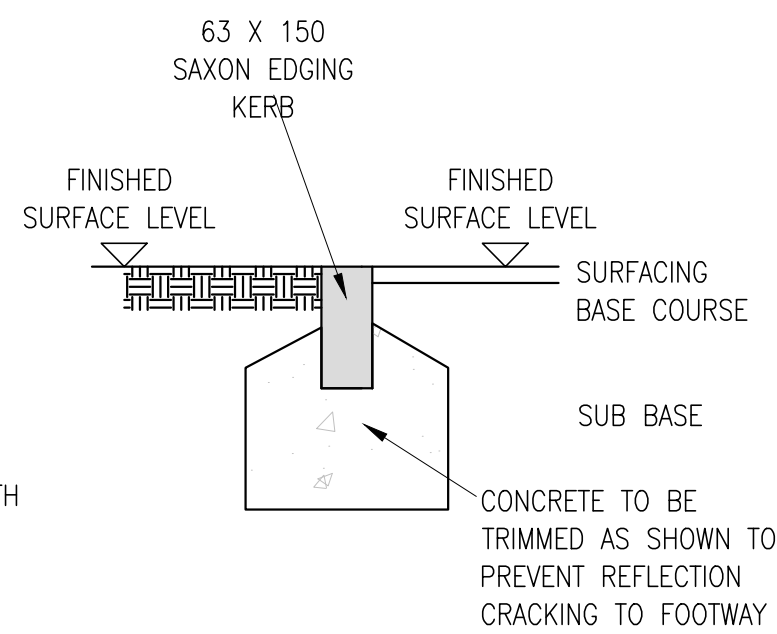

EDGING KERB FLUSH DETAIL
TO BACK OF NEW FOOTWAY

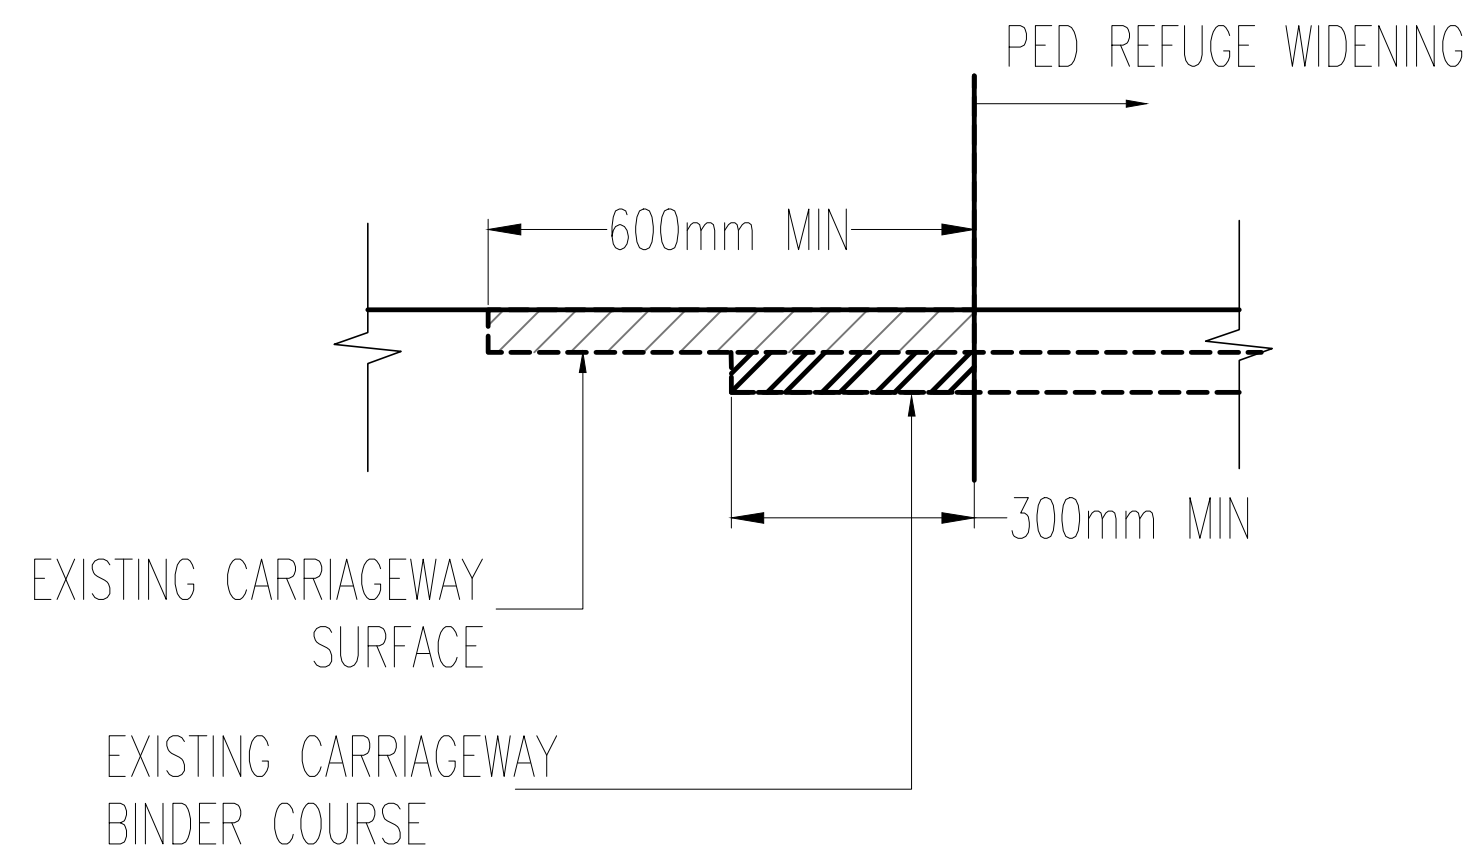

CARRIAGEWAY TIE-IN JOINT DETAIL

GENERAL NOTES:

- THIS DRAWING IS TO BE READ IN CONJUNCTION WITH ALL RELEVANT ARCHITECTS AND ENGINEERS DRAWINGS AND SPECIFICATIONS.
- DO NOT SCALE THIS DRAWING. ANY AMBIGUITIES, OMISSIONS AND ERRORS ON DRAWINGS SHALL BE BROUGHT TO THE ENGINEERS ATTENTION IMMEDIATELY. ALL DIMENSIONS MUST BE CHECKED / VERIFIED ON SITE.
- ALL DIMENSIONS ARE IN MILLIMETRES UNLESS NOTED OTHERWISE.
- FOR GENERAL NOTES REFER TO DRAWING.



Rev:	Description:	Date:	By:	Chkd:



Merchant Exchange, 17-19 Whitworth Street West, Manchester, M1 5WG
0161 236 2394
manchester@curtins.com
www.curtins.com

Civils & Structures • Transport Planning • Environmental • Infrastructure • Geotechnical • Conservation & Heritage • Principal Designer
Birmingham • Bristol • Cambridge • Cardiff • Douglas • Dublin • Edinburgh • Glasgow • Kentish • Leeds • Liverpool • London • Manchester • Nottingham

Status: **ISSUED FOR CONSTRUCTION APPROVAL** **S4**

Project: **GRESFORD ROAD LLAY**

Orig Title: **CROWN CROSSROADS CONSTRUCTION DETAILS**

Size:	Date:	Drawn By:	Designed By:	Checked By:			
A1	18/01/2019	RM	LK	RM			
Scale:	NTS						
Project No:	Originator:	Zone:	Level:	Type:	Discipline:	Category / Number:	Rev: