


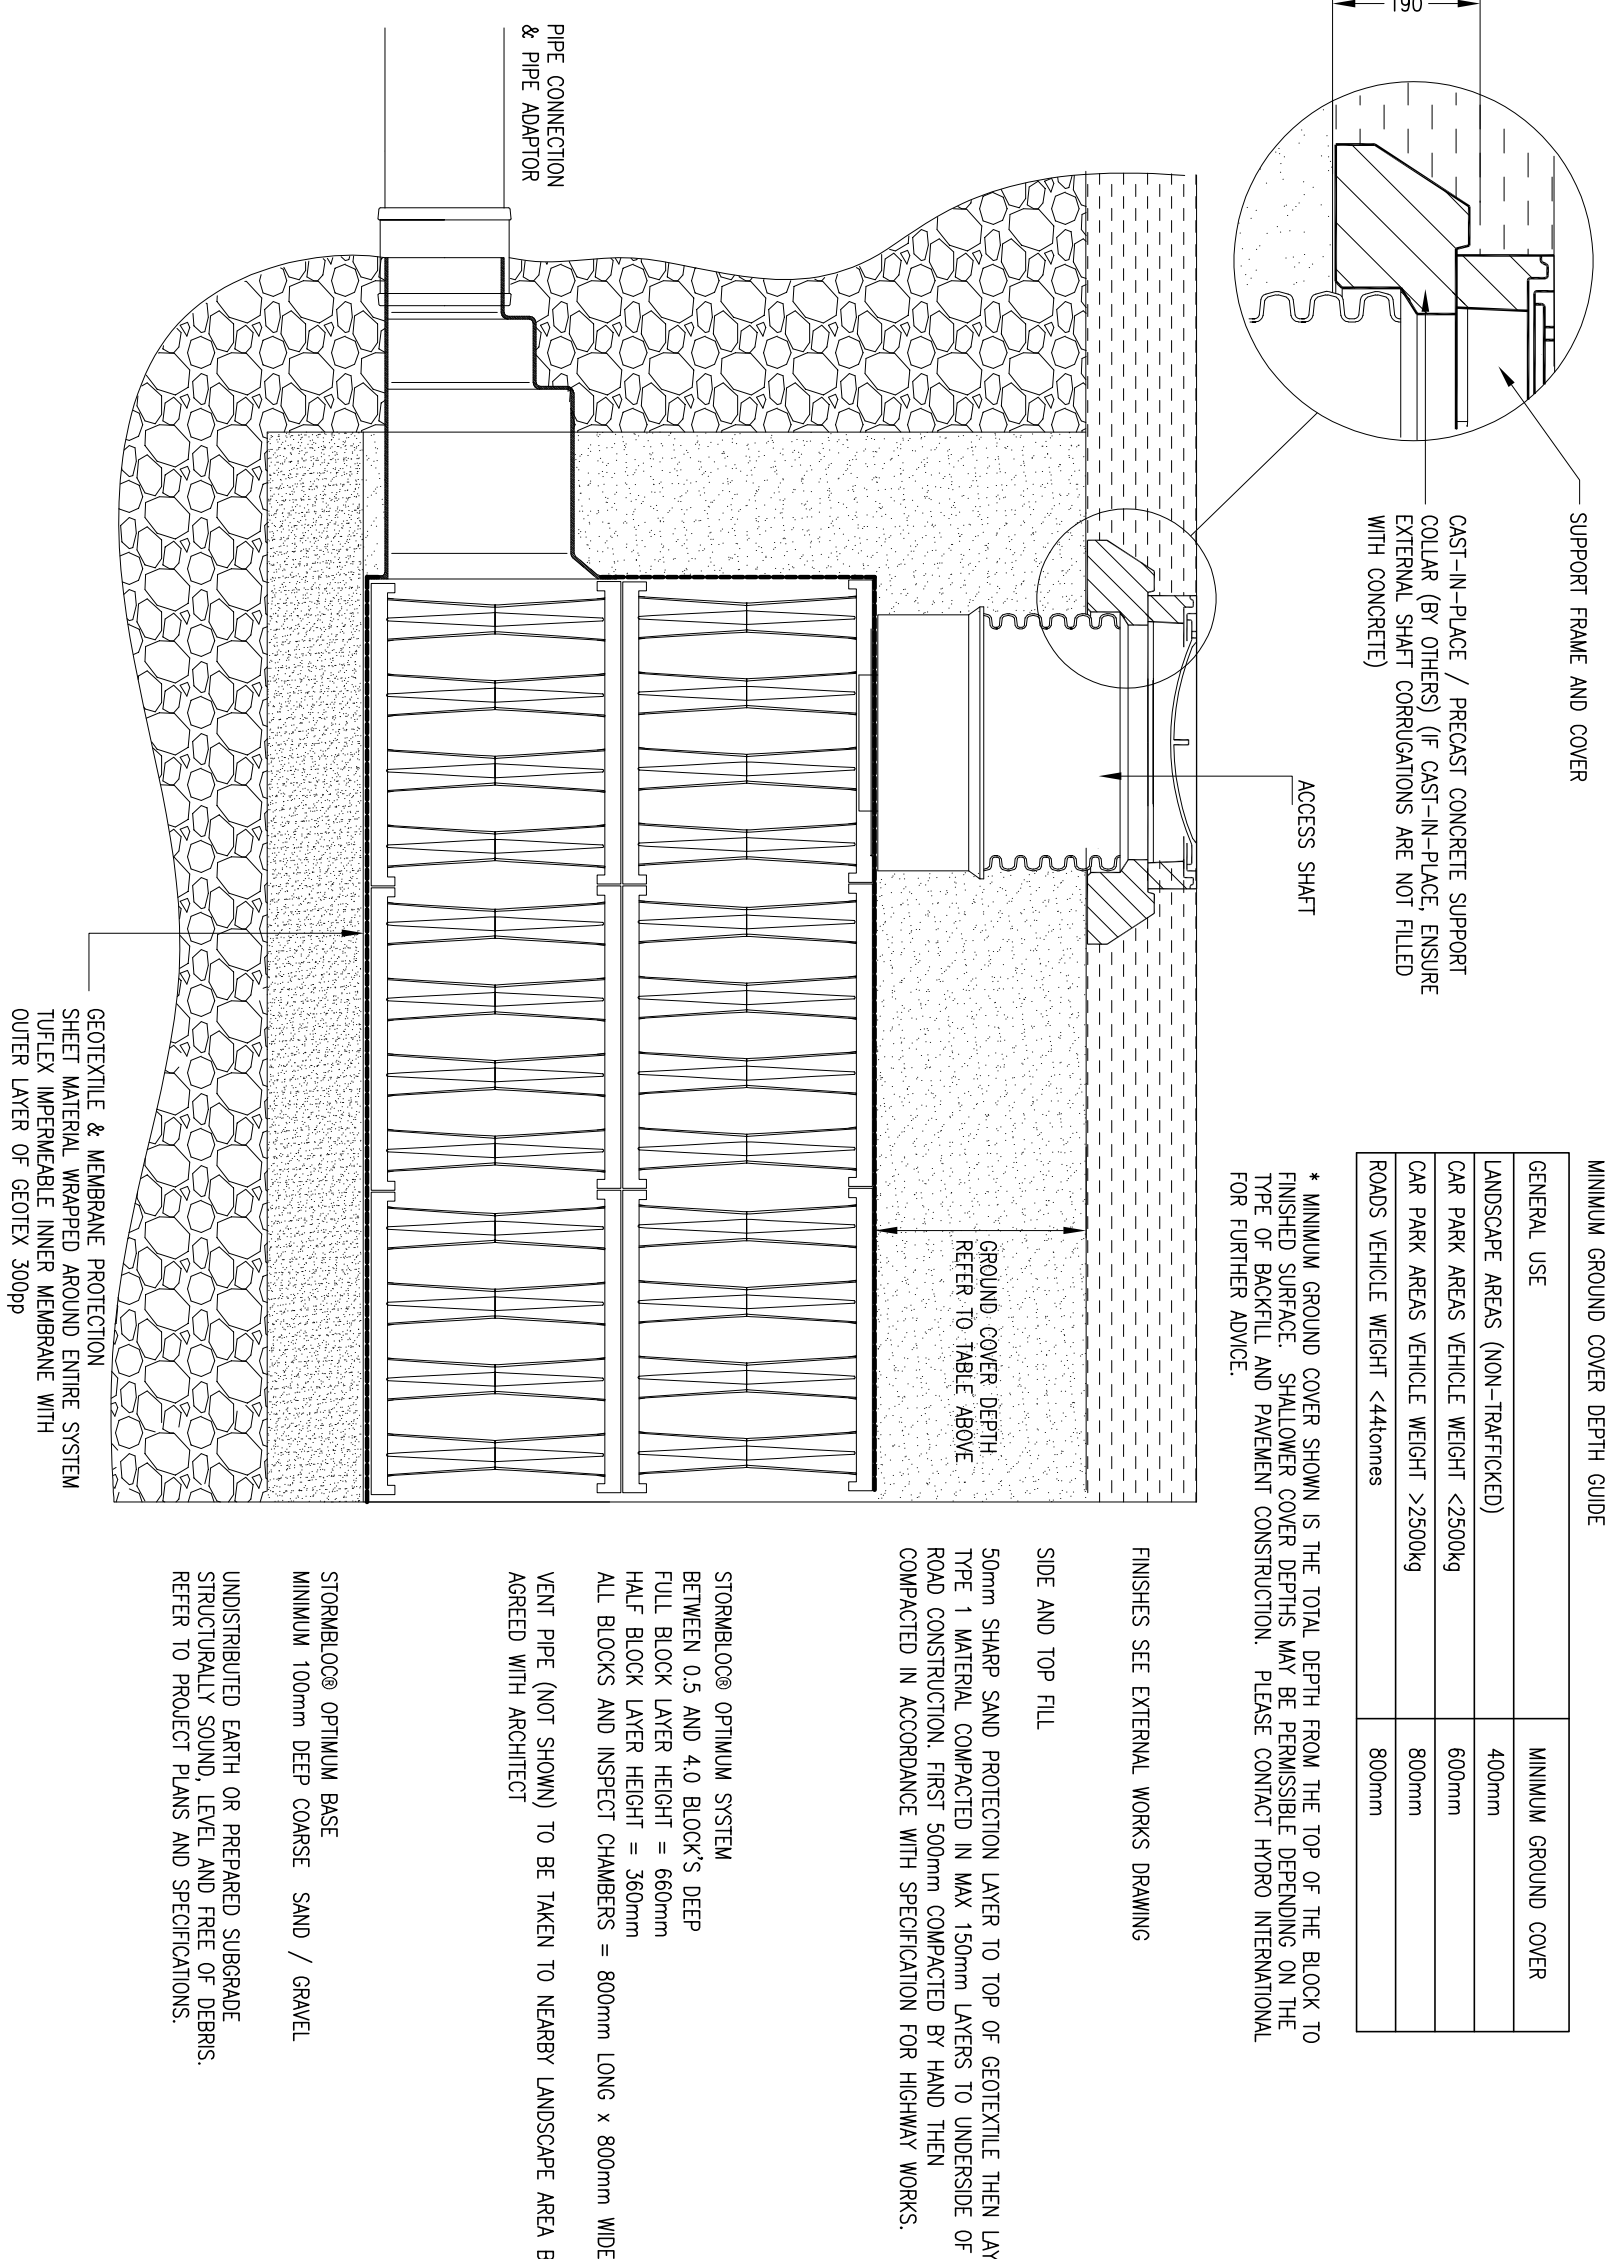


ATTENUATION TANK DETAILS

(DETAILS ARE INDICATIVE. TANK TO BE INSTALLED AND TESTED FOR WATER TIGHTNESS FULLY IN ACCORDANCE WITH MANUFACTURERS DETAILS AND BY APPROVED INSTALLER)

DETAIL A

DETAIL B

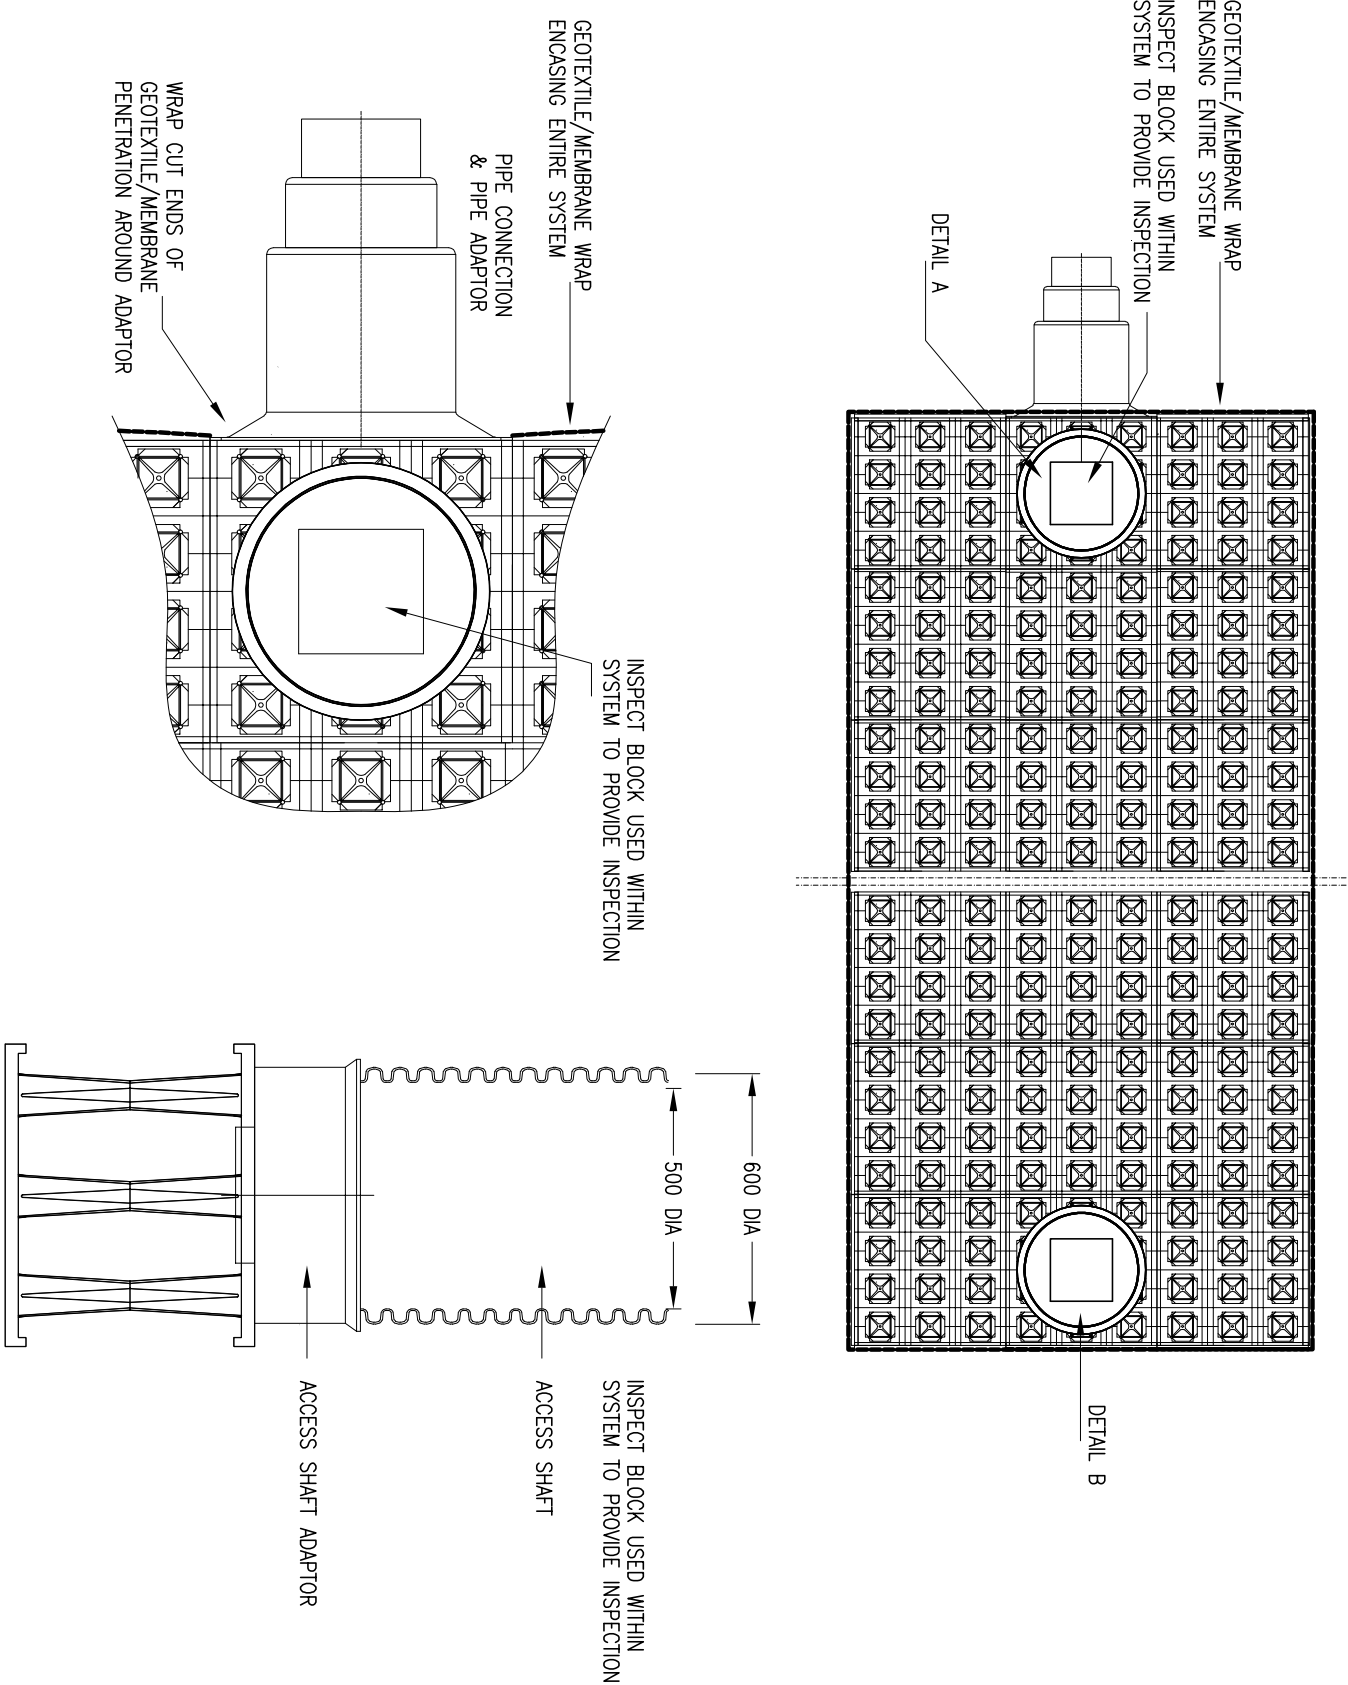

REV	DATE	DESCRIPTION			BY
Status					
DRAWING TITLE		PROJECT TITLE			
DRAINAGE DETAILS 2 OF 2		PLAS MADOC (GWRNANT)			
SITES 1 & 2					
ARCHITECT		CLIENT			
JDA ARCHITECTS		FORWORKS			
DATE	DRAWN BY	CHECKED BY			
JUNE 19	SJM	SPM			
SCALE	JOB No	DRG. No	REV		
1/50 AT A1	18-068	D12	-		
IMDA Wirral Ltd Consulting Civil & Structural Engineers Epworth House 2, Tower Road, St James Church, 119A Wid 0151 650 0965 fax 0151 650 8951					