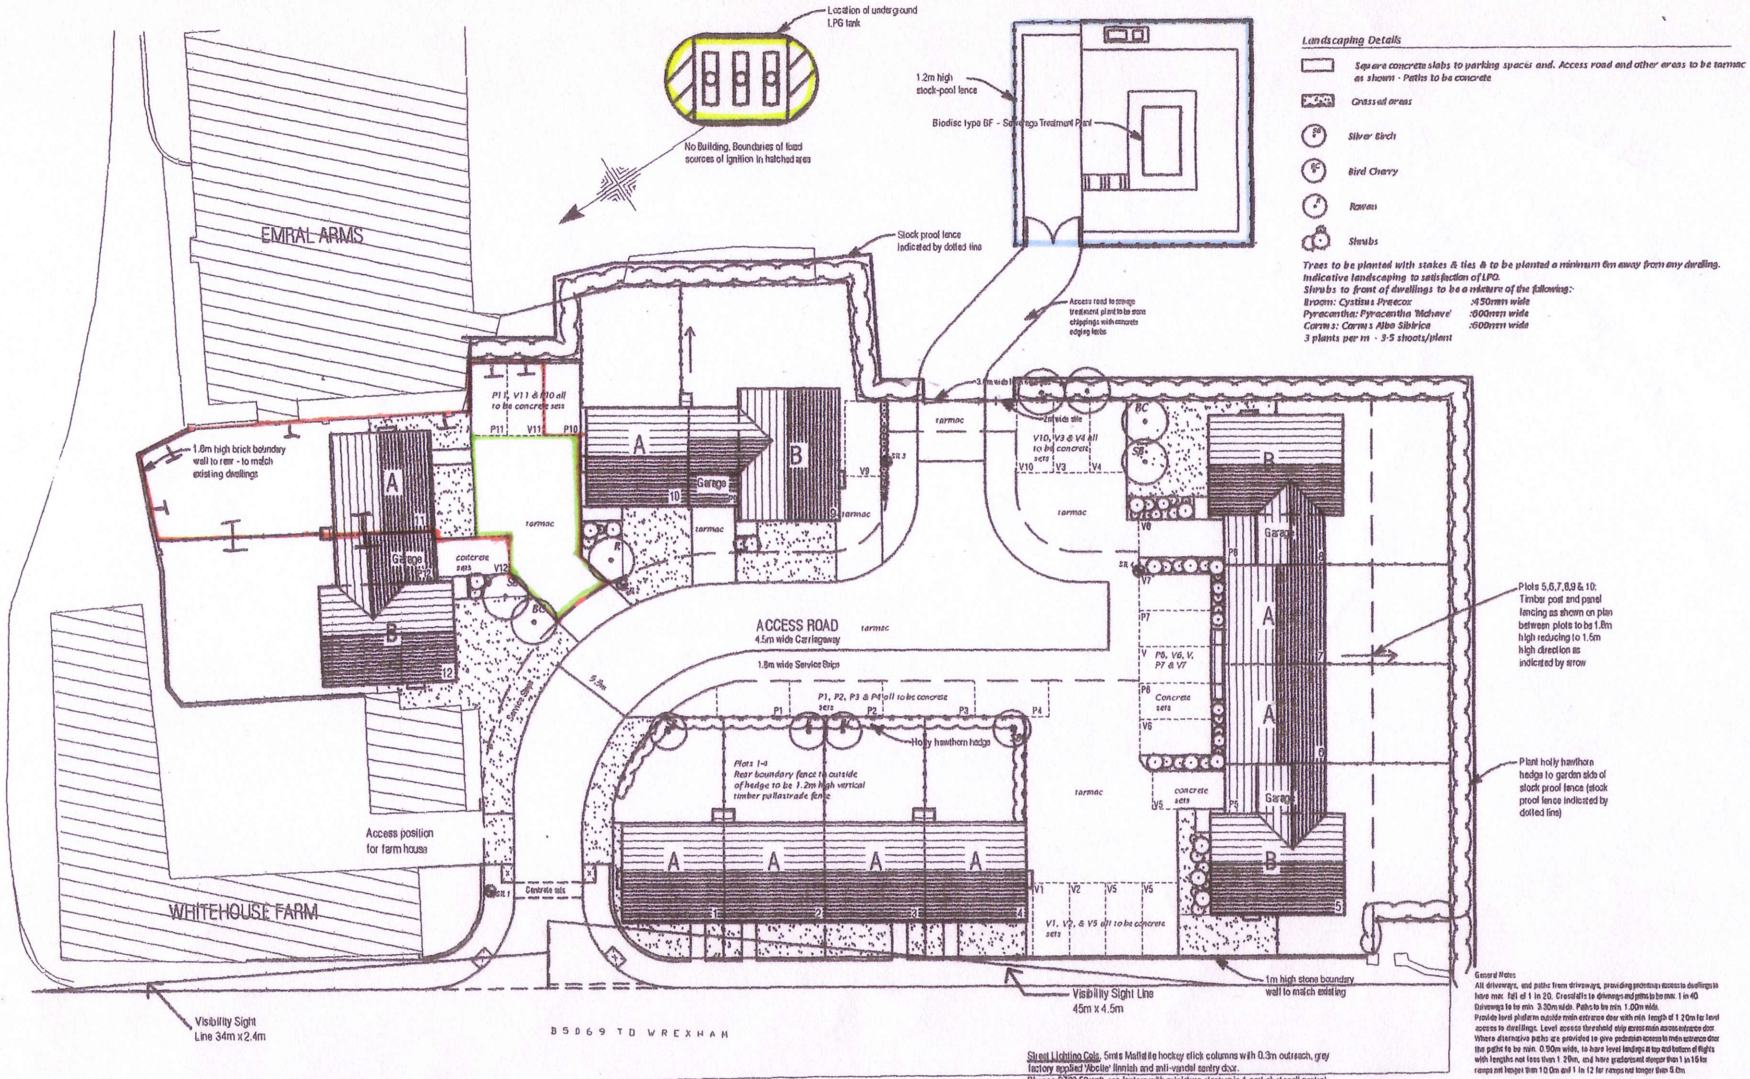


Street Lighting Cols. 5mtrs Matlite hockey stick columns with 0.3m outreach, grey factory applied 'Abcite' finnish and anti-vandal entry door.
Philips P700 50 watt son lantern with miniature electronic 1 part photocell control.
Individual electricity company services into each column.

General Notes
All driveways, and paths from driveways, providing pedestrian access to dwellings to have max. fall of 1 in 20. Crossfalls to driveways and paths to be max. 1 in 40.
Driveways to be min. 3.30m wide. Paths to be min. 1.00m wide.
Provide level platform outside main entrance door with min. length of 1.20m for level access to dwellings. Level access threshold step across main access entrance door.
Where alternative paths are provided to give pedestrian access to main entrance door the paths to be min. 0.90m wide, to have level landings at top and bottom of flights with lengths not less than 1.20m, and have gradient not steeper than 1 in 15 for ramps not longer than 10.0m and 1 in 12 for ramps not longer than 5.0m.

Revision A 22/04/2004 - Holly hawthorn hedge added to site boundary
Revision C 01/11/2004 - Changes to landscaping - MCMP

© COPYRIGHT DO NOT SCALE. VERIFY DIMENSIONS ON SITE. REPORT DISCREPANCIES TO ARCHITECT.

Parry Davies Partnership. Chartered Architects.
Barclays Buildings, High Street, St. Asaph, Denbighshire LL17 0RF. Tel: 01745 583517 Fax 01745 583163. E-mail: PDPArchitects@aol.com

Whitehouse Farm, Worthenbury	25/06/2003	1:500	S.R/MW	
Proposed Landscaping Plan	4238/17			C