
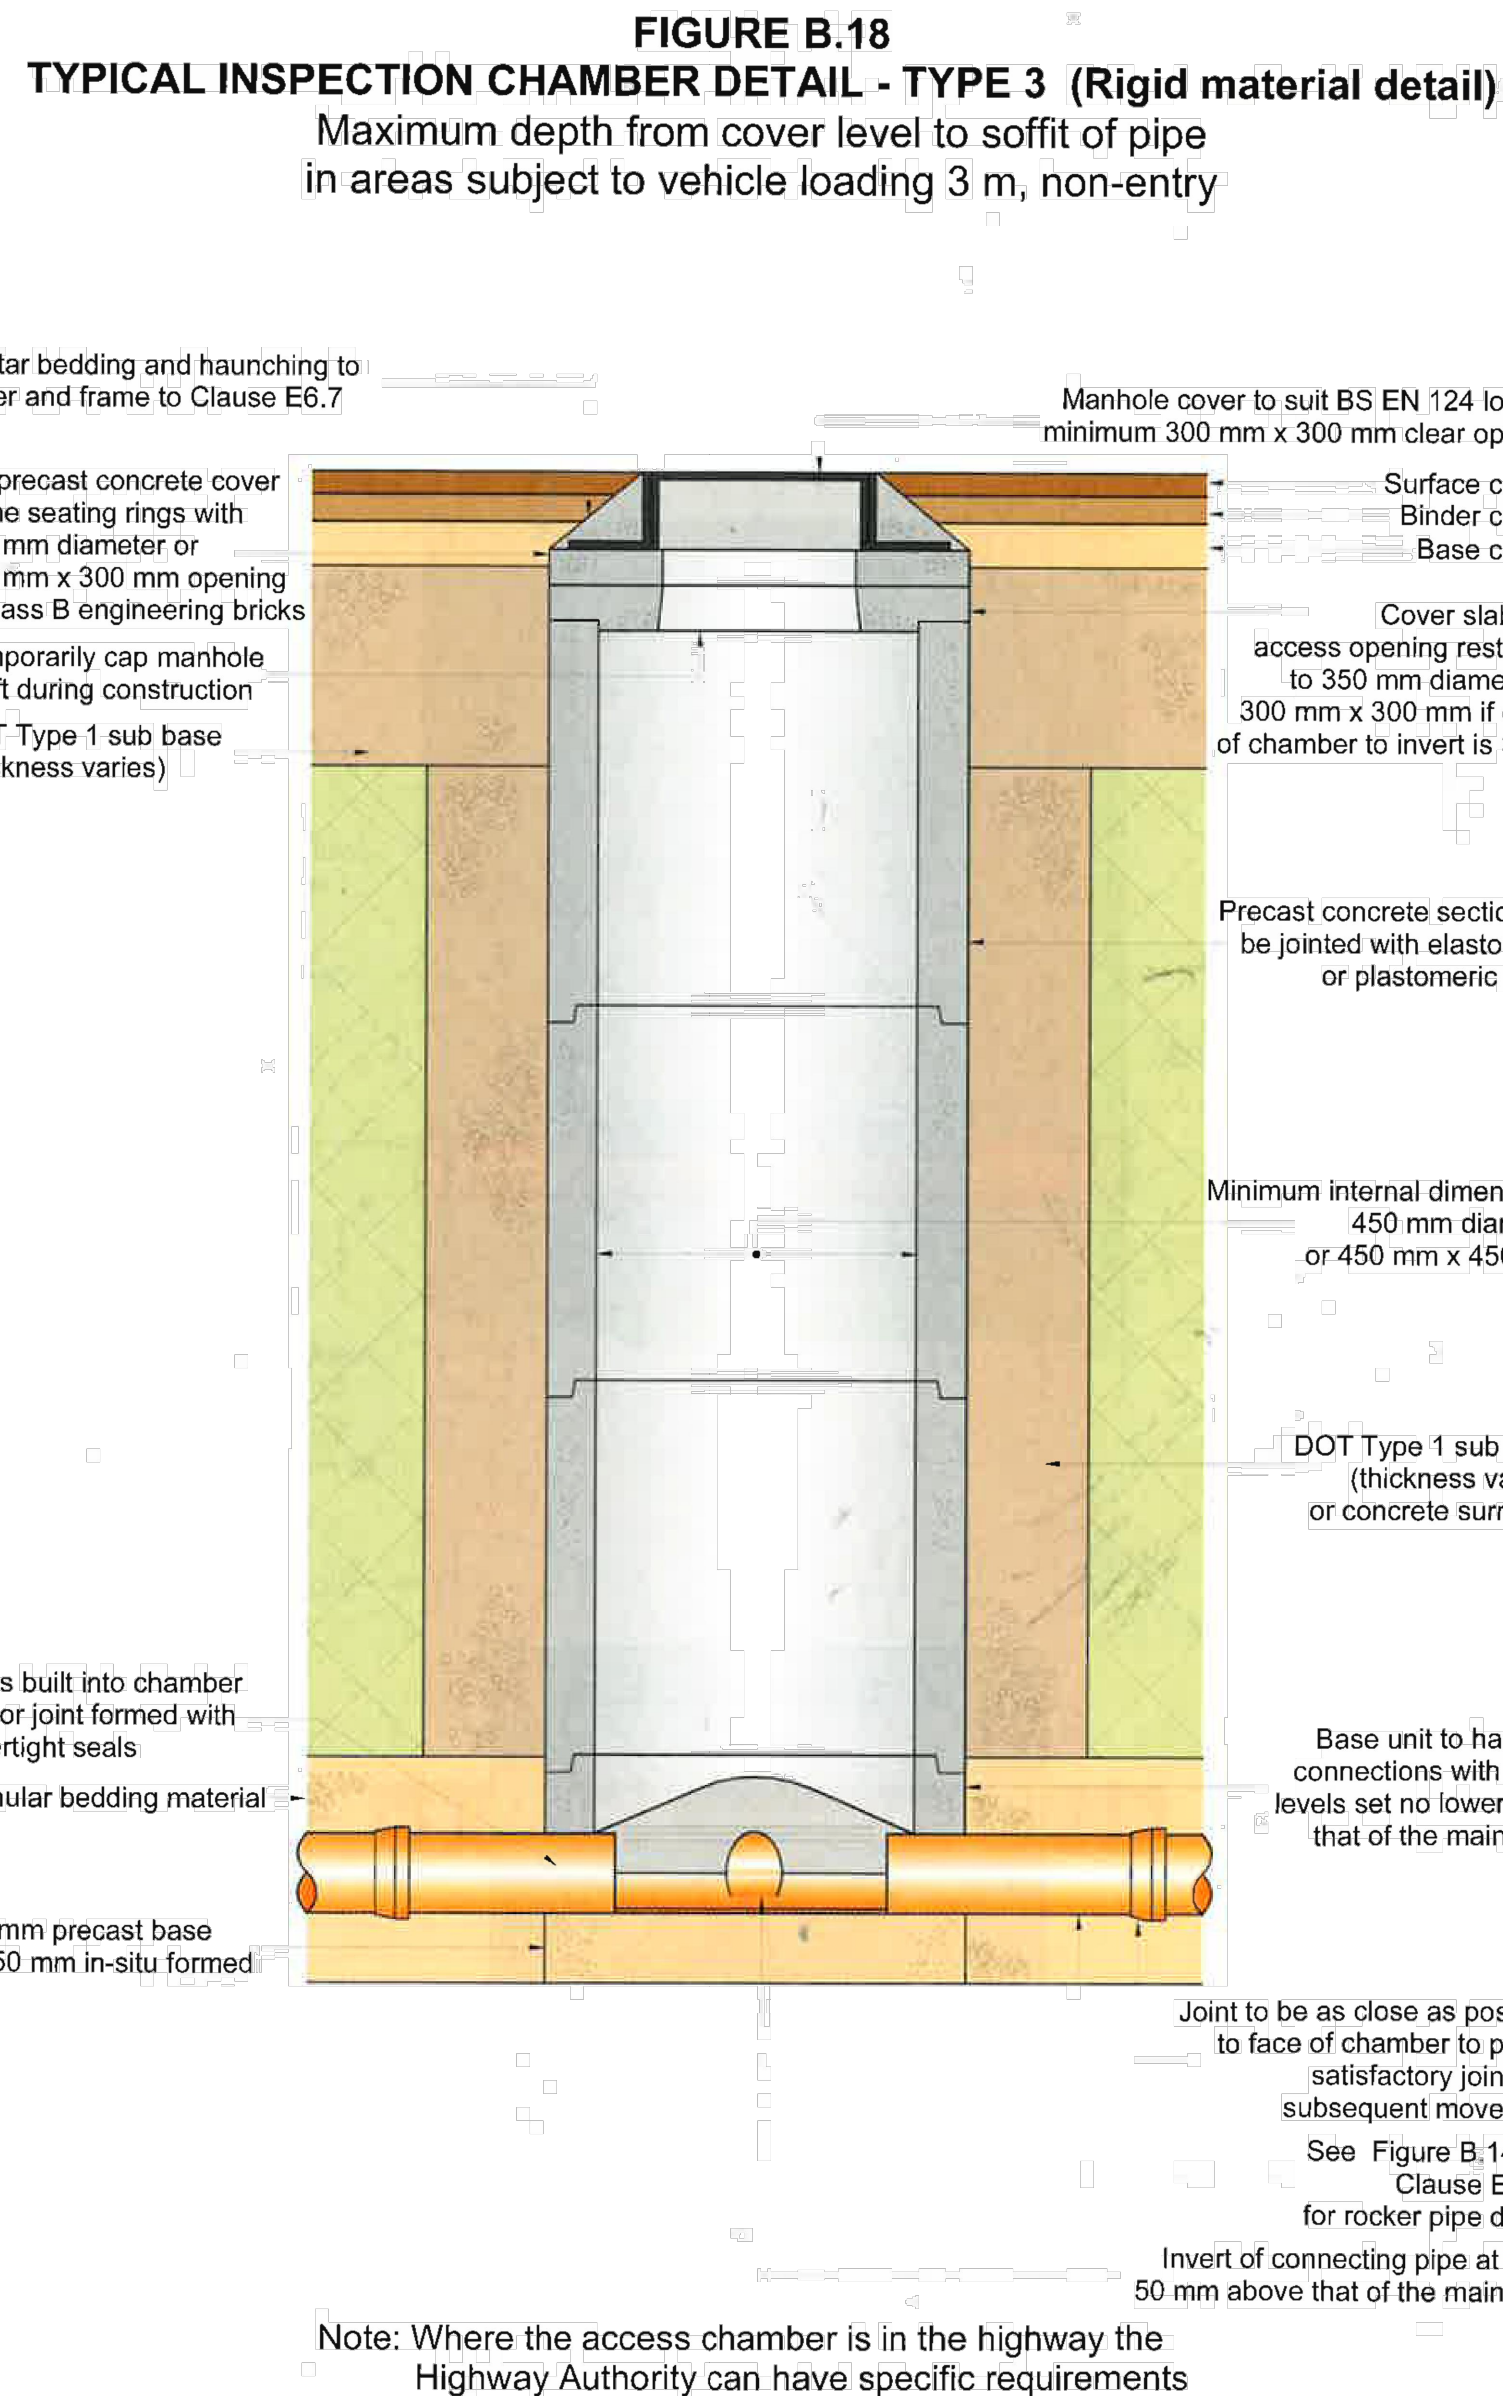
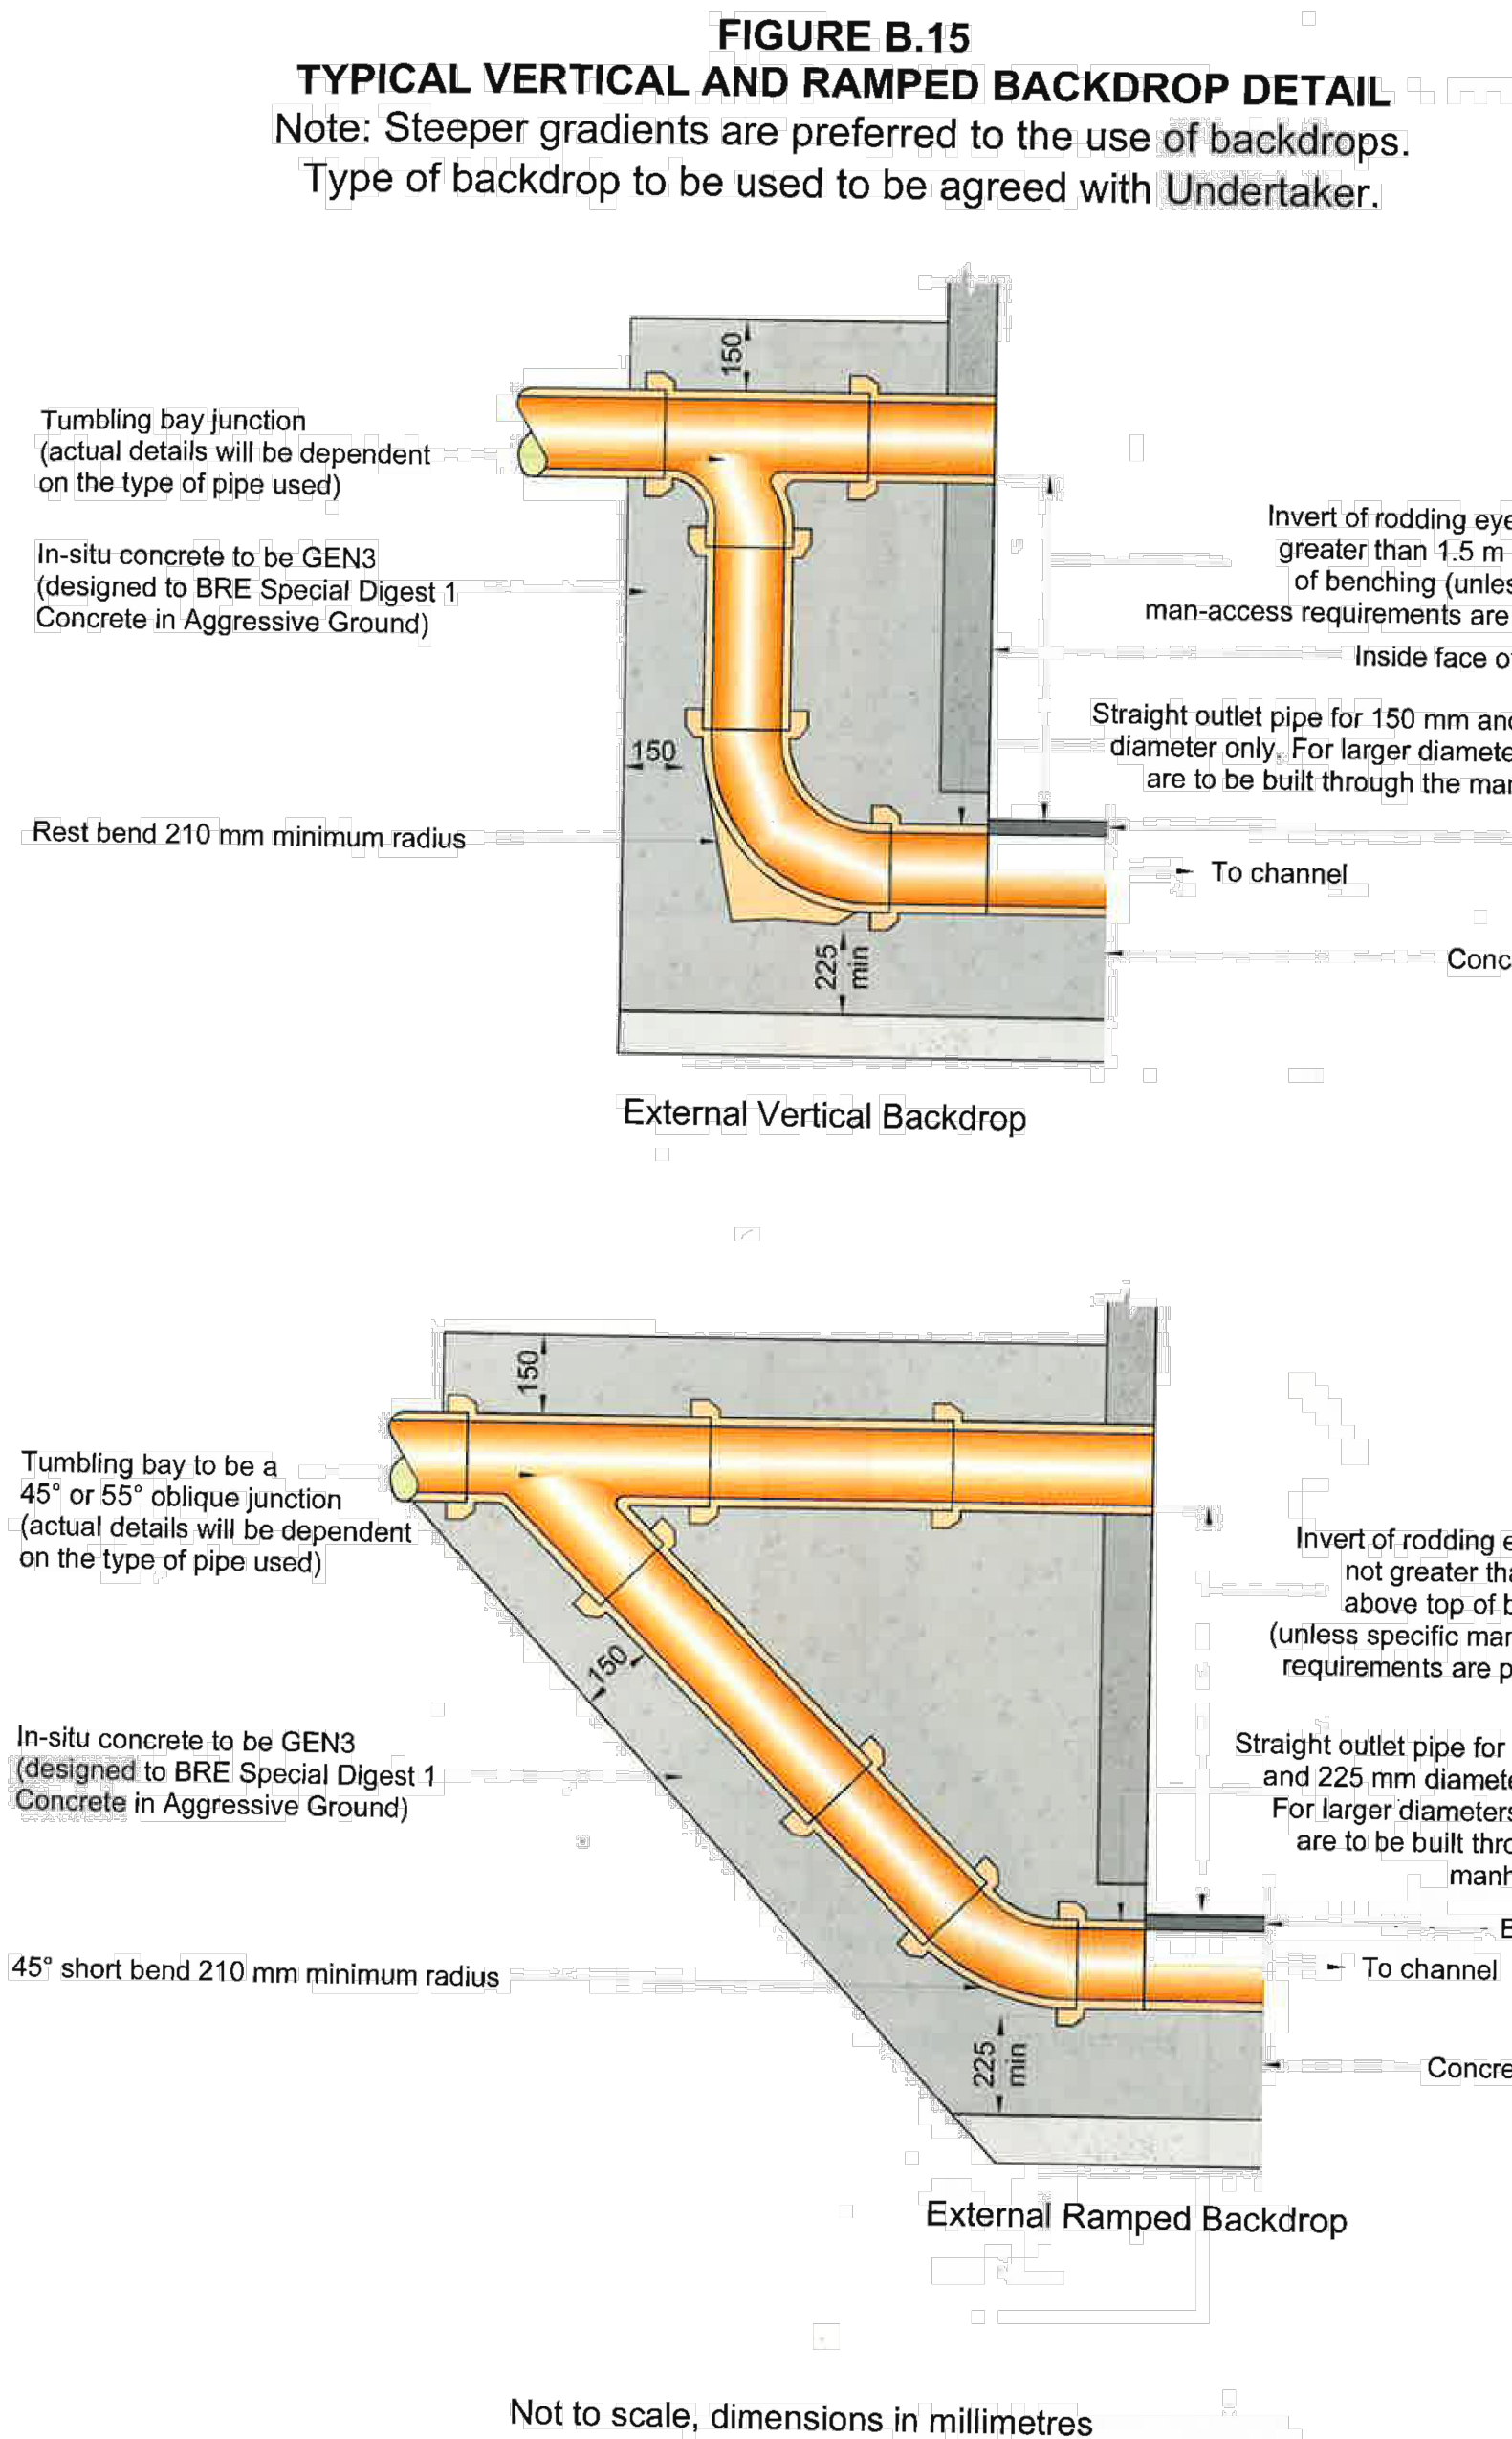
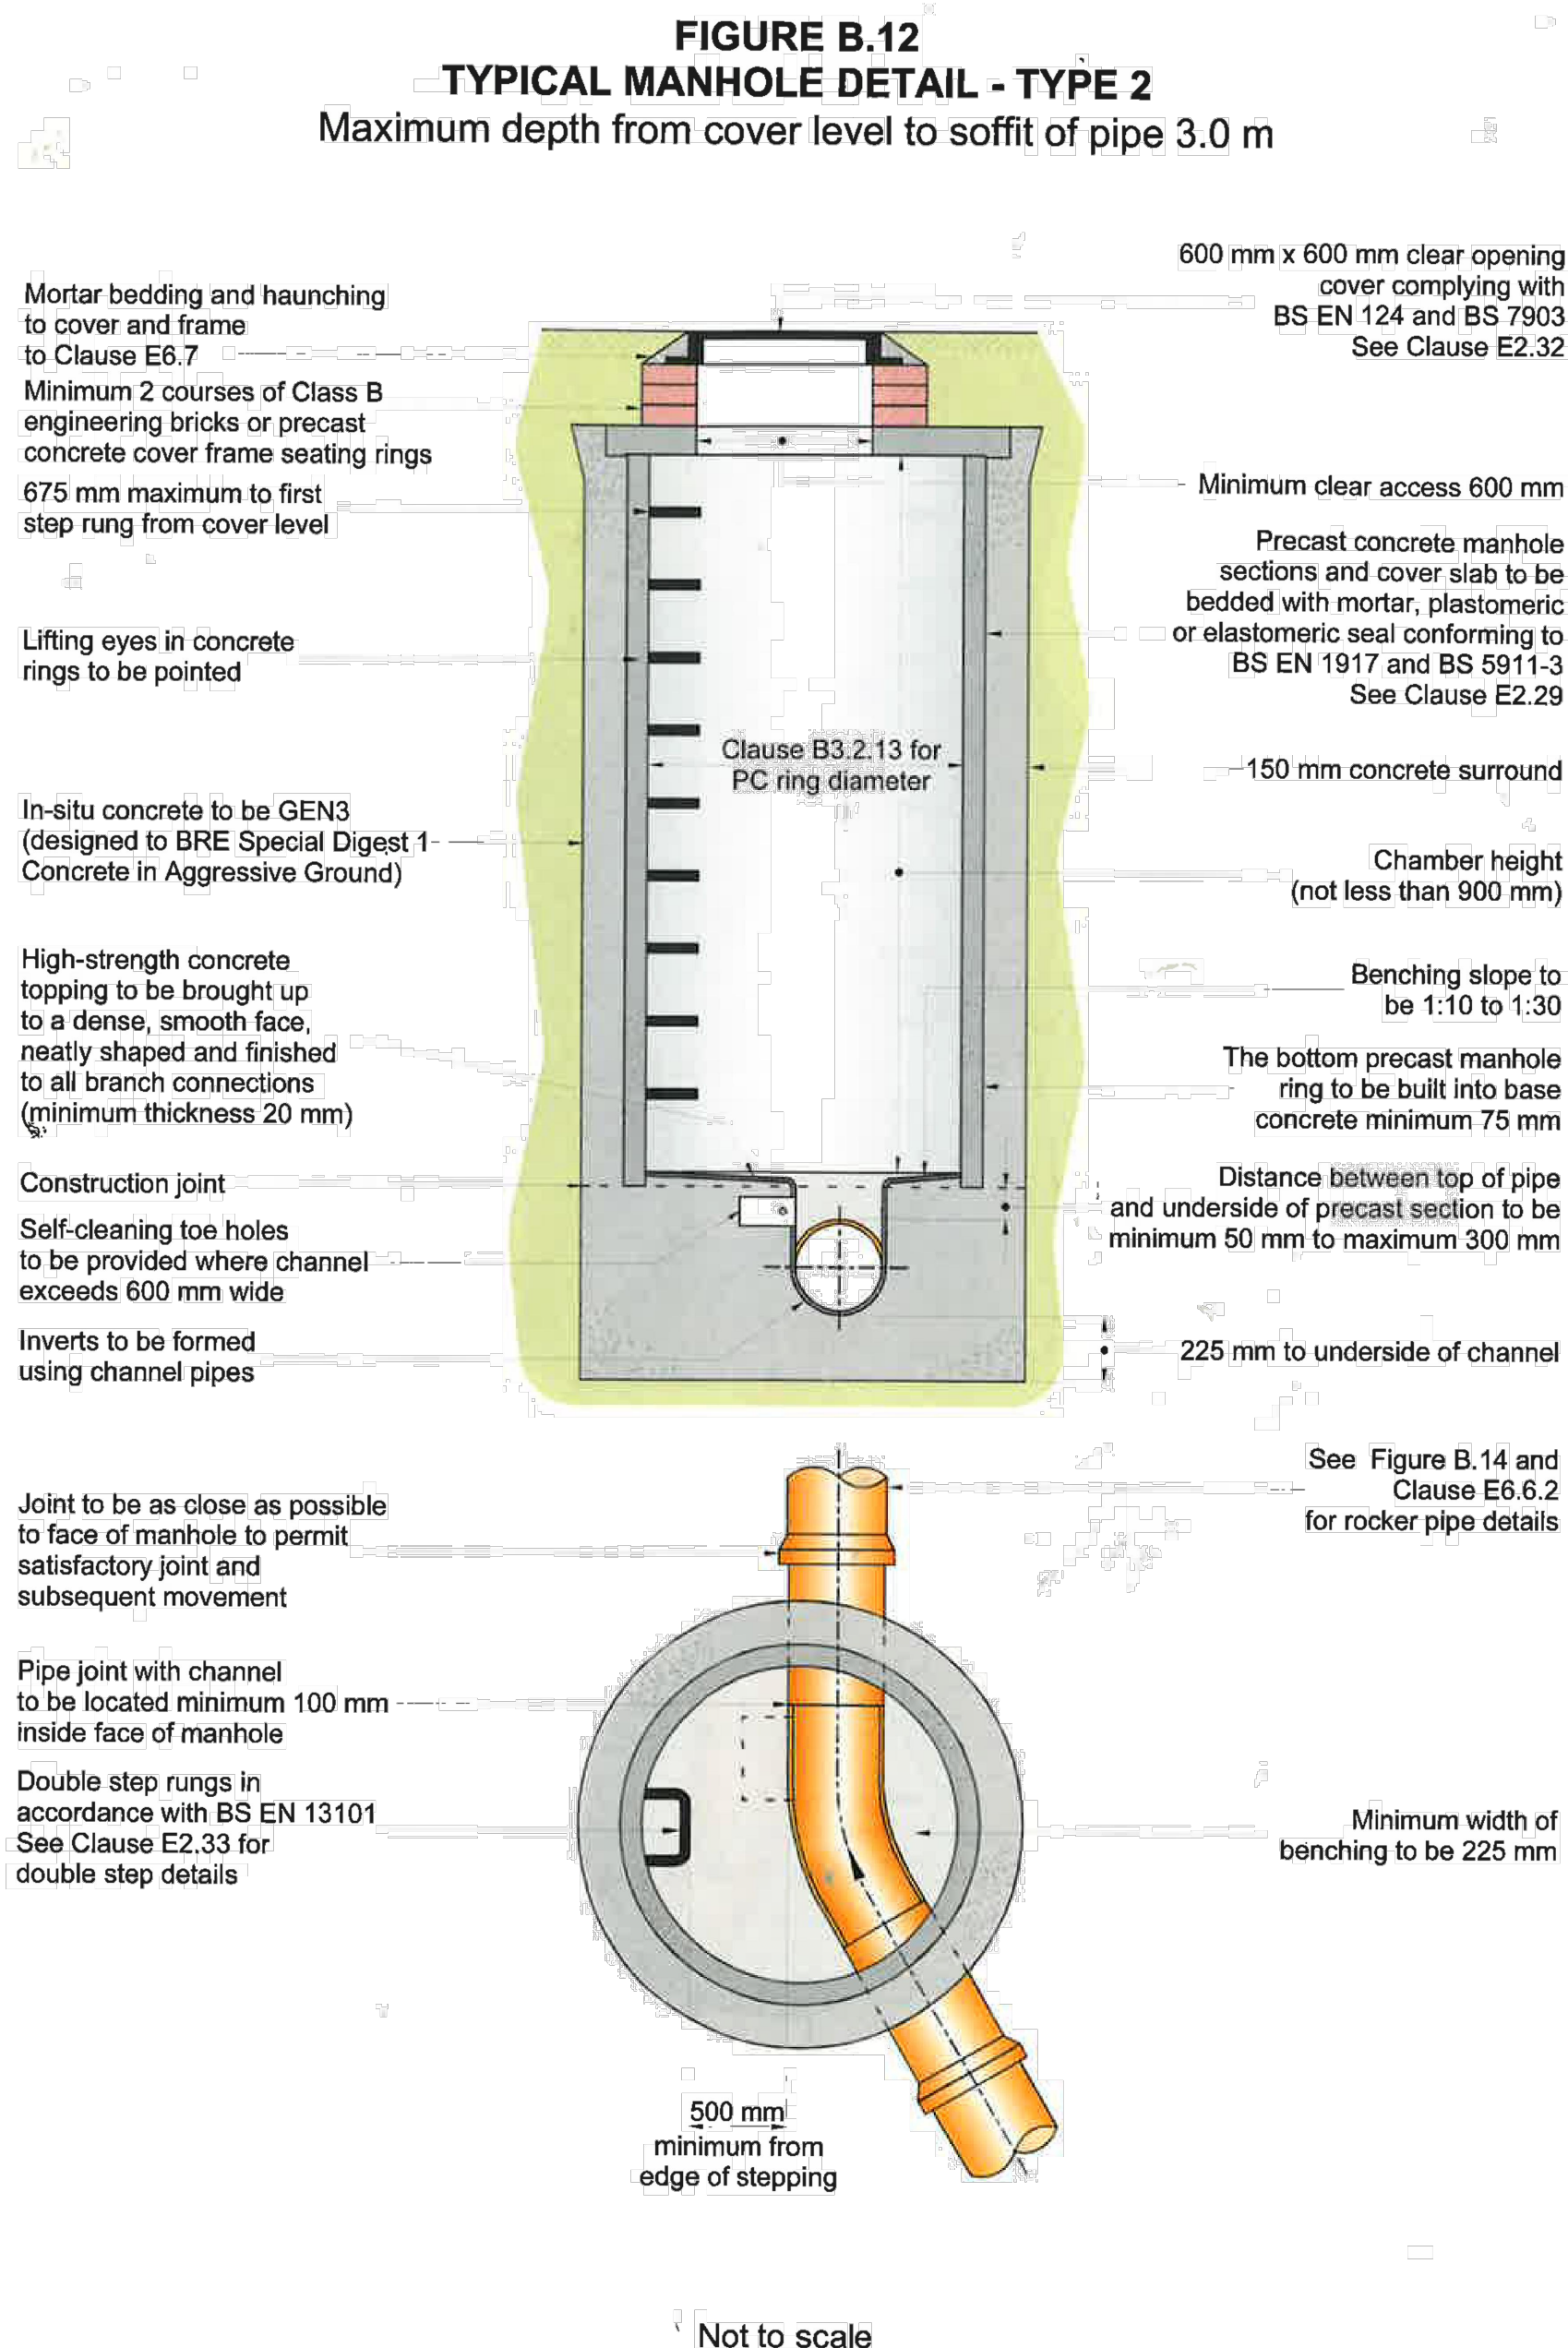
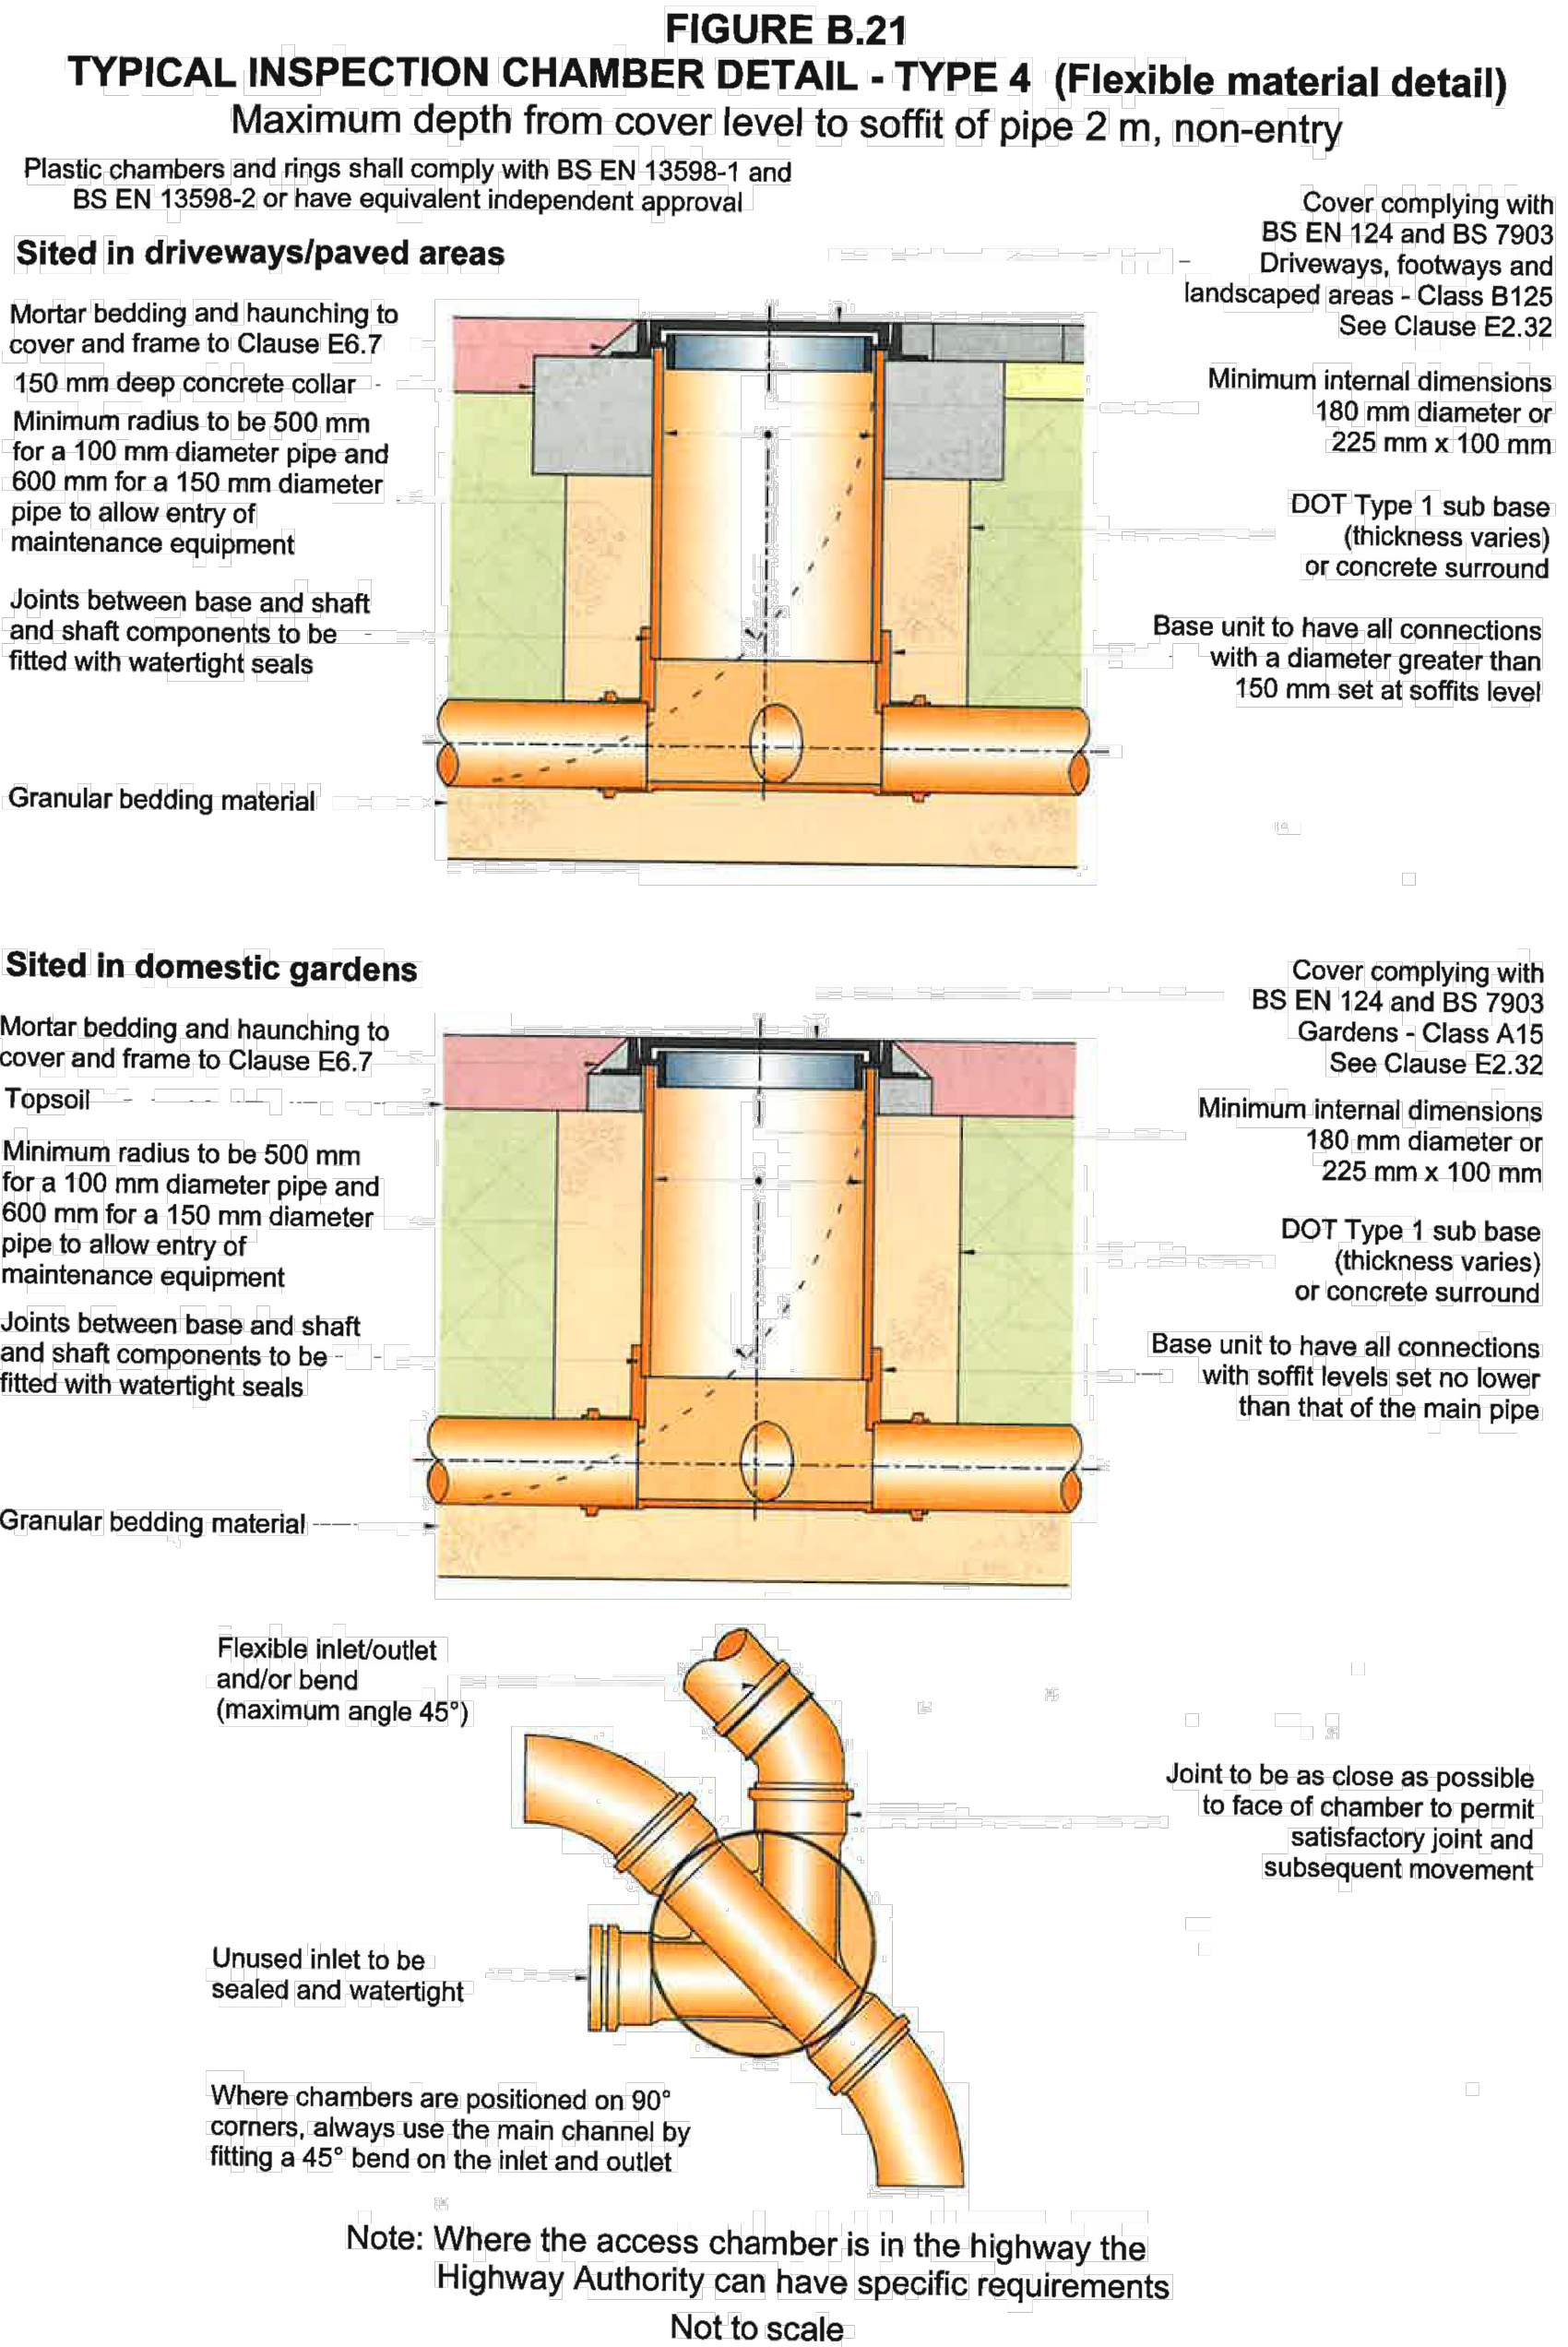


Adoptable materials and workmanship conform to part E of 'Sewers for Adoption' 7th Edition.

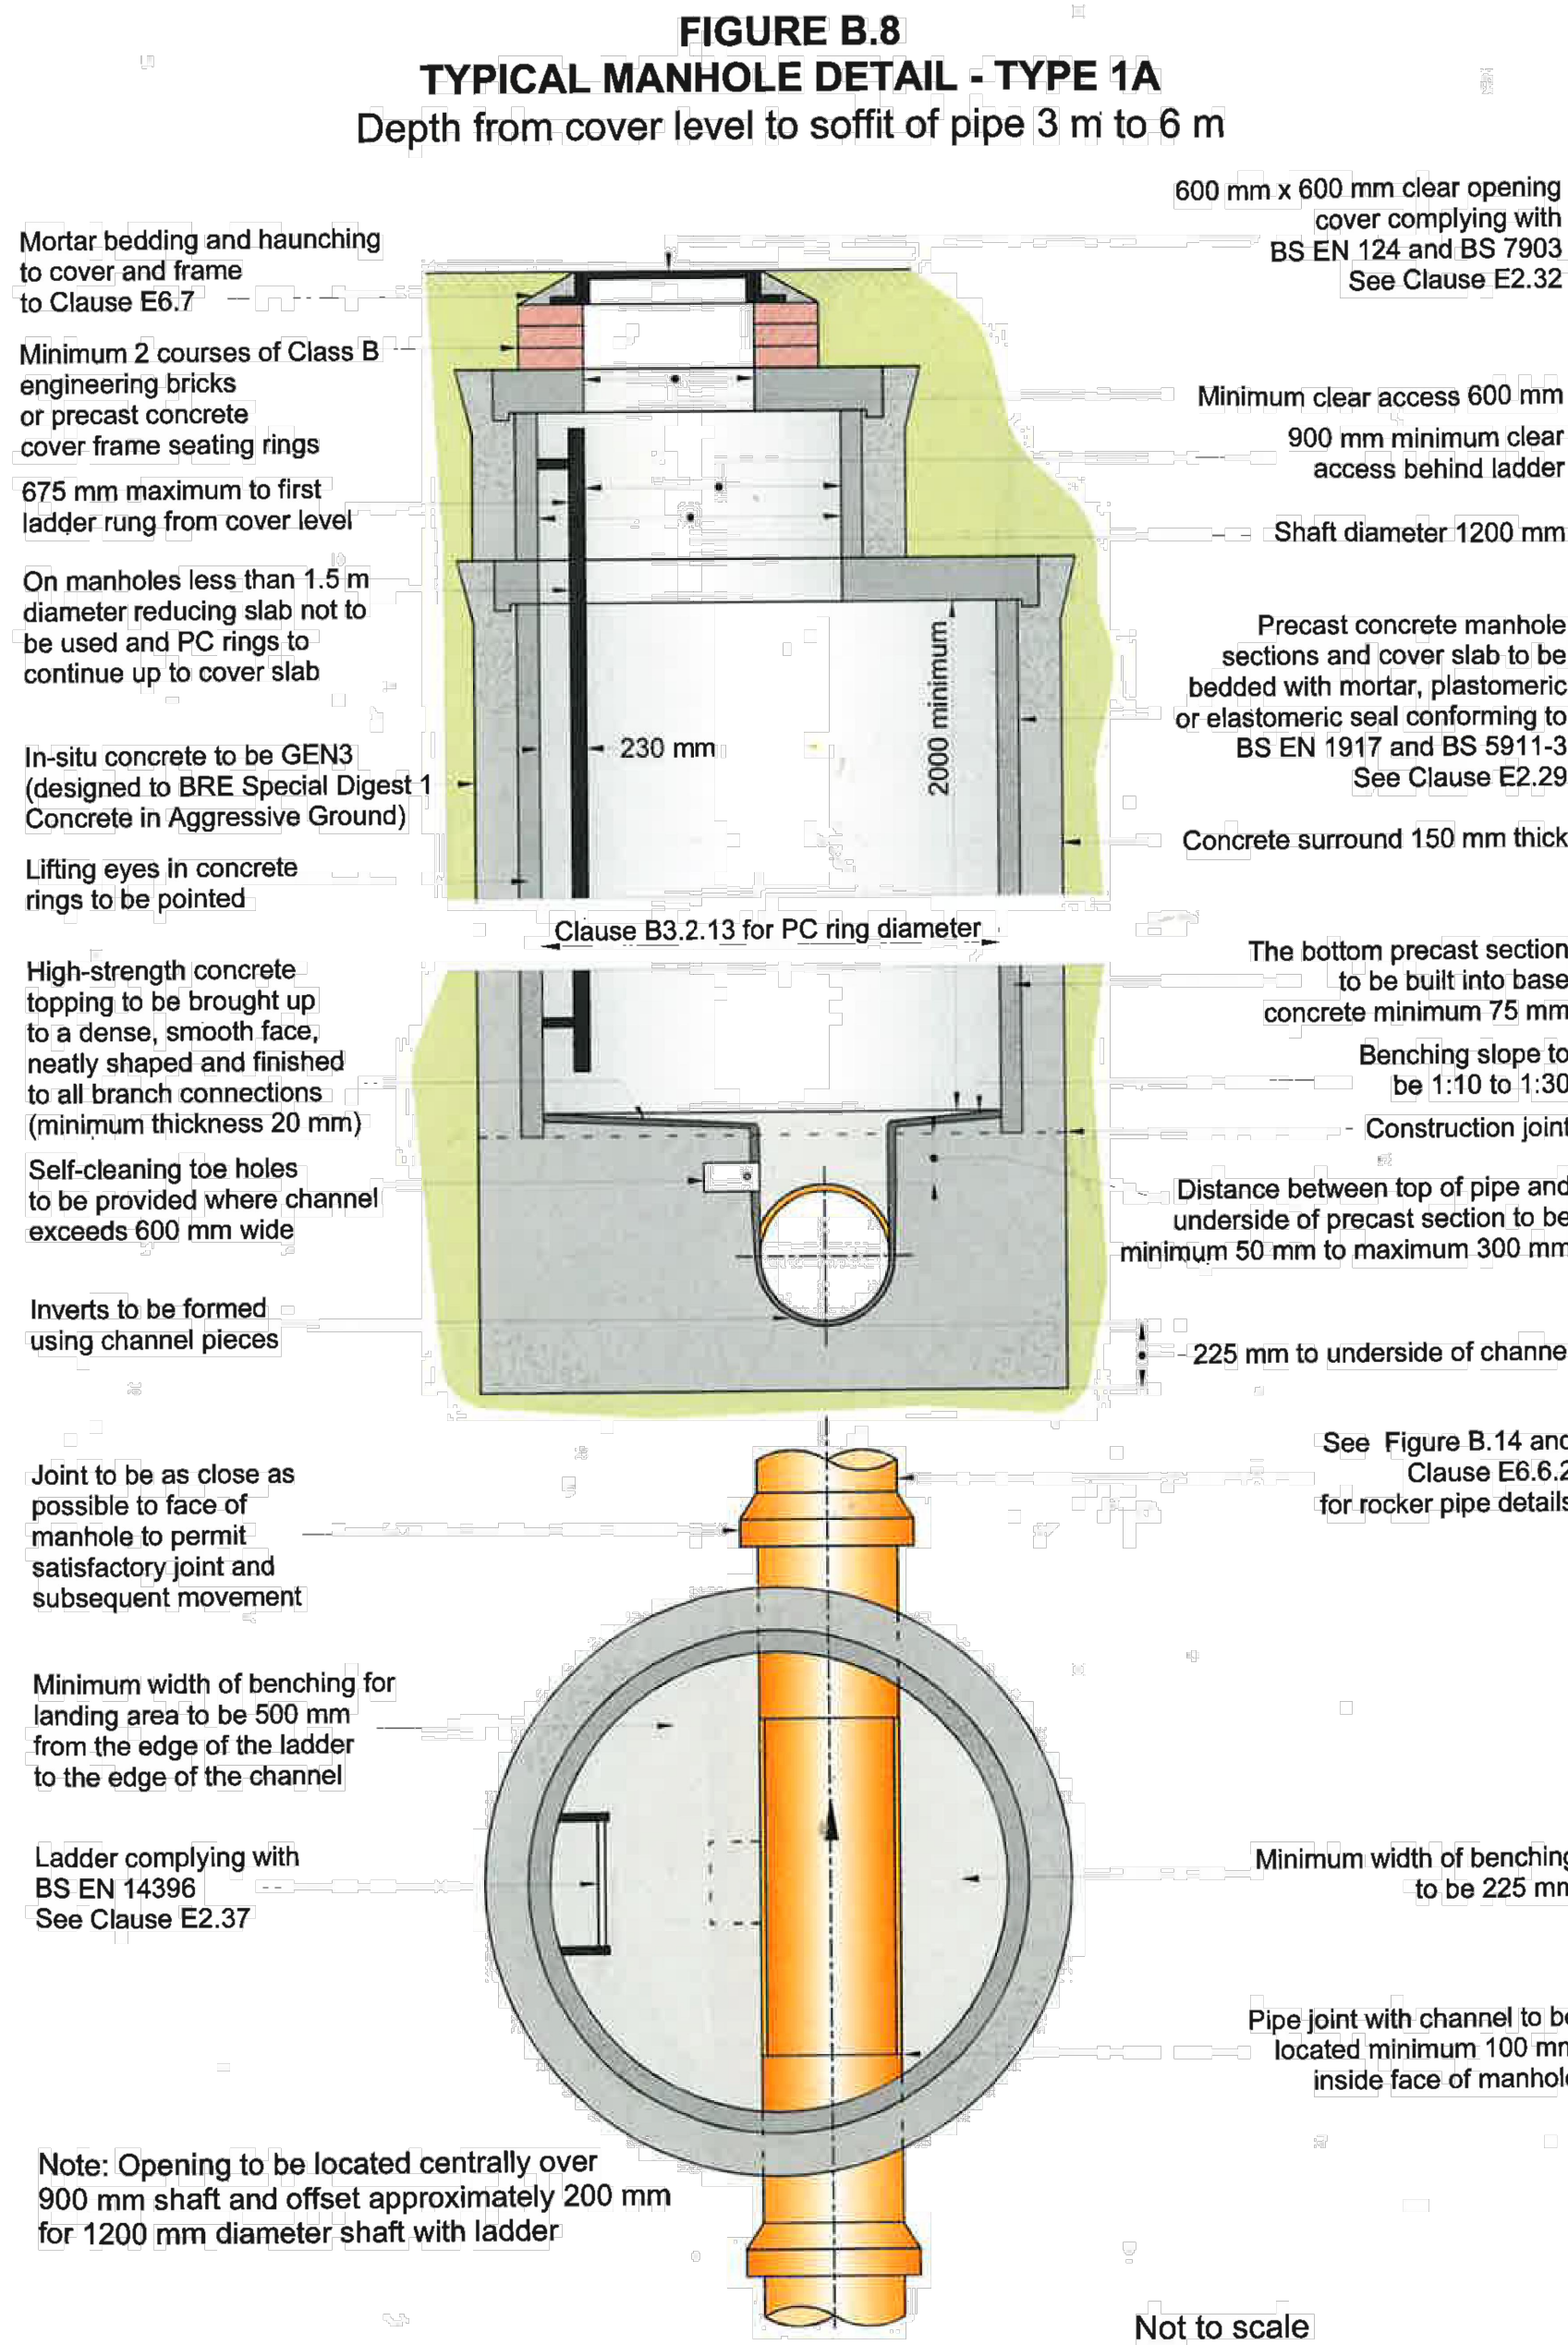

P3	03.03.20	Type 3 detail added	LGS	GPY	
P2	27.01.20	Type 4 detail and Backdrop detail added, note added	LGS	GPY	
P1	09.12.19	First issue	LGS	GPY	
Rev.	Date	Amendment	Drawn	Chk'd	App'd
RSK LAND & DEVELOPMENT ENGINEERING LTD Spring Lodge 172 Chester Road Helsby Cheshire, W46 5AR United Kingdom Tel: +44 (0) 1929 728006 Fax: +44 (0) 1929 728003 Email: info@rsk.co.uk Web: www.rsk.co.uk					
Client  MACBRYDE HOMES					
Project Title Wrexham Road Holt					
Status DETAILED DESIGN					
Drawing Title Drainage Construction Details Sheet 1 of 4					
Drawn	Date	Checked	Date	Approved	Date
LGS	NOV 19	GPY	NOV 19		
Scale	Orig Size			Dimensions	
NTS	A0			m	
Project No. 881986			Drawing File		
Drawing No. 40-16-01					Rev. P3