
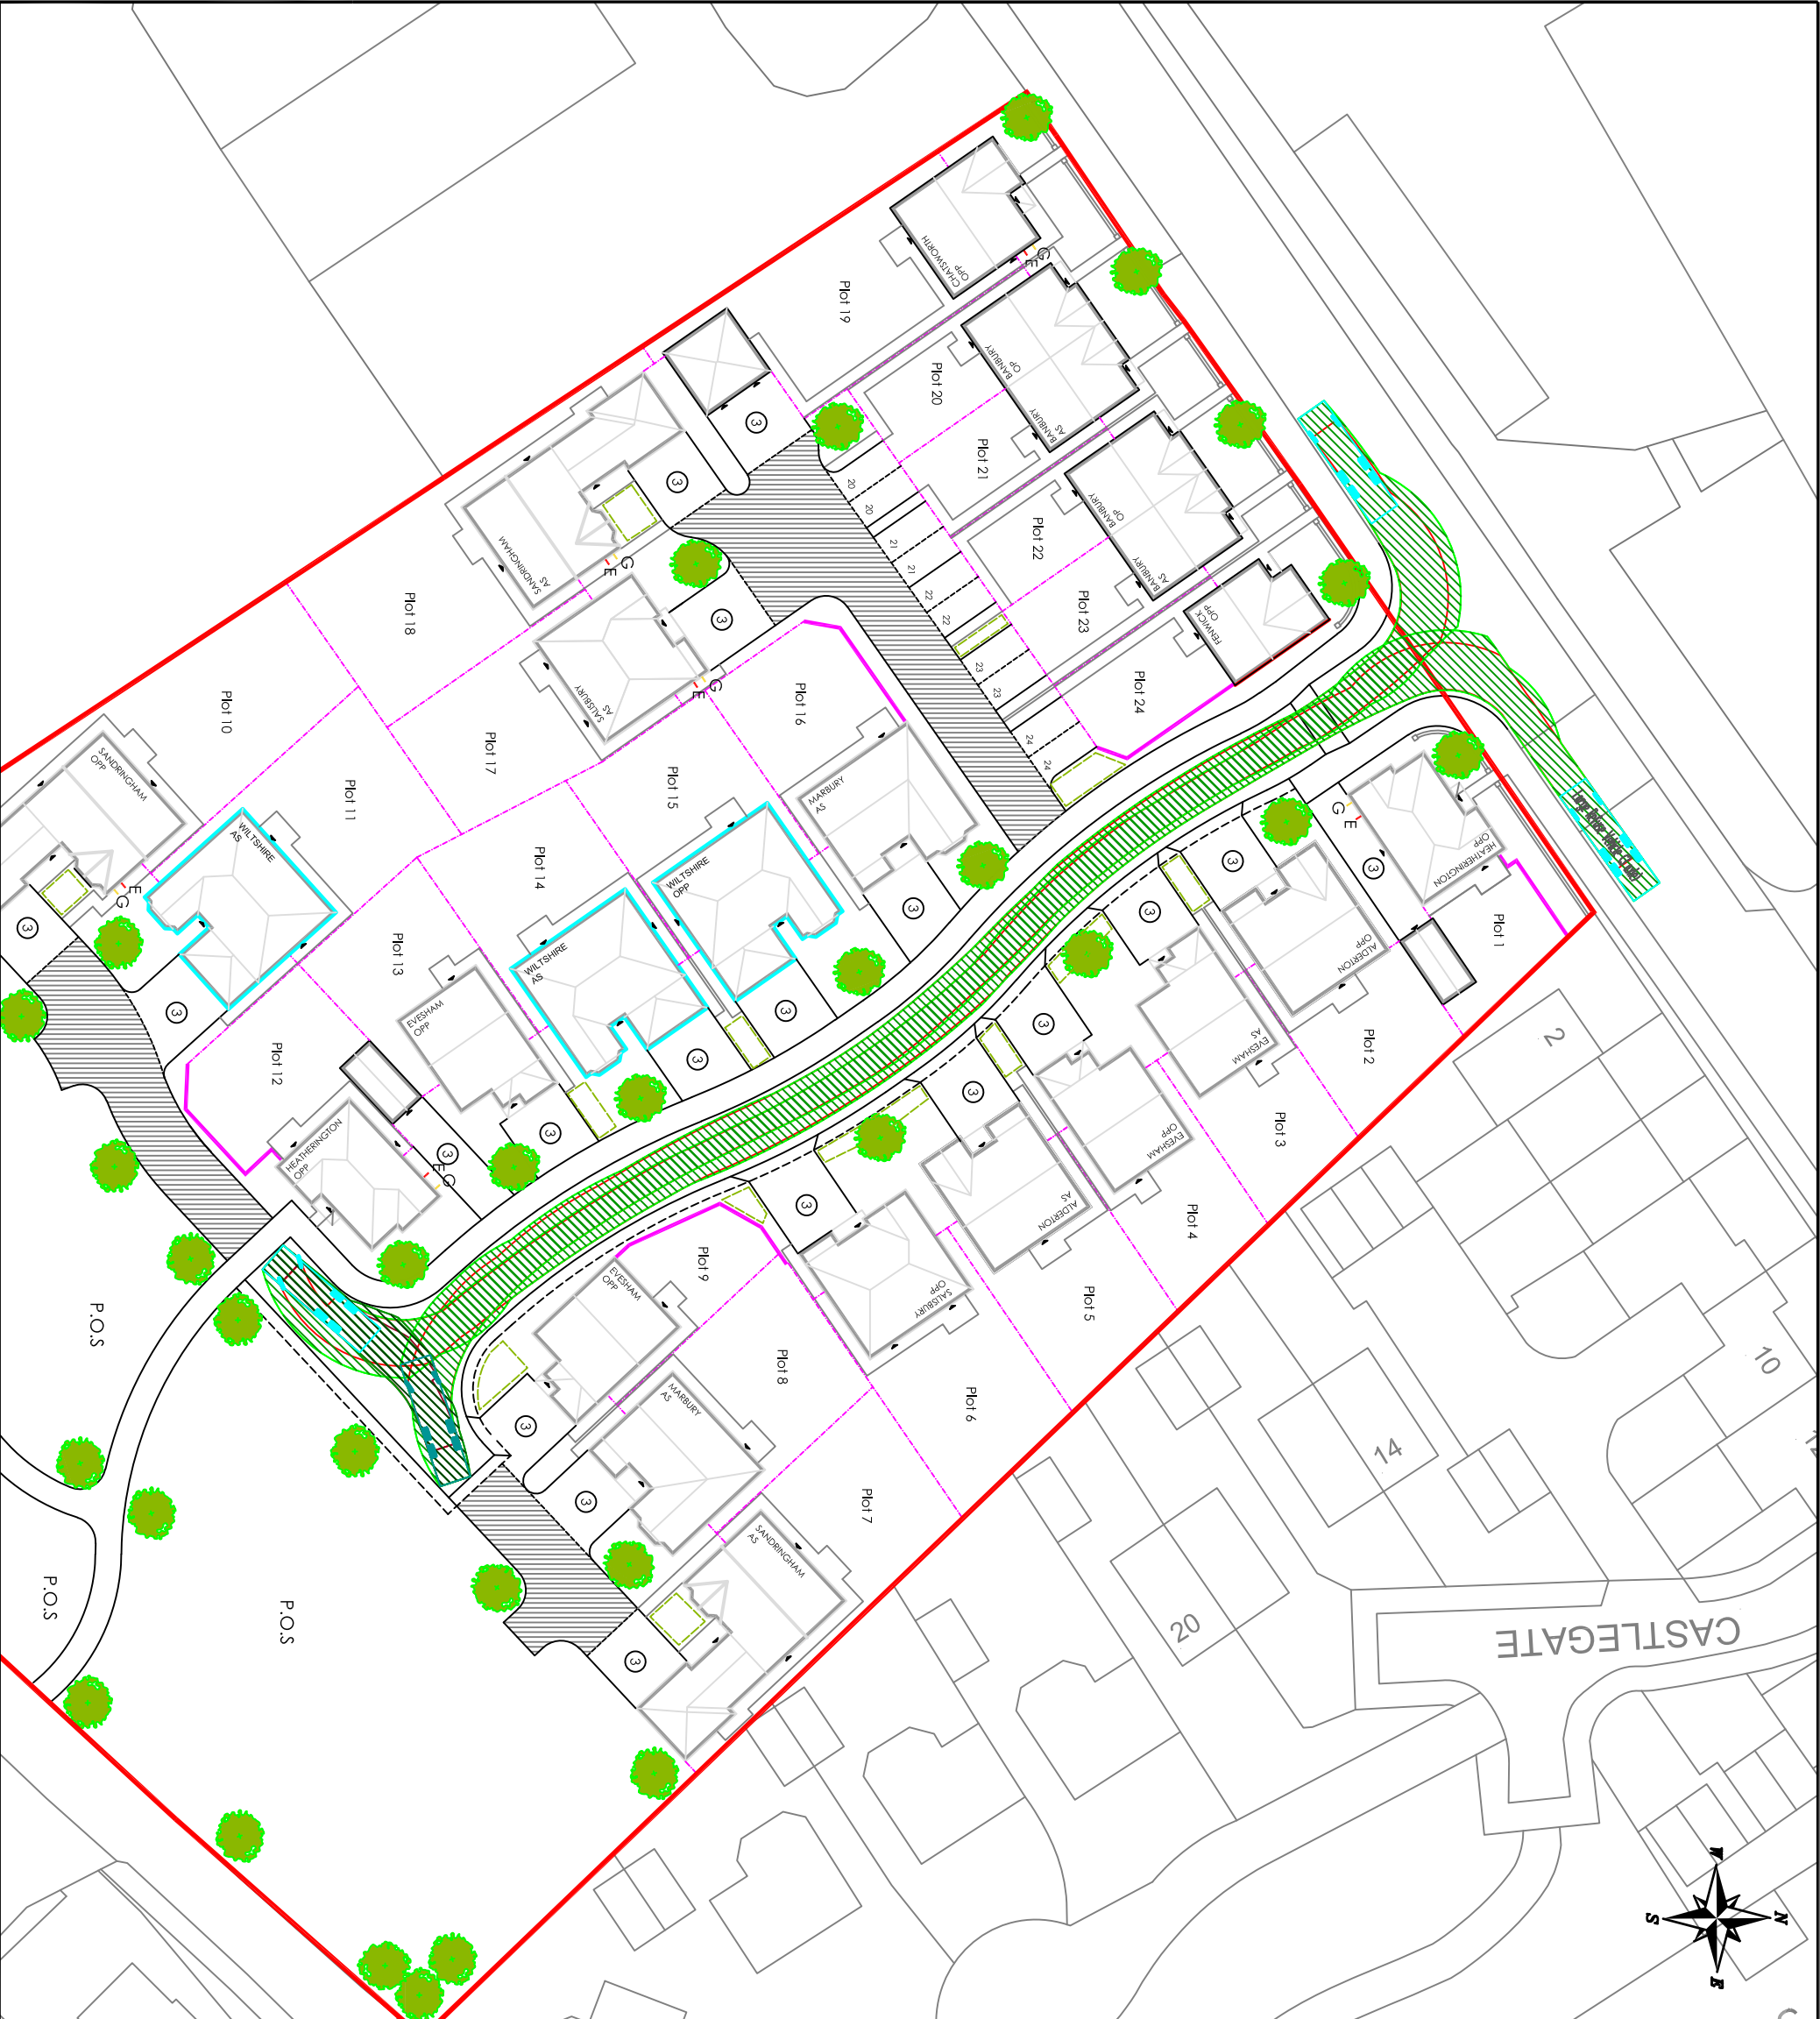


NOTES

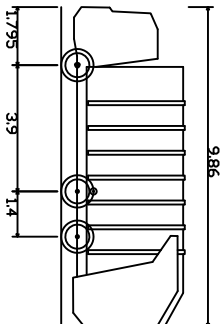

Large Refuse Vehicle (3 axle)

Overall Length	9.860m
Overall Width	3.914m
Overall Body Height	0.361m
Min Body Ground Clearance	2.450m
Track Width	4.005m
Lock to lock time	9.500m
Kerb to Kerb Turning Radius	9.500m

9.860m
3.914m
0.361m
2.450m
4.005m
9.500m

Large Refuse Vehicle (3 axle)

REV	DETAILS	DRAWN	CHECKED	DATE

CLIENT:

MACBRYDE HOMES

PROJECT:

WREXHAM ROAD, HOLT

DRAWING TITLE:

SWEPT PATH ANALYSIS

SCALES:

1:500 @ A3

DRAWN:

DG

CHECKED:

GM

DATE:

OCT 19

Croft Transport Planning & Design

340 Deansgate

Manchester

M3 4LY

Email: info@crofts.co.uk

Tel: 0161 837 7380

Web: www.crofts.co.uk

DRAWING NUMBER:

2857-SP01

REVISION:

-



CROFT