



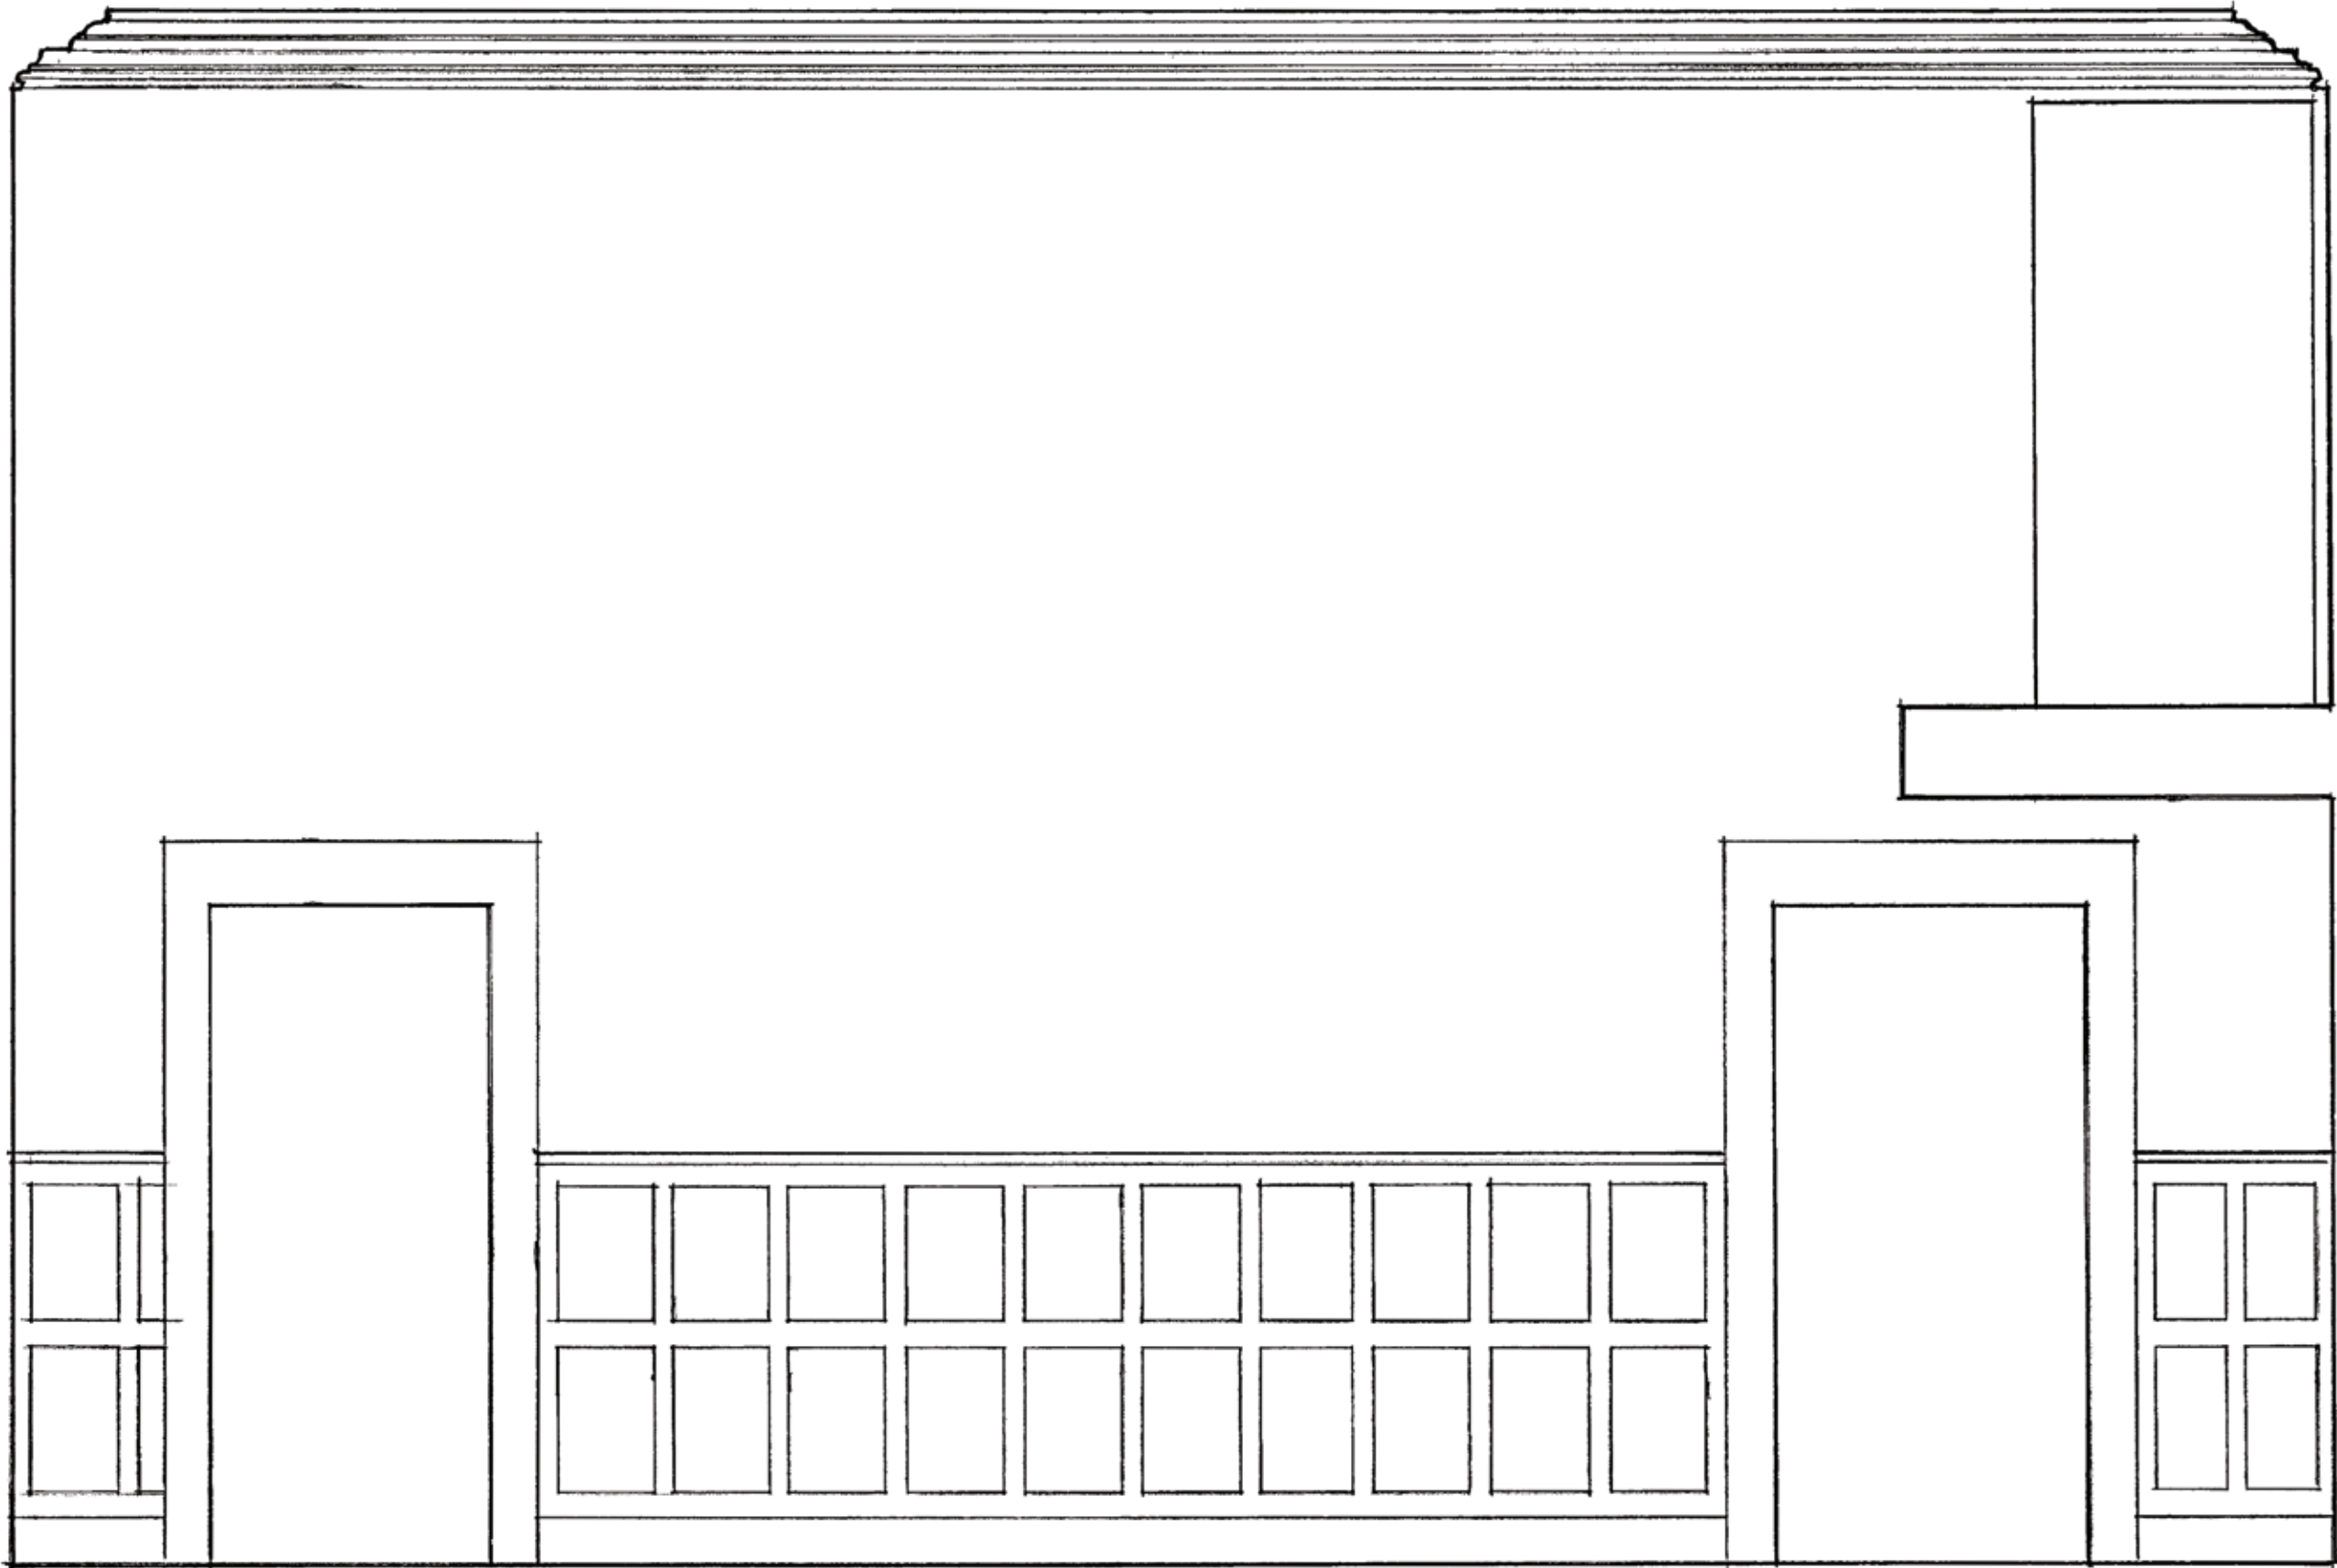

Existing RG10 North-Facing Section

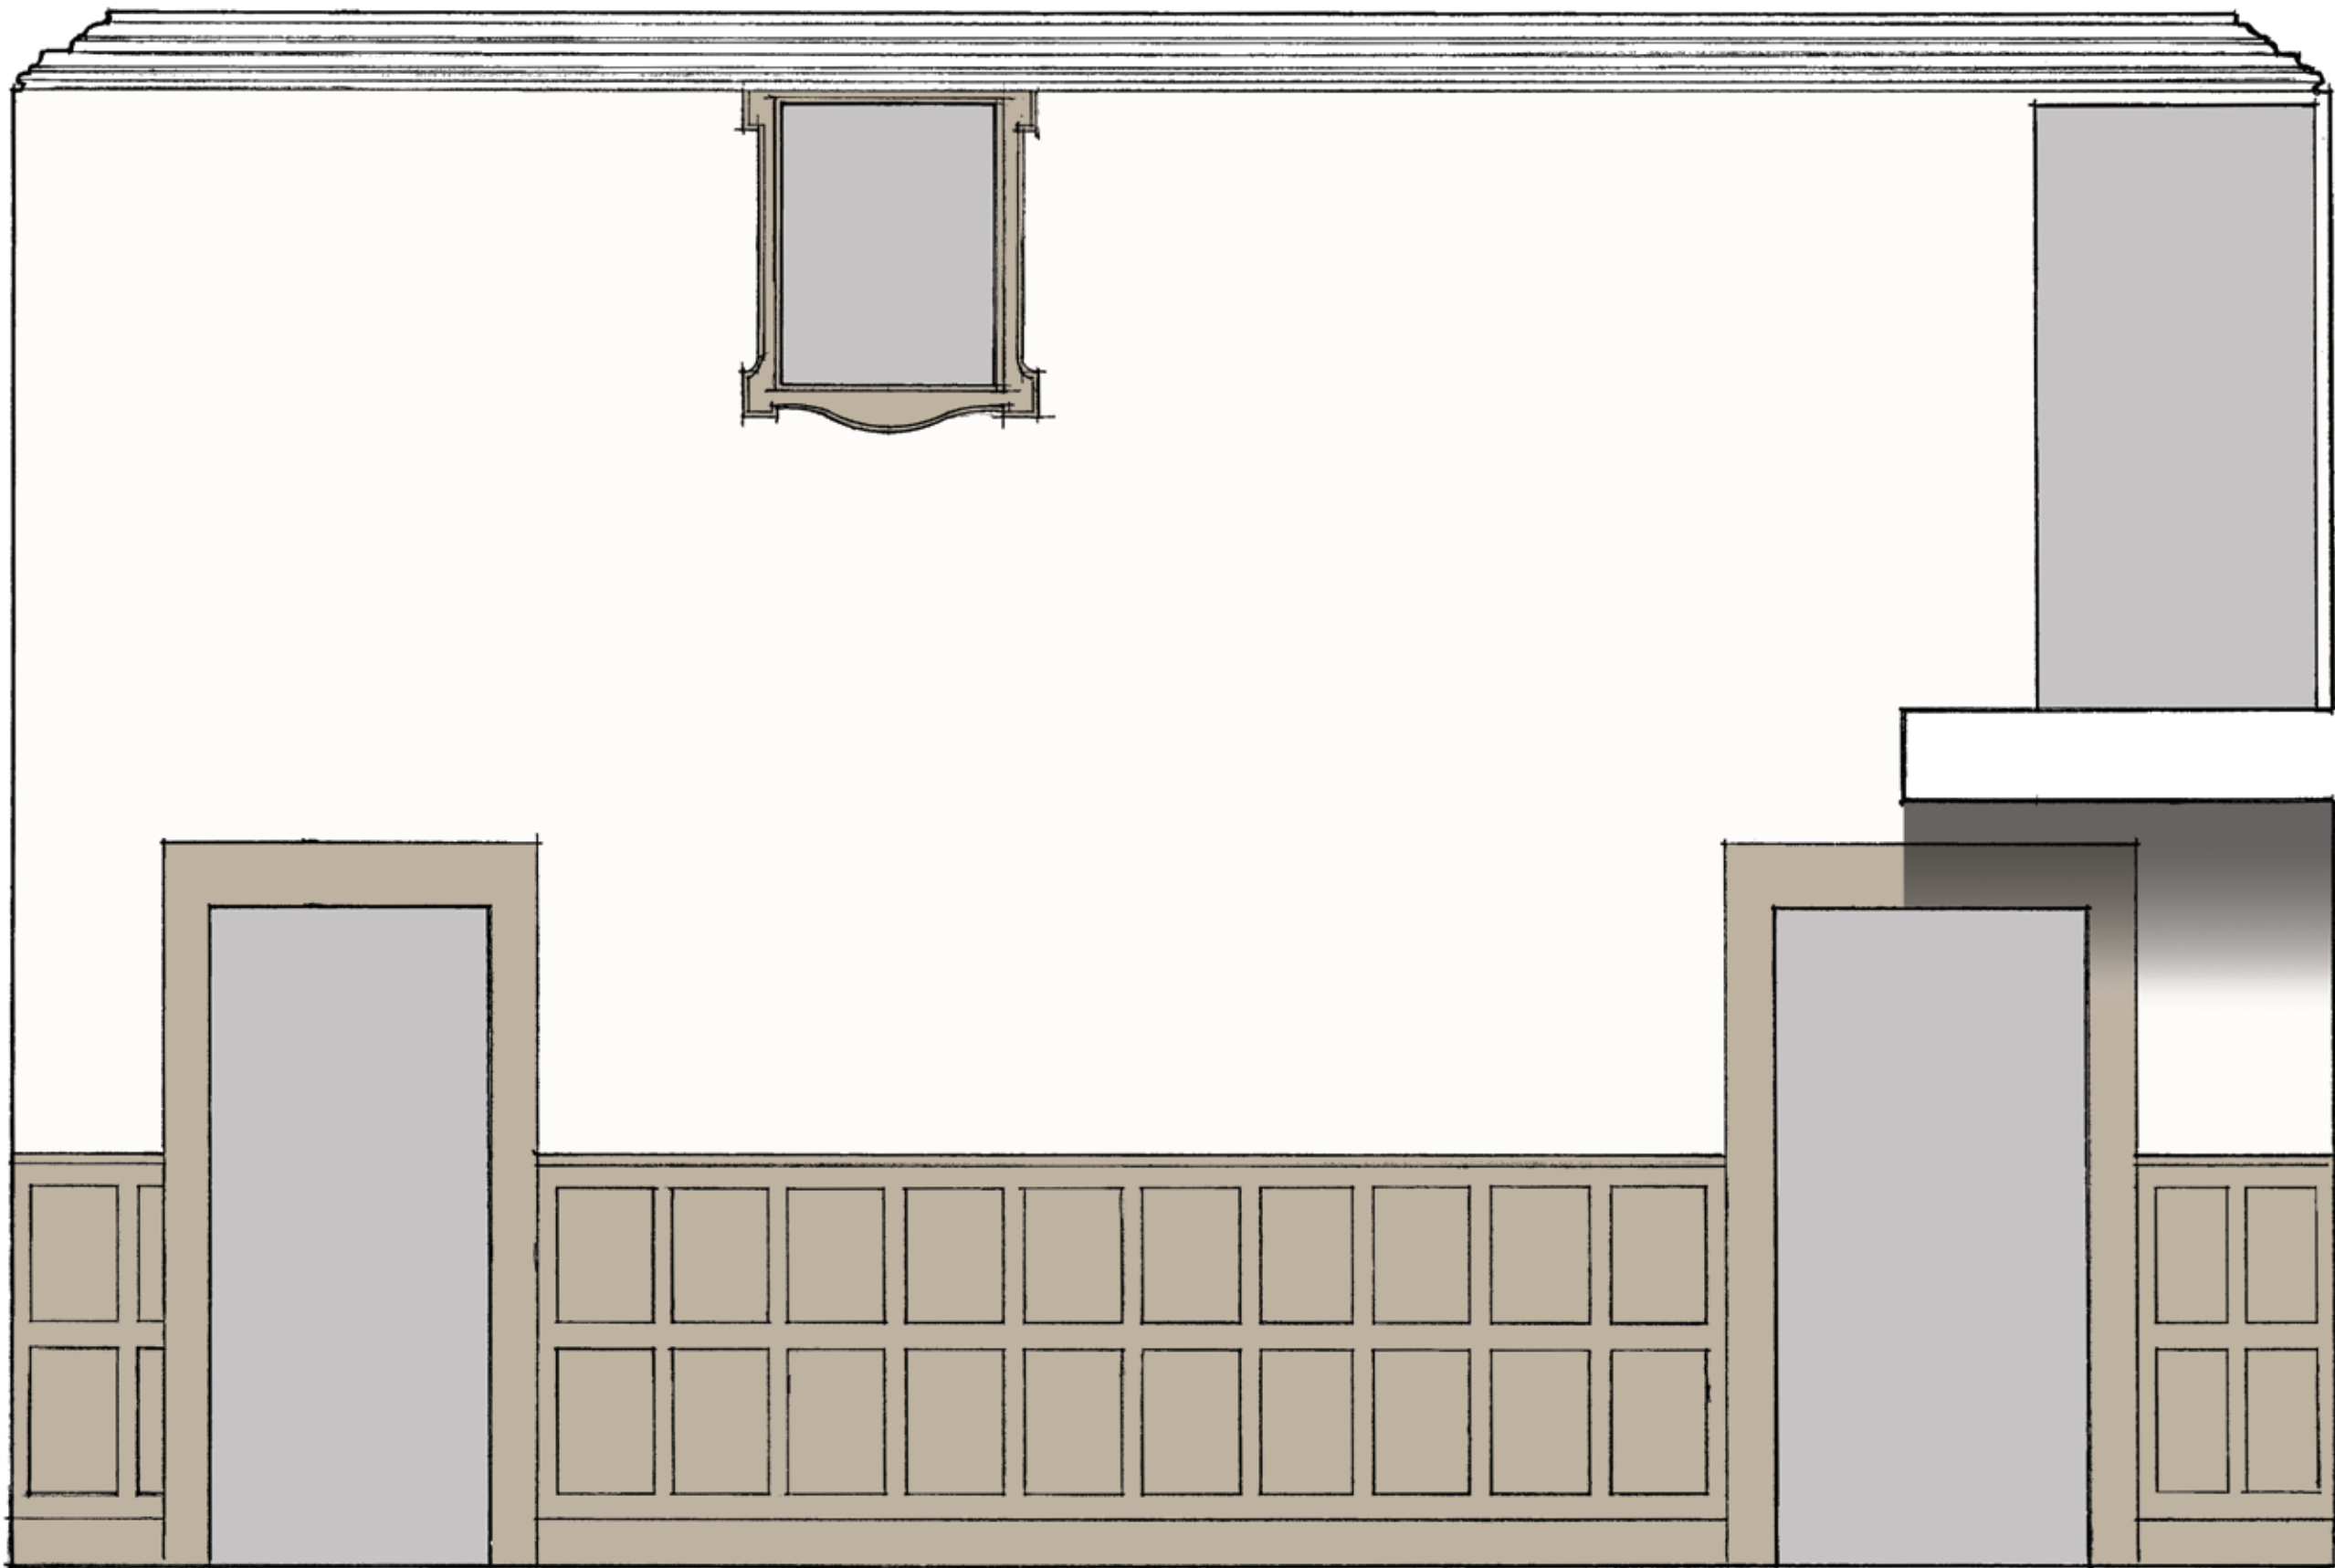

Proposed RG10 North-Facing Section

NOTES
Drawing for planning only
All measurements to be checked on site

Revision	Description	Date
----------	-------------	------

project
KNOLTON HALL

project no.
1046

client
MR AND MRS CHANTLER

drawing
EXISTING AND PROPOSED RG10
NORTH-FACING SECTIONS

drawing no.	revision
-------------	----------

58 -

status
CONSTRUCTION

scale	date
1:20@A1	27.11.19

drawn by
GM/AB



MOSS. CO.
LLP.

BROOKGATE HALL - PLEALEY - SHREWSBURY - SY5 0UY
Tel: 01743 588230
E-mail: info@mosscompany.co.uk