


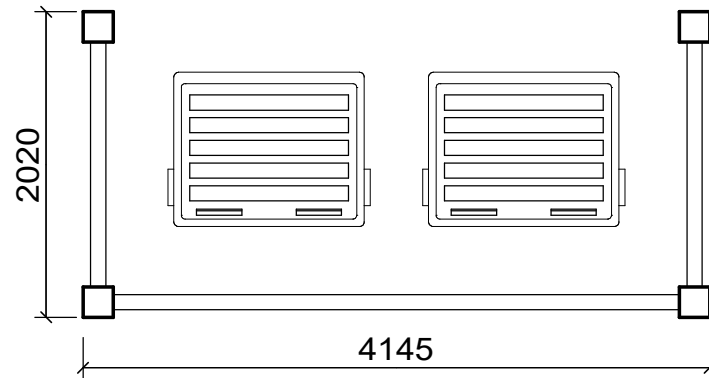
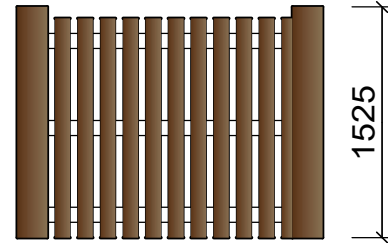
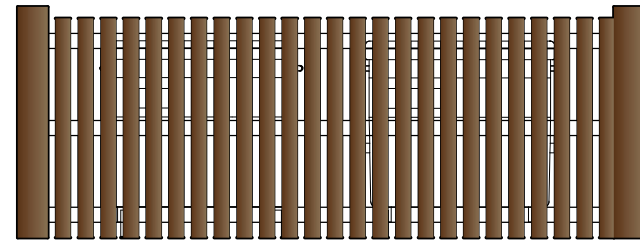


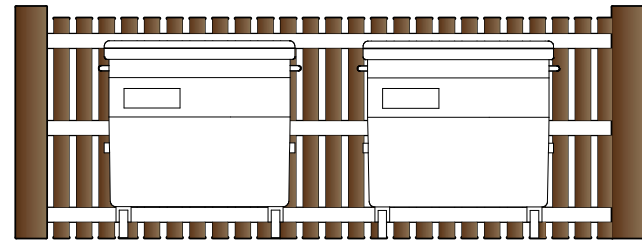

Waste Bin Storage
with slatted timber fencing
and Timber corner support posts

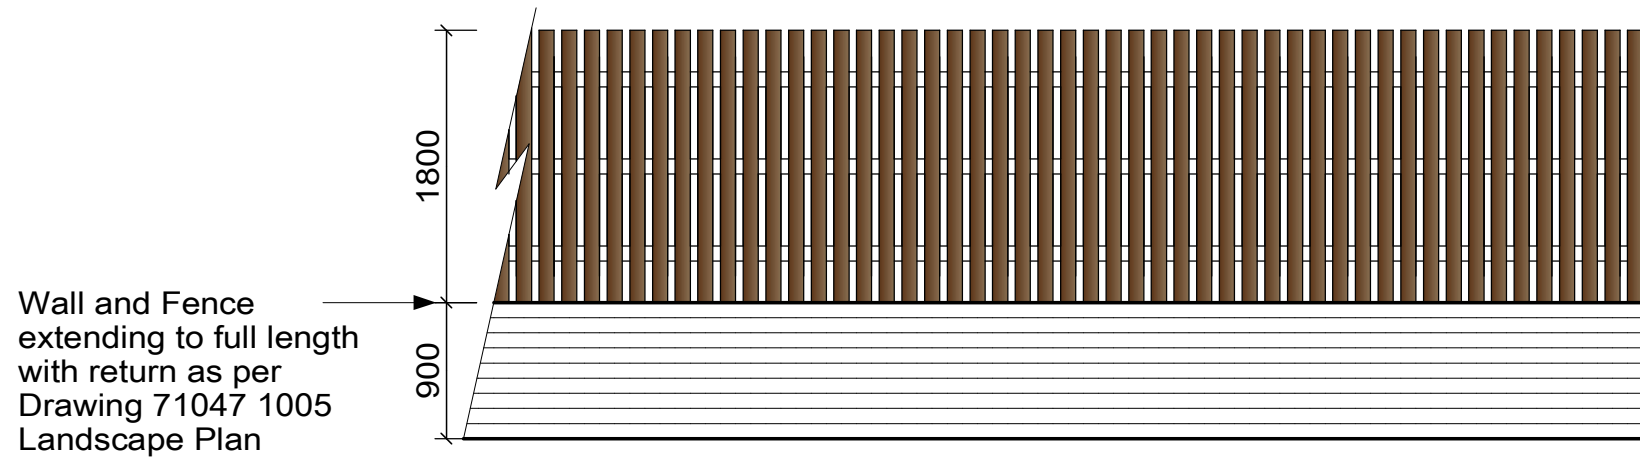

- ← 1800mm (h) Slatted Timber Fence
- ← Ground level at Footpath
- ← 900mm Brick Retaining Wall
- ← Ground Level on Gypsy / Traveller Site

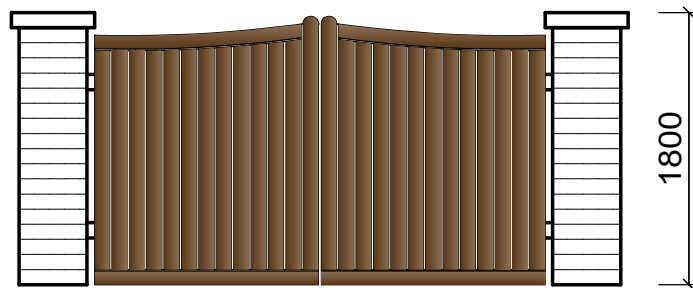

Main Entrance Gates
Close Boarded Timber Gates
with Brick Piers

NOTES:
All dimensions must be checked on site and
not scaled from this drawing.

Client

Mr Bill Evans

Job Title

Change of Use to a
Gypsy / Traveller Site
at Bwlchgwyn

Drawing Title

Additional Landscaping

Scale 1:50 A3

Date JULY 2020 Drawn by T.M.

Drg No.	Rev
71047 1006	-

Trevor Mennell Planning
Planning & Architectural
Consultants

The Gables | Kendricks Bank |
Bayston Hill | Shrewsbury |
Shropshire | SY3 0EH