
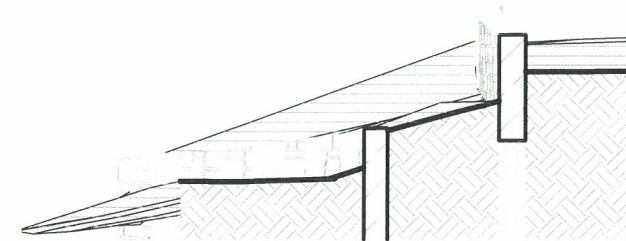


**DO NOT SCALE FROM PRINTS
USE FIGURED DIMENSIONS ONLY.**



The contractor is to check all dimensions on site prior to commencing setting out works and report any discrepancies.
DO NOT PROCEED IN THE EVENT OF A DISCREPANCY

Rev	Date	Revision Description
-----	------	----------------------

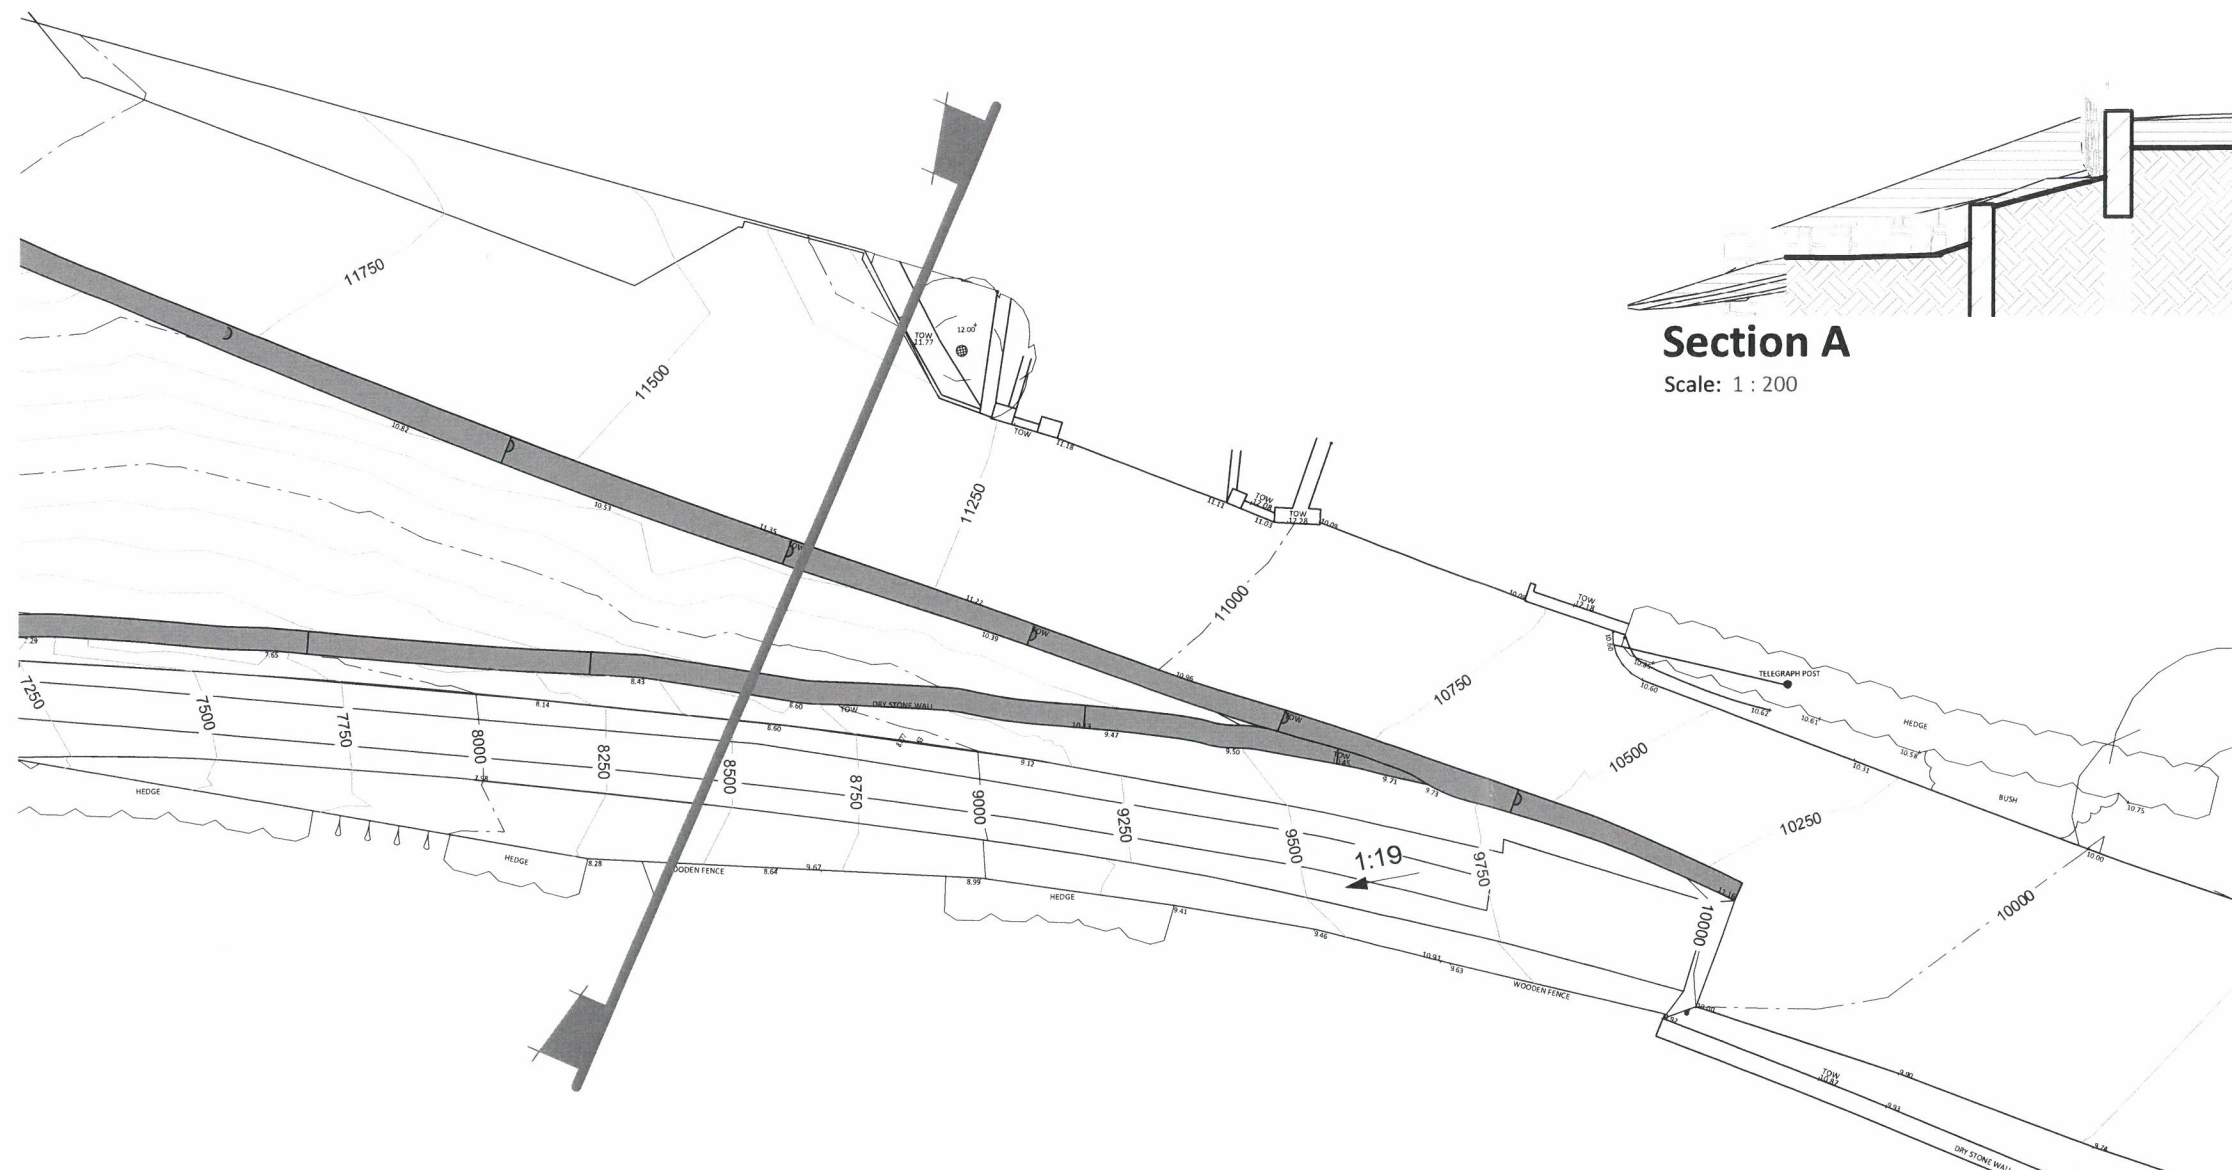

Existing Entrance

Scale: 1 : 200

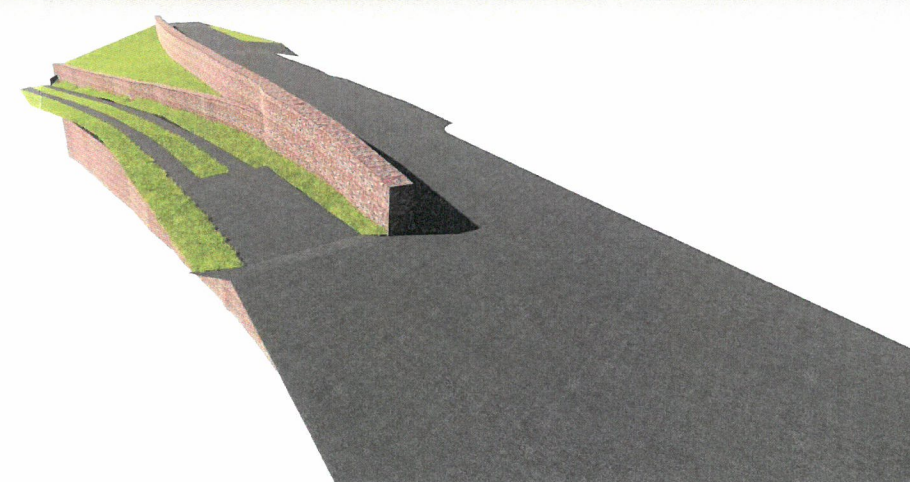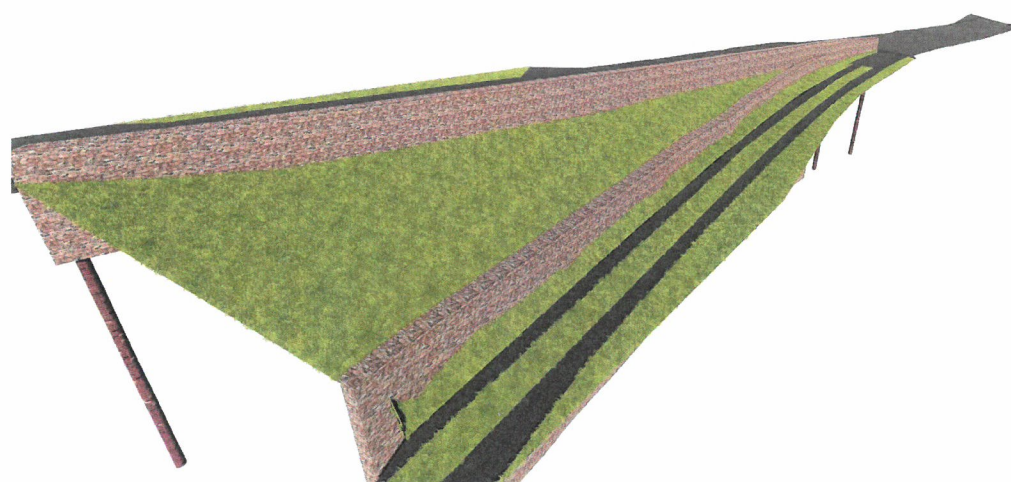

CityArchitectural Ltd.

R.I.B.A. Chartered Architects
7 Norton Road, Vicars Cross, Chester, CH3 5LJ.
Tel: 01244 341 662
info@cityarchitectural.co.uk
www.cityarchitectural.co.uk

Project : Land Adjacent The
Cottage, Garth
Drawing : Existing Entrance

Client: Bronwen Roberts

Sheet Size: A3L Scale as shown at A3

Project / Drawing / Revision
0765 / PL03