



MATERIALS


Walls: Facing brickwork walls with soldier course feature to window openings all to match existing. New brickwork to be toothed into existing.
Roof: Grey coloured profiled concrete tiled roof with matching ridge tiles, all to match existing.
Rainwater Goods: White coloured upvc square gutters and square down pipes, all to match existing.
Doors: White upvc doors with glazed panels as indicated.
Windows: White coloured upvc windows with glazing pattern as indicated.

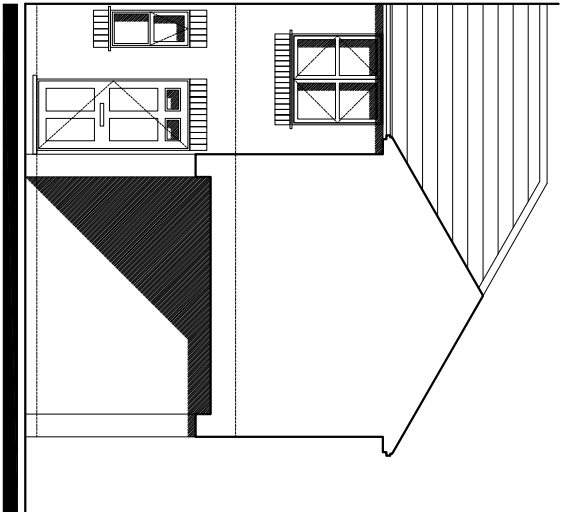


ELEVATION A
(FRONT)

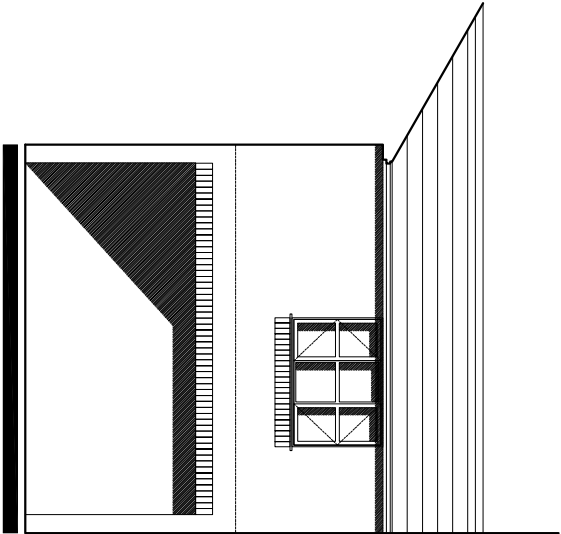


ELEVATION B
(FRONT)

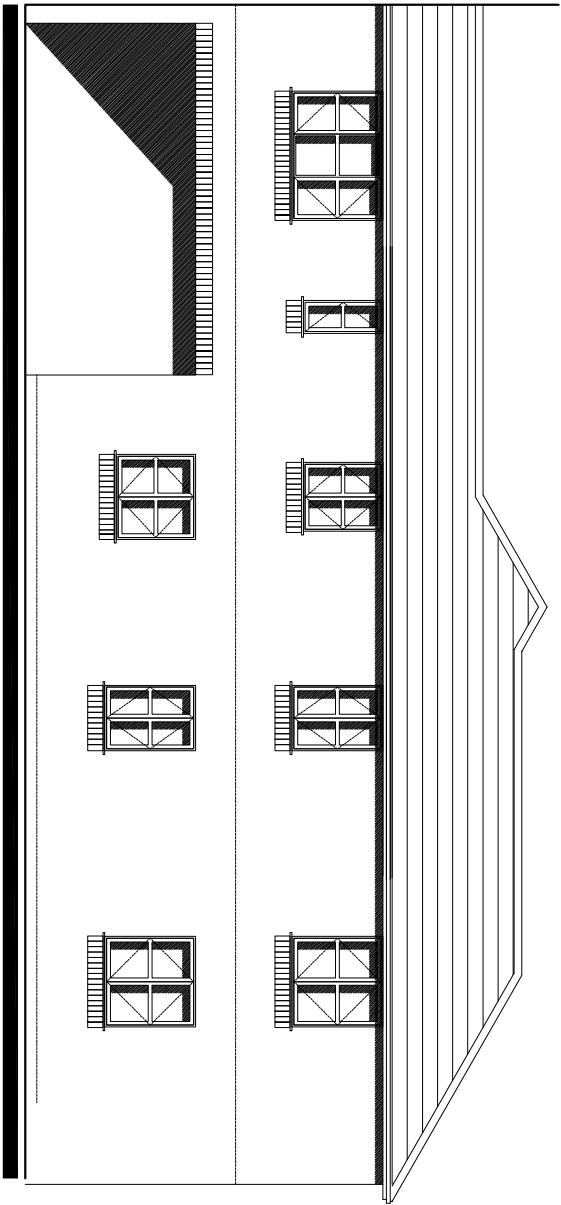


ELEVATION C
(SIDE)

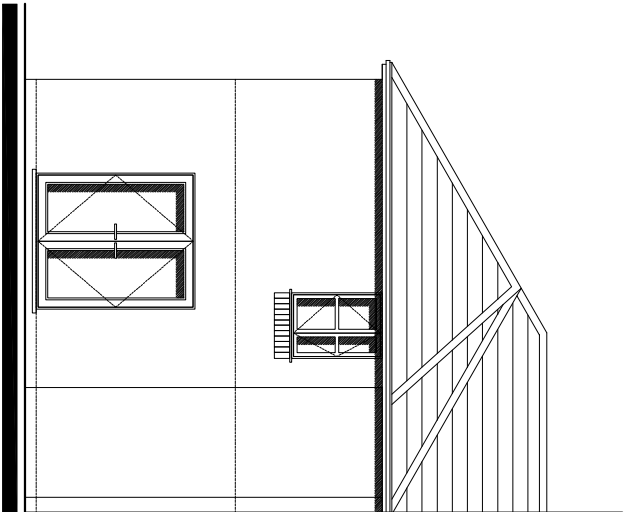

ELEVATION D
(REAR)

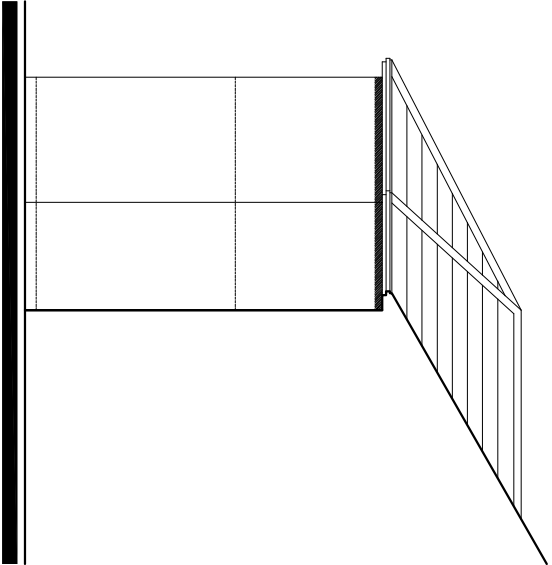

ELEVATION E
(SIDE)

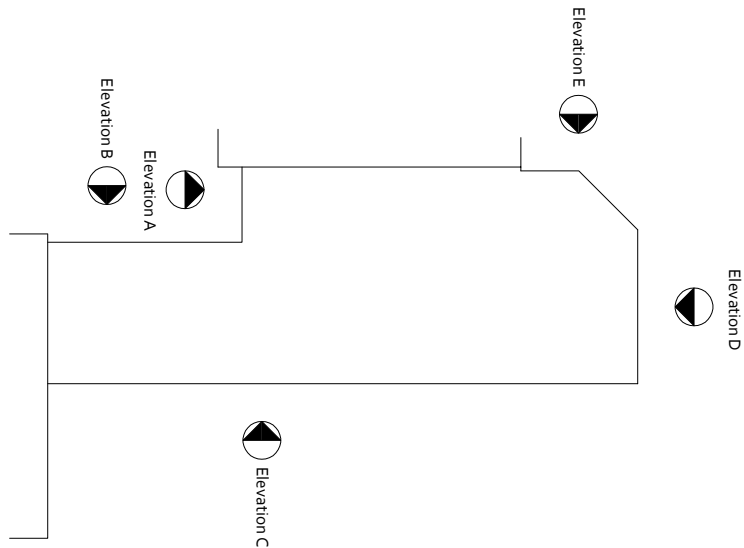

ELEVATION KEY
(Scale 1:200)

REVISION	DESCRIPTION	DATE
A	WINDOW TO BEDROOMS REVISED TO SUIT PLANNING COMMENTS	16/03/2020



DESIGN IN SAFETY
57 CHARLES STREET, BRYMBO, WREXHAM, LL11 5FL
TEL: 07734 032463
EMAIL: david@designinsafety.net
WEBSITE: www.designinsafety.net

CLIENT
MR & MRS BYGRAVE

ADDRESS
**32 COLLEGE FIELDS, BRYMBO,
WREXHAM, LL11 5UQ**

DRAWING TITLE
PROPOSED ELEVATIONS

PROJECT NO.	DRAWING NO.	SCALE @ A3	REVISION	DATE
D/S_AD_0063	D/S_AD_0063_PRO3	1:100	A	21/01/20

DO NOT SCALE. Any queries or discrepancies to be referred to Design In Safety for clarification.