




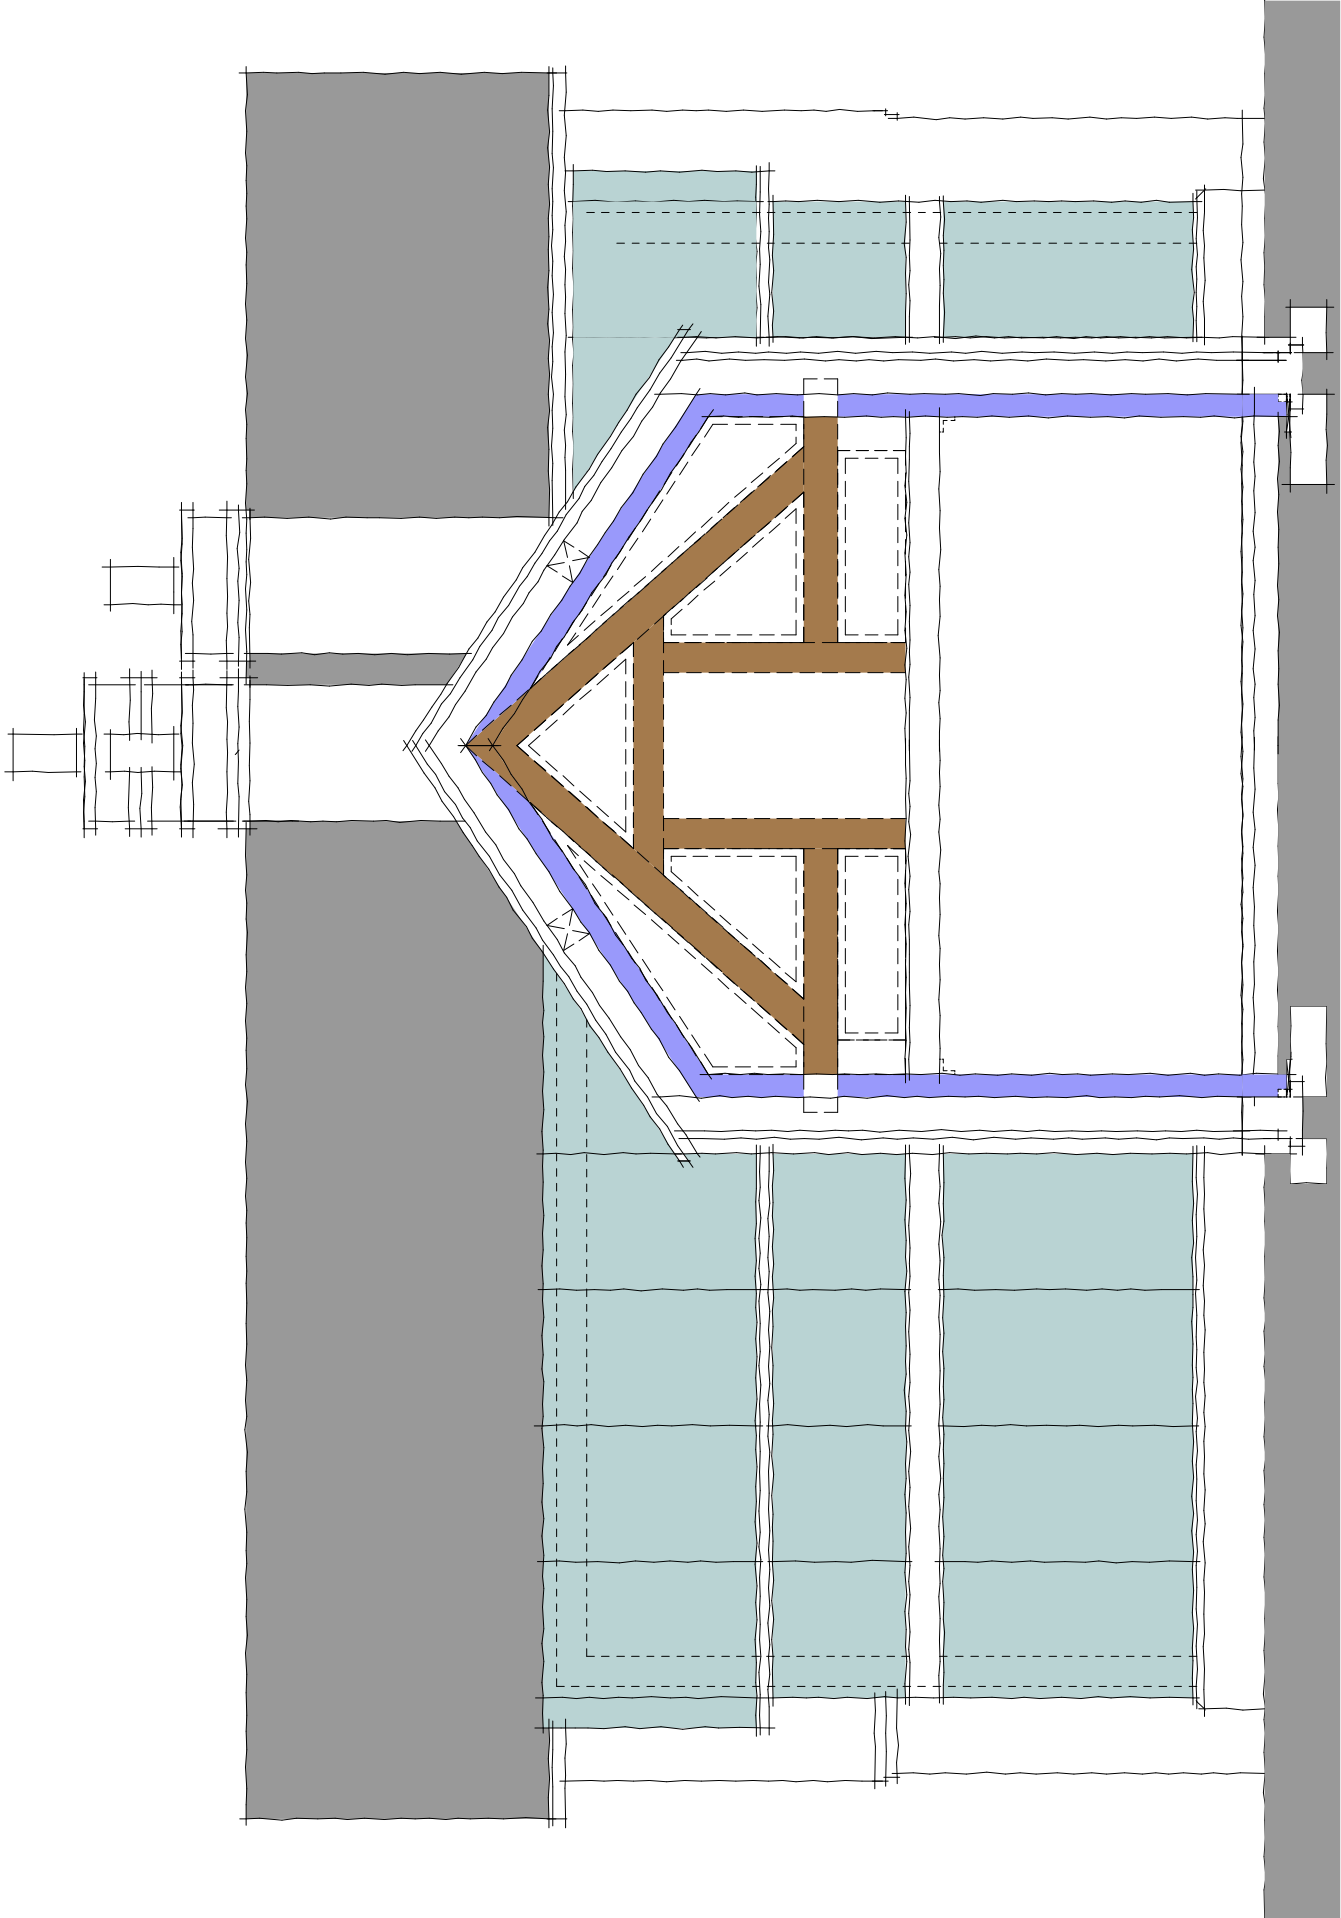

SECTION

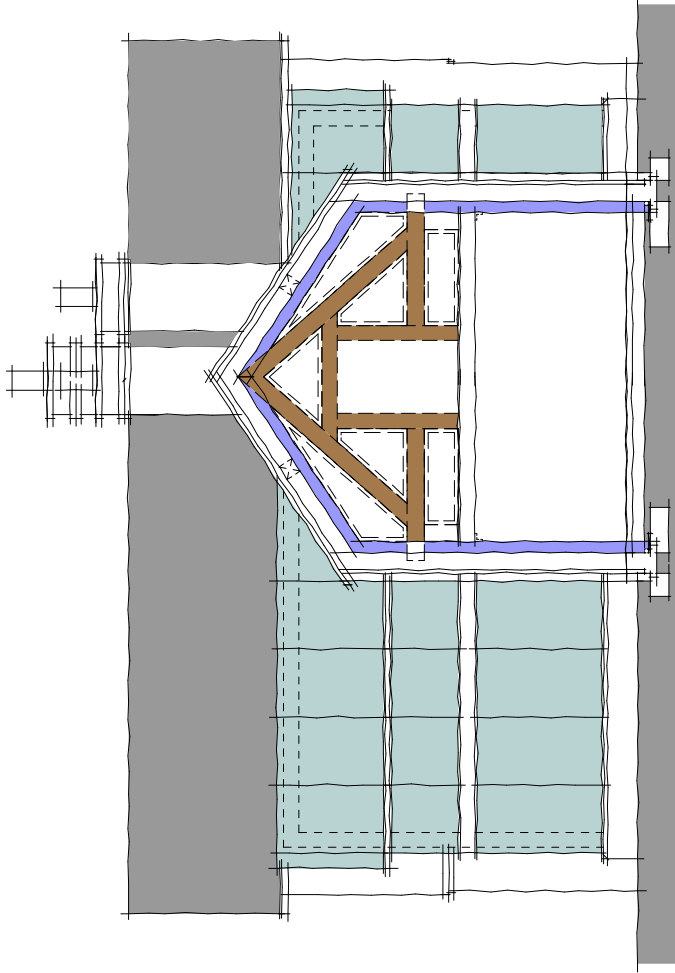

SECTION

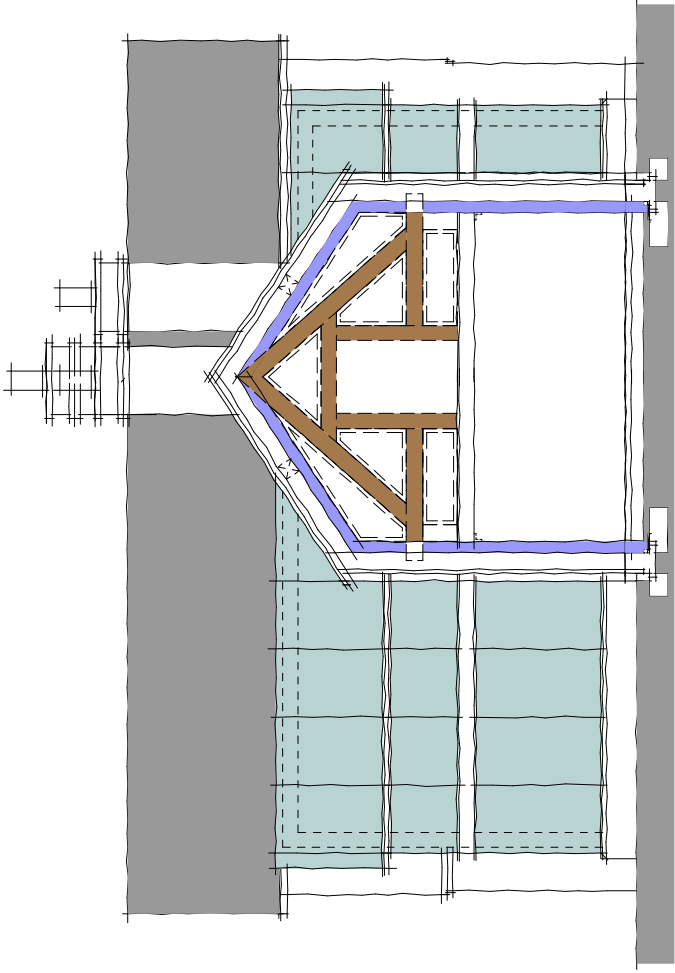

SECTION

PROPOSED ALTERATIONS THE DYMCK ARMS SITE PENLEY

GEOMETRA
chartered and registered architects

geometa

e mail: dep13120@icloud.com

client	MR J MURPHY	dwrg no	DA/JM/2019/12
project	THE DYMCK ARMS	amendments	0
date	SEPTEMBER 2019		

GEOMETRA David Evans BScHons Dip Arch ARB RIBA
College Fields Farm Dorrington Lane Woore CW3 9RT
Tel: 01630 647750 Mobile 0787982868

