
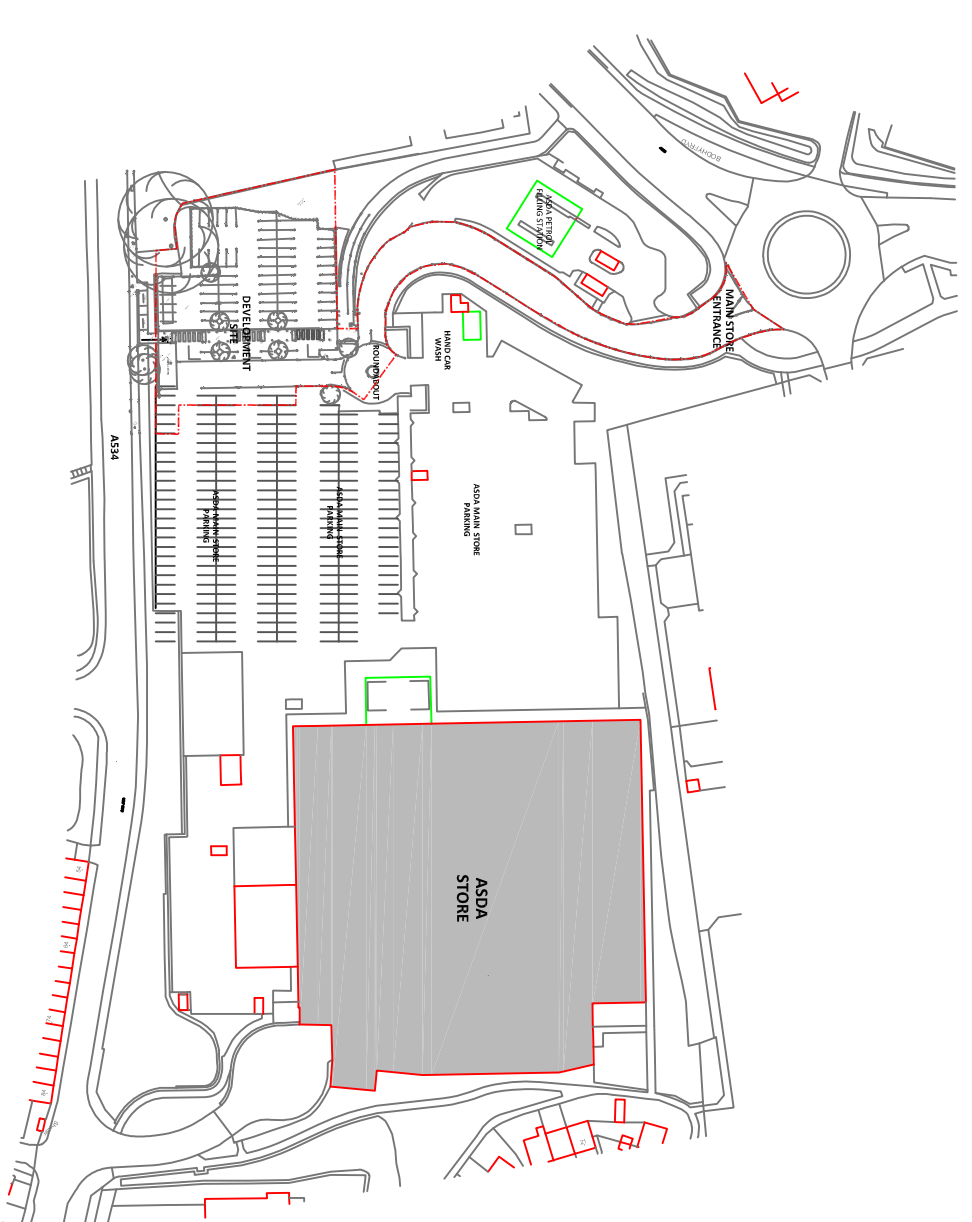
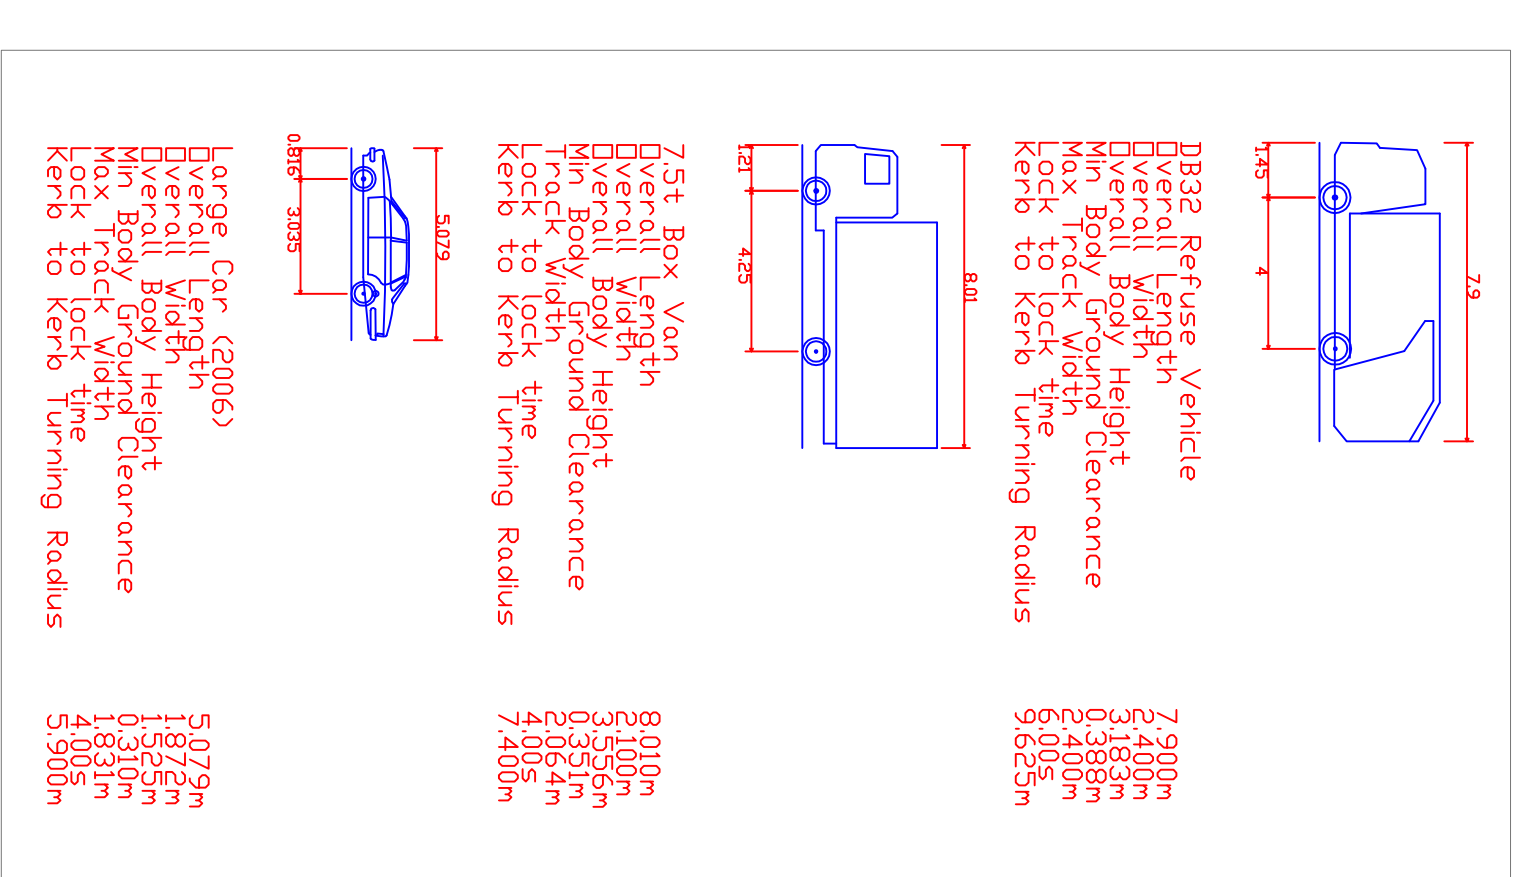
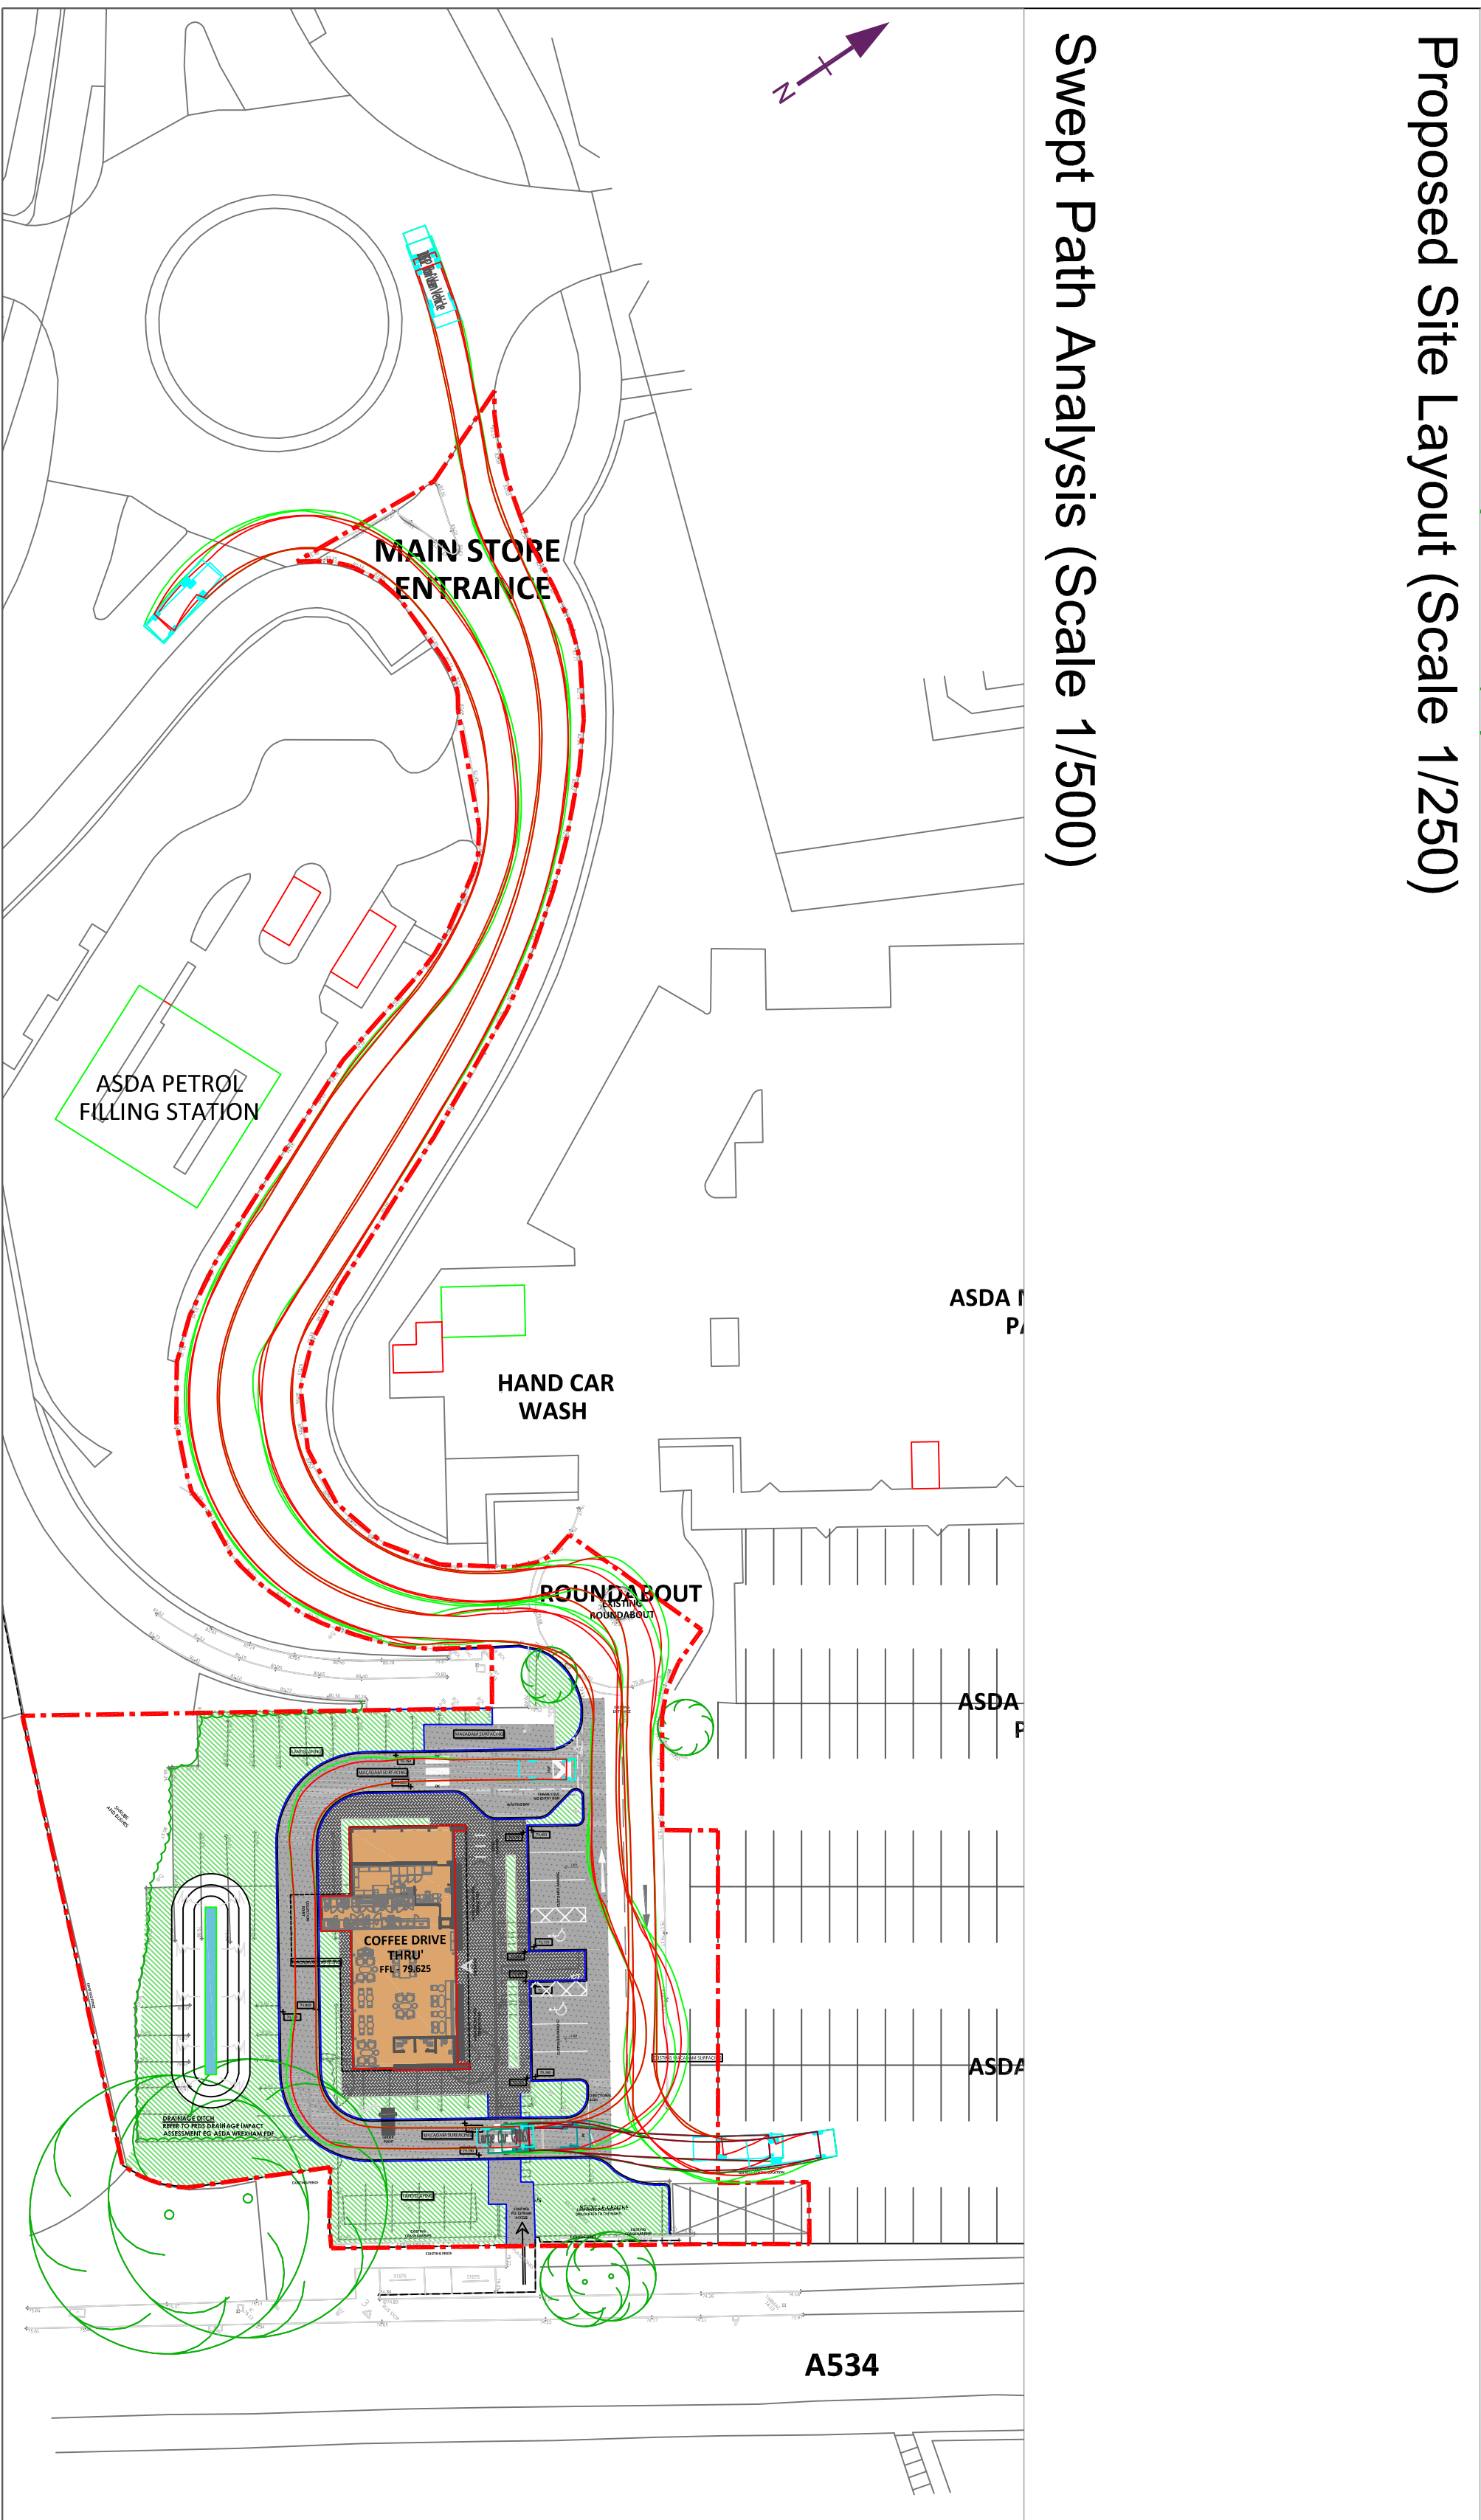


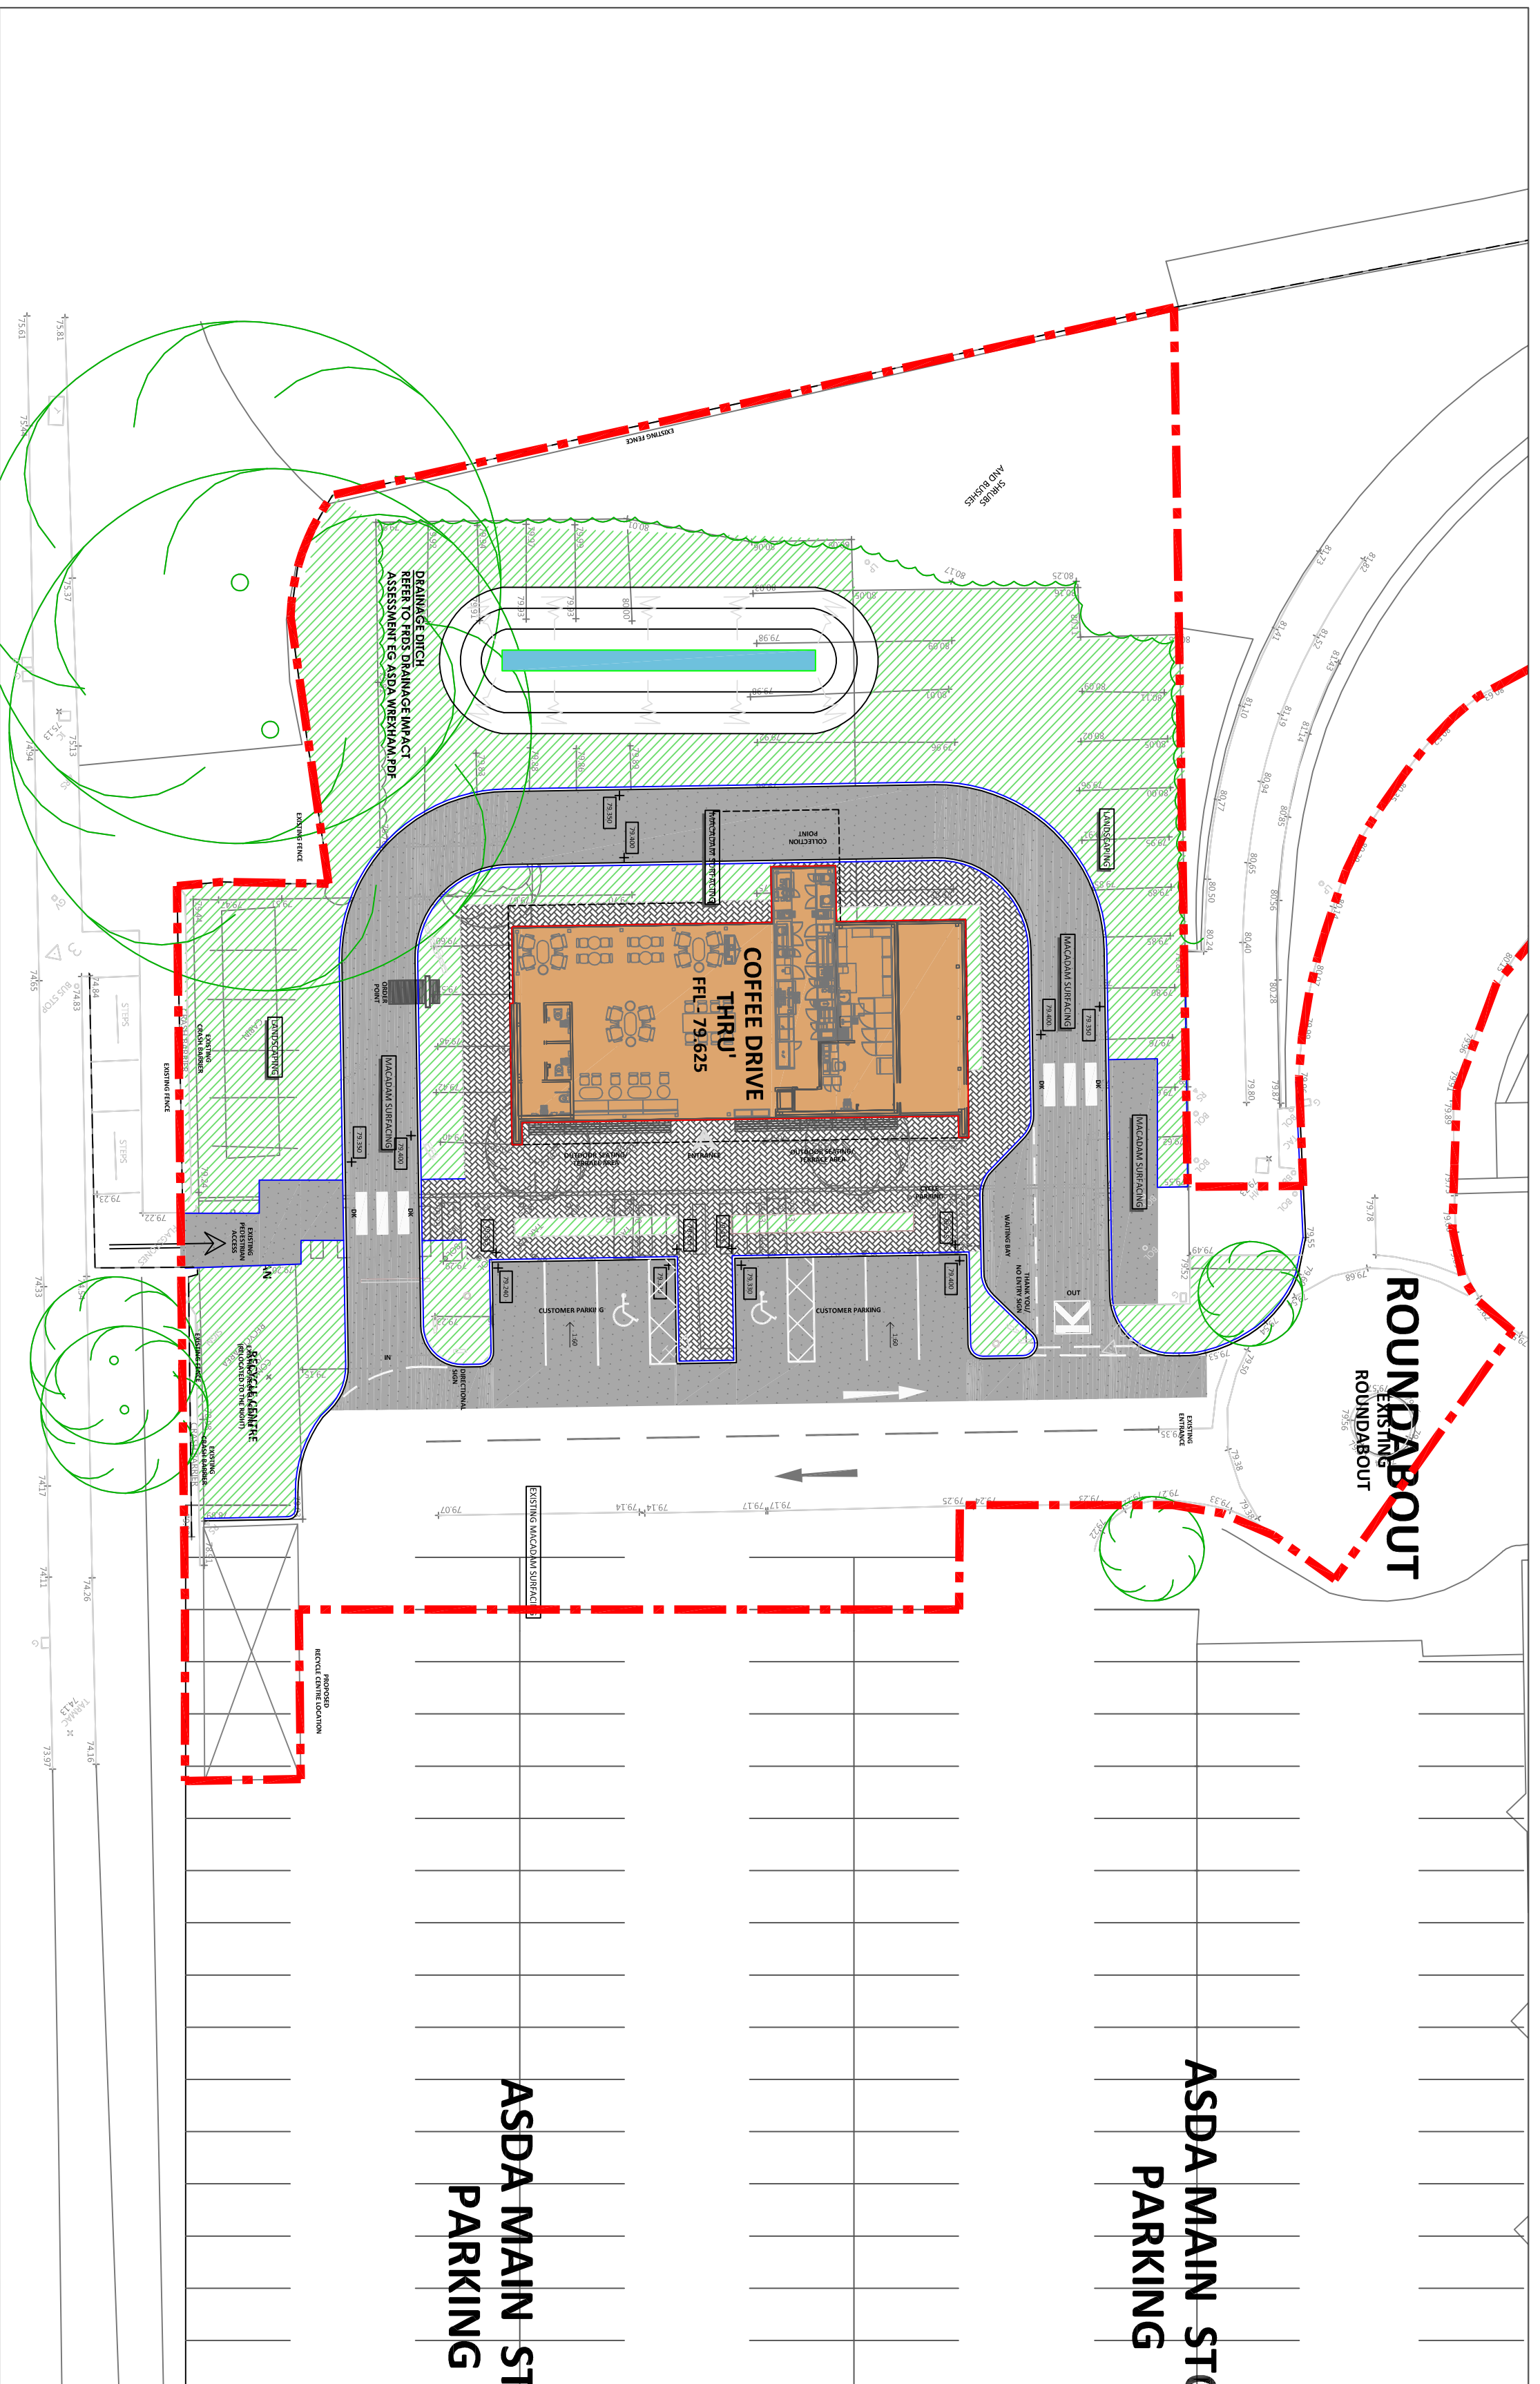

Notes					
A	20/02/20	Architect Layout Update	GS		
Rev.	Date	Revisions	Drawn		
 DYNAMIC TRANSPORT PLANNING +44 (0) 7411 751 693 www.dynamictransportplanning.co.uk enquiries@dynamictransportplanning.co.uk					
Client					
EG Group Ltd					
Project					
Proposed Drive Thru Coffee Shop Development, ASDA Superstore Site, Wrexham					
Drawing Title					
Proposed Site Layout - Swept Path Analysis - Refuse Vehicle, 7.5t Box Van and Large Car					
Date	January 2020	Scale As Specified @ A1			
Drawn	GS	Approved GS			
Drawing Number	DTP/3703319-10/ATR001		Rev.		