


- All dimensions and levels are to be checked on site.
- Any discrepancies are to be reported to the architect before any work commences
- This drawing shall not be scaled to ascertain any dimensions. Work to figured dimensions only.
- This drawing shall not be reproduced without express written permission from AEW.
- Title overlay drawings and ownership boundaries are produced using all reasonable endeavors. AEW cannot be responsible for the accuracy or scale discrepancy of base plans supplied to them.
- All works are to be undertaken in accordance with Building Regulations and the latest British Standards.
- All proprietary materials and products are to be used strictly in accordance with the manufacturers recommendations.

CDM 2015


Client notified of duties: **23/11/18**
Principal Designer: **Client**
Unless noted below, all known hazards have been highlighted on the drawing:

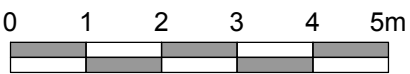


Scale 1:100



Existing Section A-A

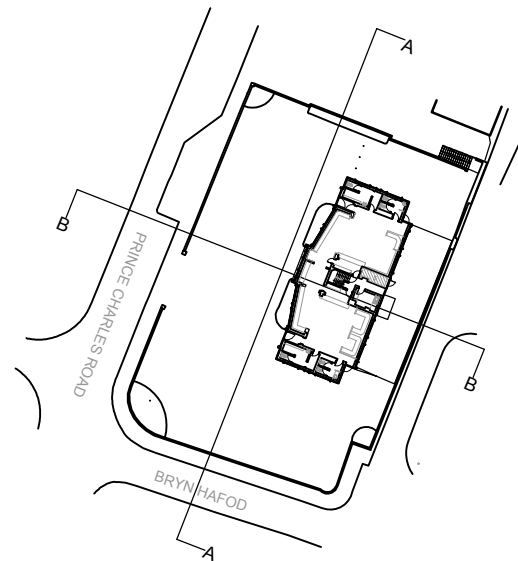

Key Plan 1:1000

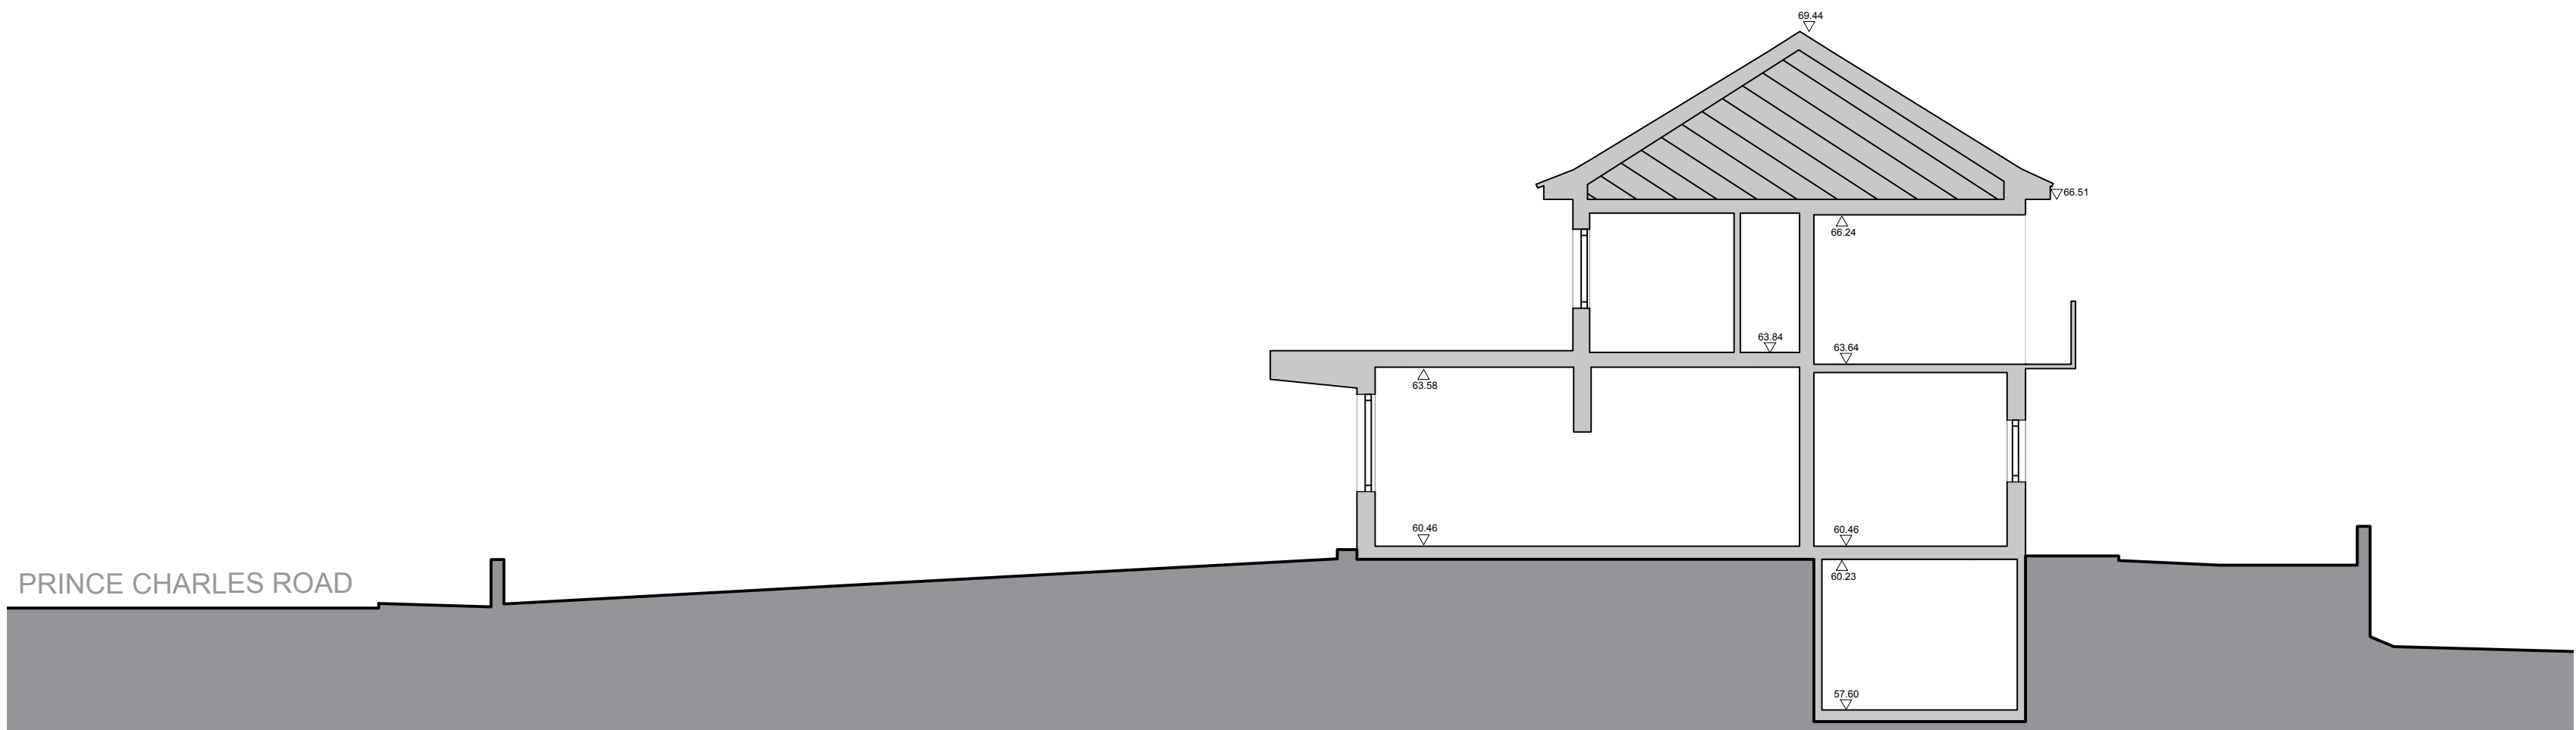

PRINCE CHARLES ROAD

Existing Section B-B

P1	14/10/19	AB	ER
Initial Issue			
REV	Date	Drawn by: -	Checked by: -
Status	Purpose of Issue		
S2	Planning		
drawing stage	For Information		
client			
Northhold Group			
project			
Prince Charles Road Wrexham			
drawing title			
Existing Site Sections			
date	14/10/19	drawn	AB
scale@A2	1:100	checked	ER