



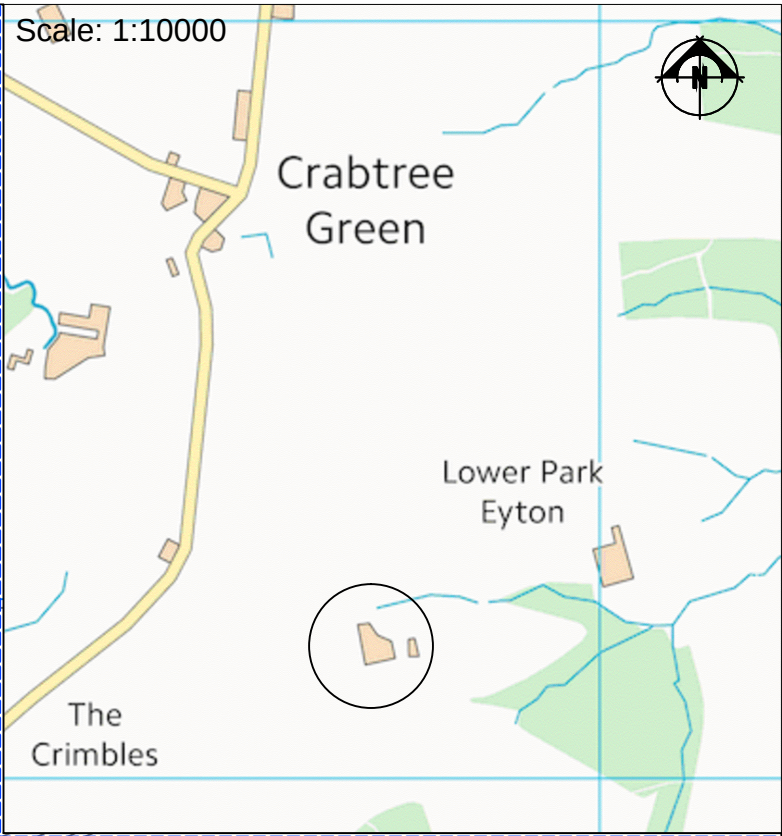

THIS DRAWING IS TO BE READ IN CONJUNCTION WITH ALL RELATED DRAWINGS. ALL DIMENSIONS MUST BE CHECKED AND VERIFIED ON SITE BEFORE COMMENCING ANY WORK OR PRODUCING SHOP DRAWINGS. THE ORIGINATOR SHOULD BE NOTIFIED IMMEDIATELY OF ANY DISCREPANCY. THIS DRAWING IS COPYRIGHT AND REMAINS THE PROPERTY ROGER PARRY & PARTNERS.

- Red Boundary
- Blue Boundary

Rev	Description	Date	Dr by	App by
Original	by			

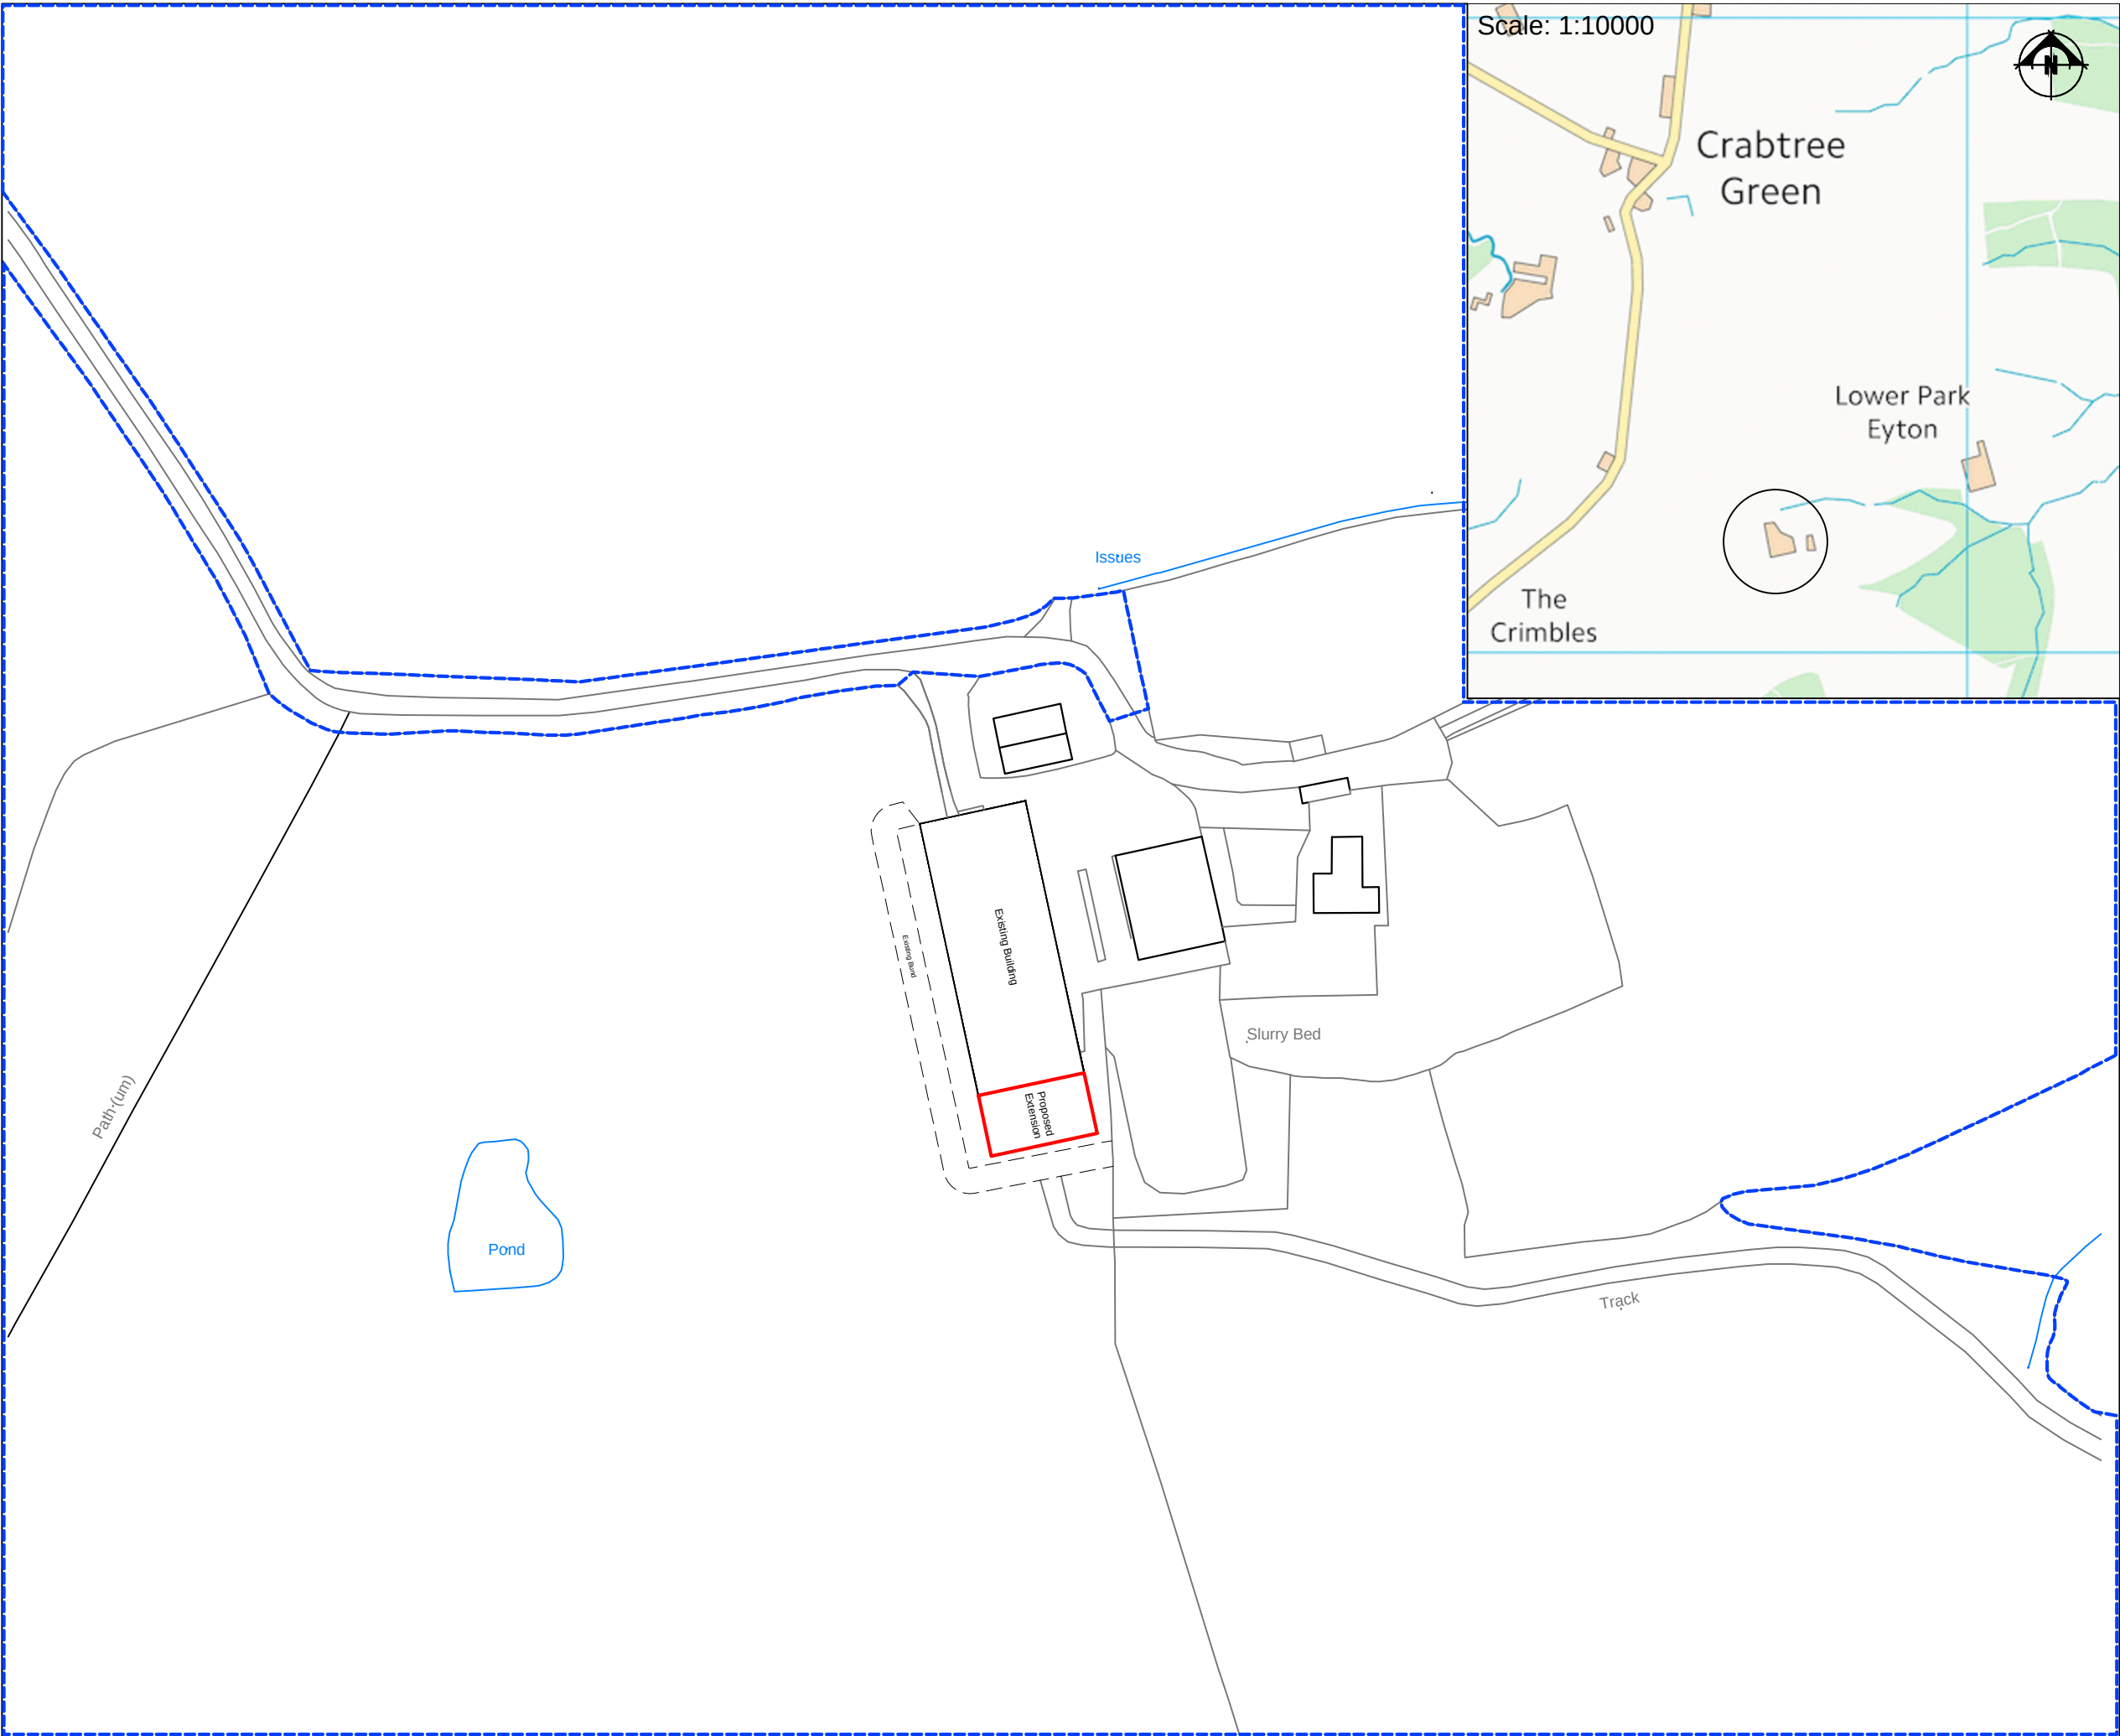

& Partners		
Residential - Agricultural - Commercial		
Job	Proposed agricultural building	
Title	Location Plan	
Location	Upper Park Farm Eyton Wrexham LL13 0YF	
Client	E & WM Massey & Son	
Scales	1:1250 @ A3	
Drawing No.	RJC-AZ208-01/A	
Drawn by	AZ	Date 05/12/2019

HOGSTOW HALL, MINSTERLEY
SHREWSBURY, SHROPSHIRE. SY5 0HZ
Tel: 01743 791336 Fax: 01743 792770
email: mail@rogerparry.net
Web address: www.rogerparry.net
Roger Parry & Partners LLP Partnership no: OC312203
Registered Office: Highgate Hall, Minsterley, Shrewsbury, Shropshire, SY5 0HZ
A list of members of the LLP is available at the above address.