


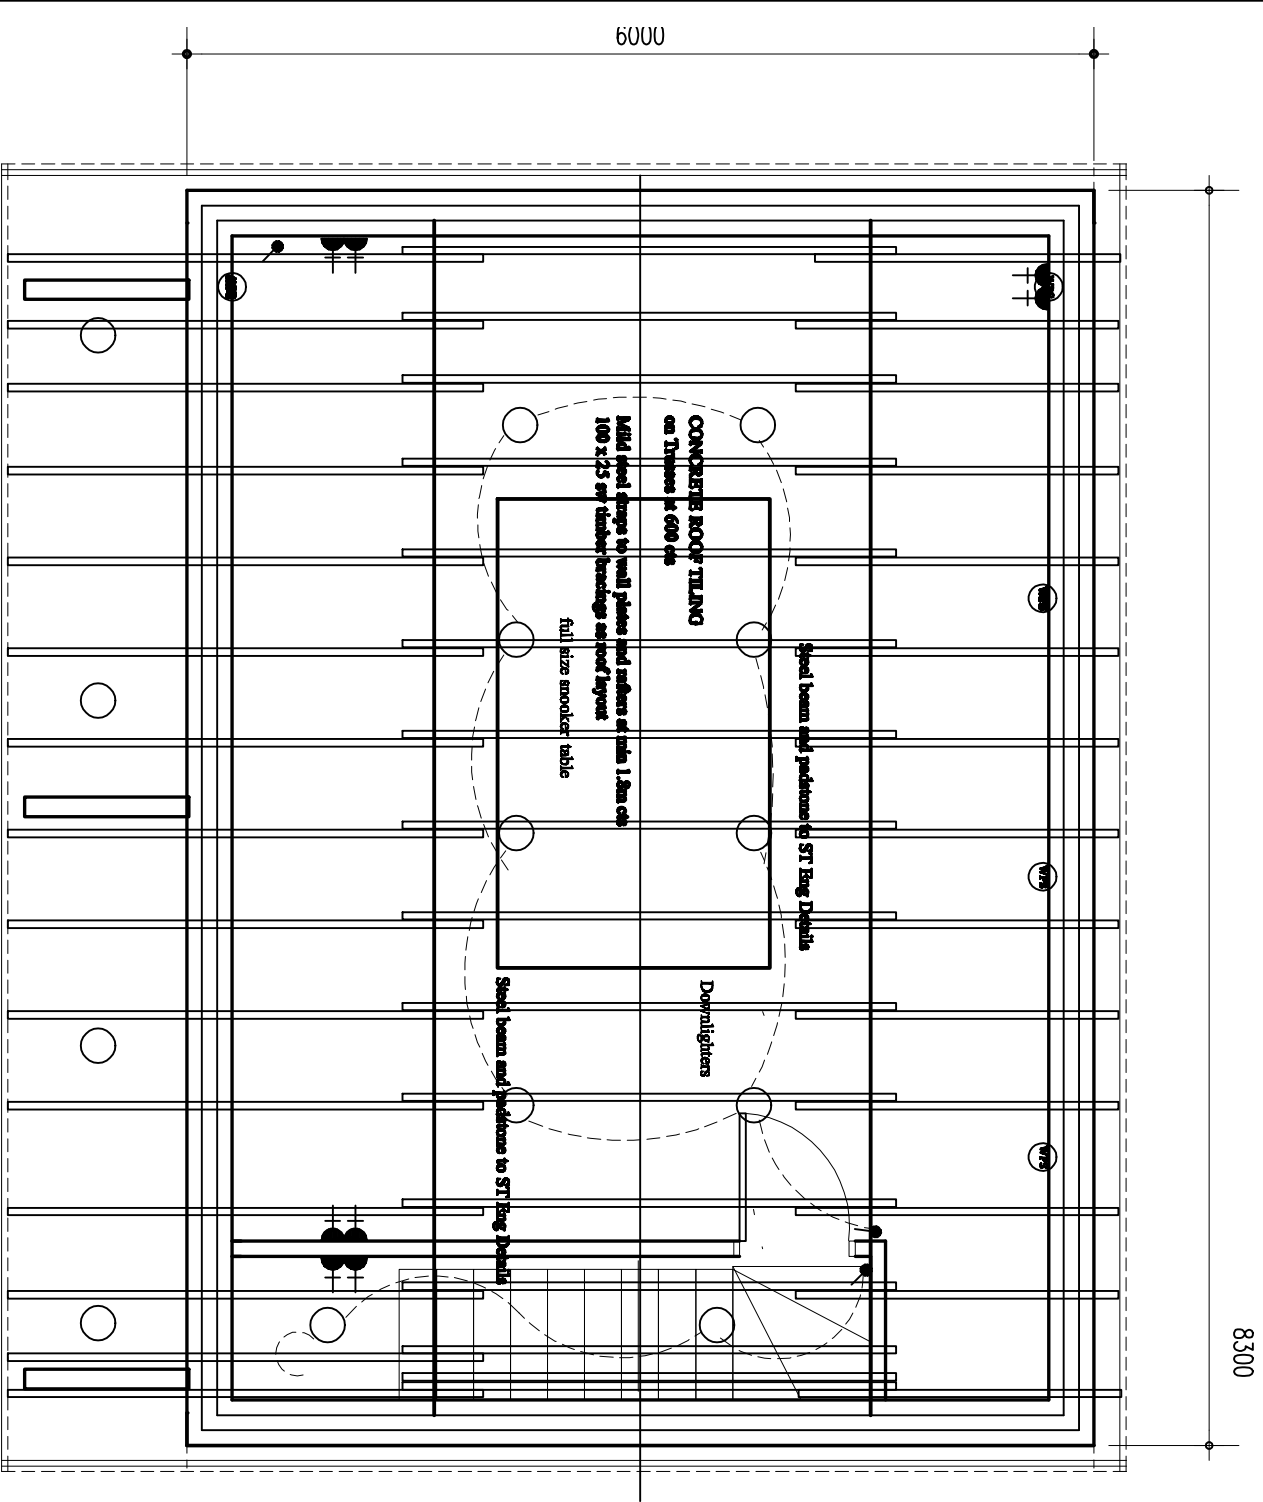

100mm Facing Brickwork with fully insulated cavity 7N/mm² insulating blockwork inner skin 100mm polystyrene bead system or similar in cavity 100mm insulating blockwork with drying finish

NOTES :

Roof timbers to be 25 x 38 mm treated sw battens on a layer of roofing felt on 50 x 150mm rafters at 600 cts 12.5 mm plasterboard and skim to ceiling 300mm quilt insulation in loft space and 100mm rigid celotex or similar insulation between rafters

CARTWRIGHT

ARCHITECTURAL & PLANNING SERVICES

90 Main Road, Wybunbury, Cheshire. CW5 7LS
Telephone and Fax No. 01270 368217 or 07917672498
E-mail – robert.cartwright@btinternet.com

DOUBLE GARAGE AND SNOOKER ROOM

Dwg. FF Plan and Roof Layout		
Scale	Date	Rev. A
1:50	JAN 2020	
Dwg No.	WD 2	