



1 : 100

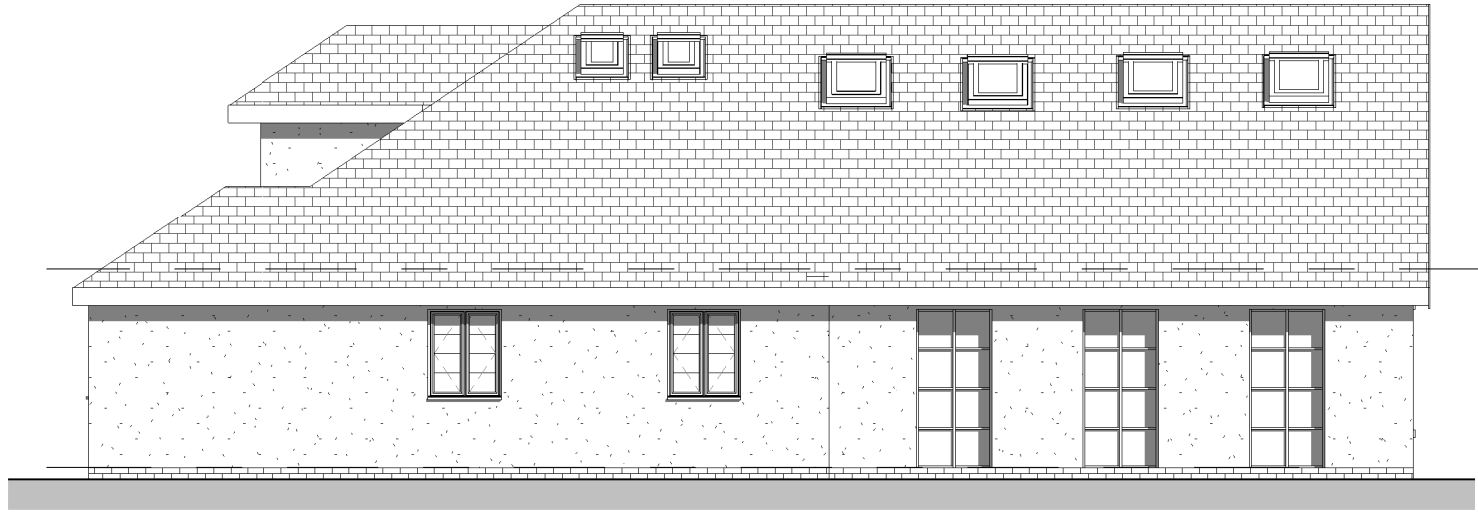

1 : 100



1 : 100

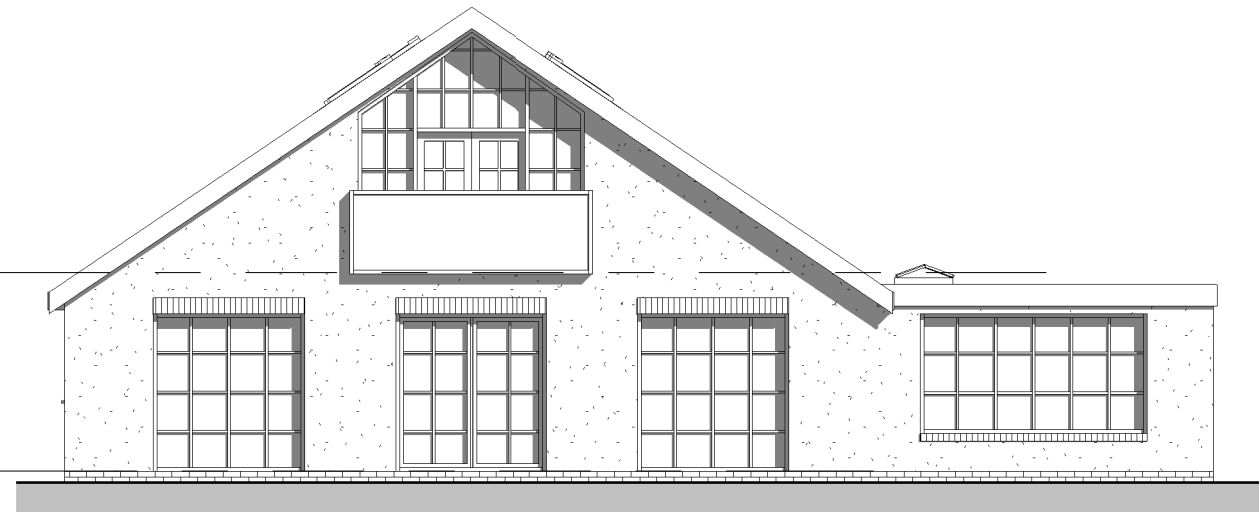

1 : 100

| REV | DESCRIPTION | BY | DATE |
|-----|-------------|----|------|
|     |             |    |      |



|           |                      |
|-----------|----------------------|
| CUSTOMER: | Mr & Mrs Ellwood     |
| ADDRESS:  | 25 Stancliffe Avenue |

|                                |                     |              |                |
|--------------------------------|---------------------|--------------|----------------|
| STAGE:<br>Planning Application |                     |              |                |
| TITLE:<br>Proposed Elevations  |                     |              |                |
| SCALE AT A3:<br>1 : 100        | DATE:<br>01.04.20   | DRAWN:<br>CO | CHECKED:<br>CO |
| PROJECT NO:<br>OTW1123         | DRAWING NO:<br>PL03 |              | REVISION:      |