


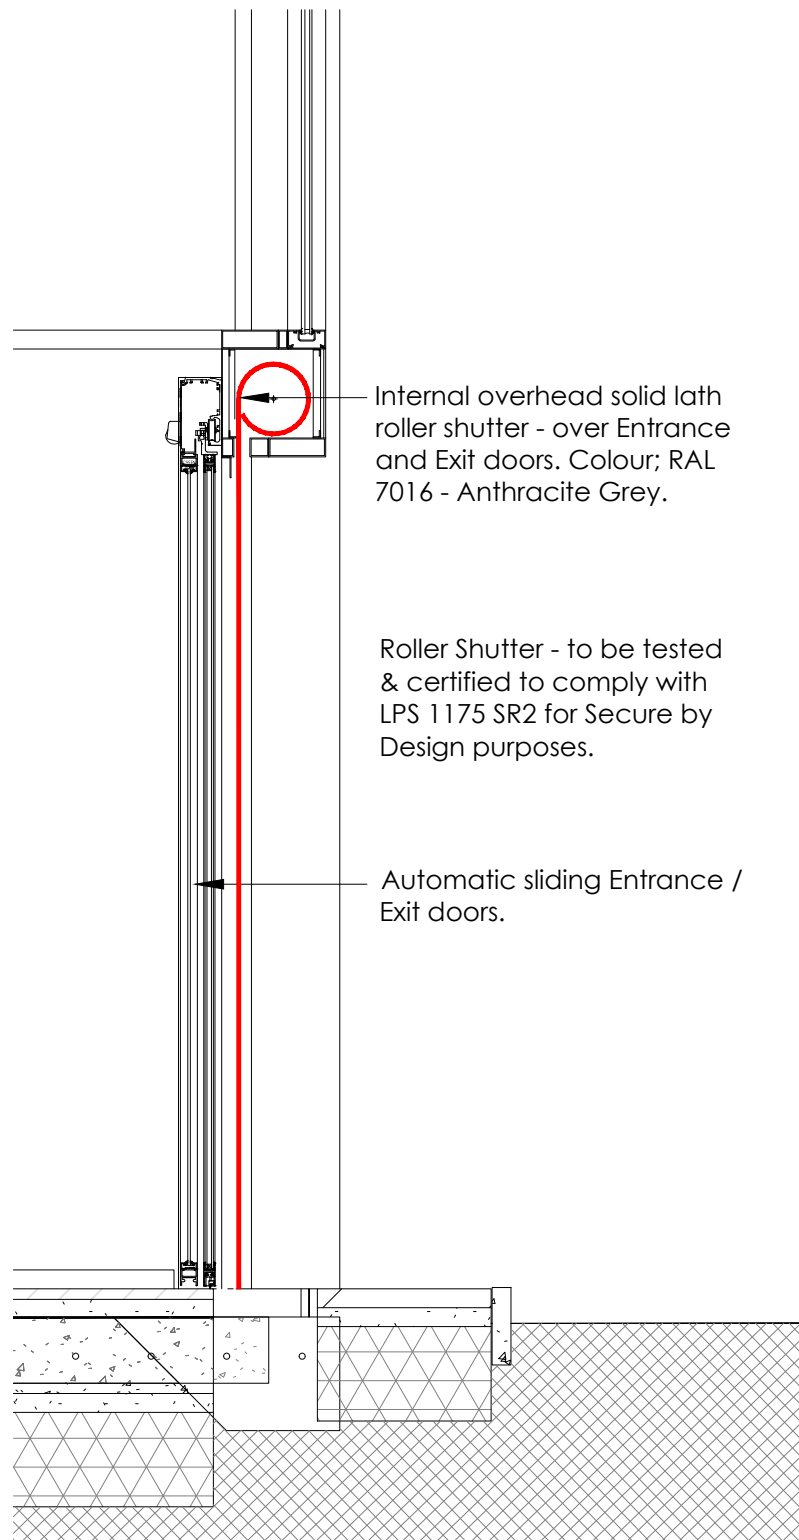


Section Through Roller Shutter Door - 1:20

Proposed Roller Shutter
Scale 1:20 @ A3

0 200 400 600 800 1000mm
SCALE 1:20



Elevation - 1:50

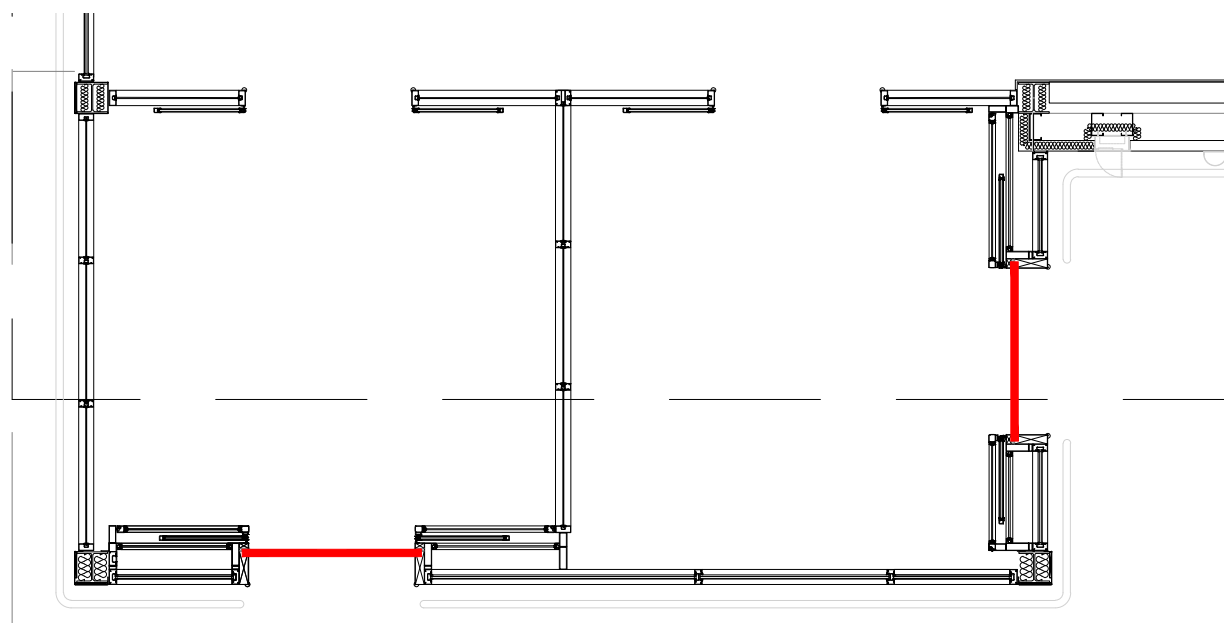

Plan - 1:50

Rev	Date	Description	Rev By	Chk'd By
C	15/01/20	External Lobby Reduced To Single Story	JA	MS
B	21/11/19	Store Updated To External Lobby	JA	MS
A	29-05-19	Address updated.	AS	MS

Project Title	PROPOSED DEVELOPMENT	
	GRESFORD ROAD LLAY	
Client	ALDI STORES LTD.	
Status	PLANNING	
Scale	VARIOUS	Drawing Size A3
Date	MAY 2019	Drawn By AS Checked SSR
Drawing Title	PROPOSED ROLLER SHUTTER DOOR DETAIL	
Job-Dwg No	2636NESW-106	Rev C

☐ 2 St. Johns North, Wakefield, WF1 3QA t. 01924 291800

☒ Carvers Warehouse, 77 Dale Street, Manchester, M1 2HG t. 0161 2388555

☐ The Old Rectory, 79 High Street, Newport Pagnell, MK16 8AB t. 01908 211577

☐ 101 London Road, Reading, RG1 5BY t. 0118 9507700

☐ 10 Gees Court, St Christophers Place, London, W1U 1JJ t. 0207 4091215

THE HARRIS PARTNERSHIP

ARCHITECTS

www.harrispartnership.com