
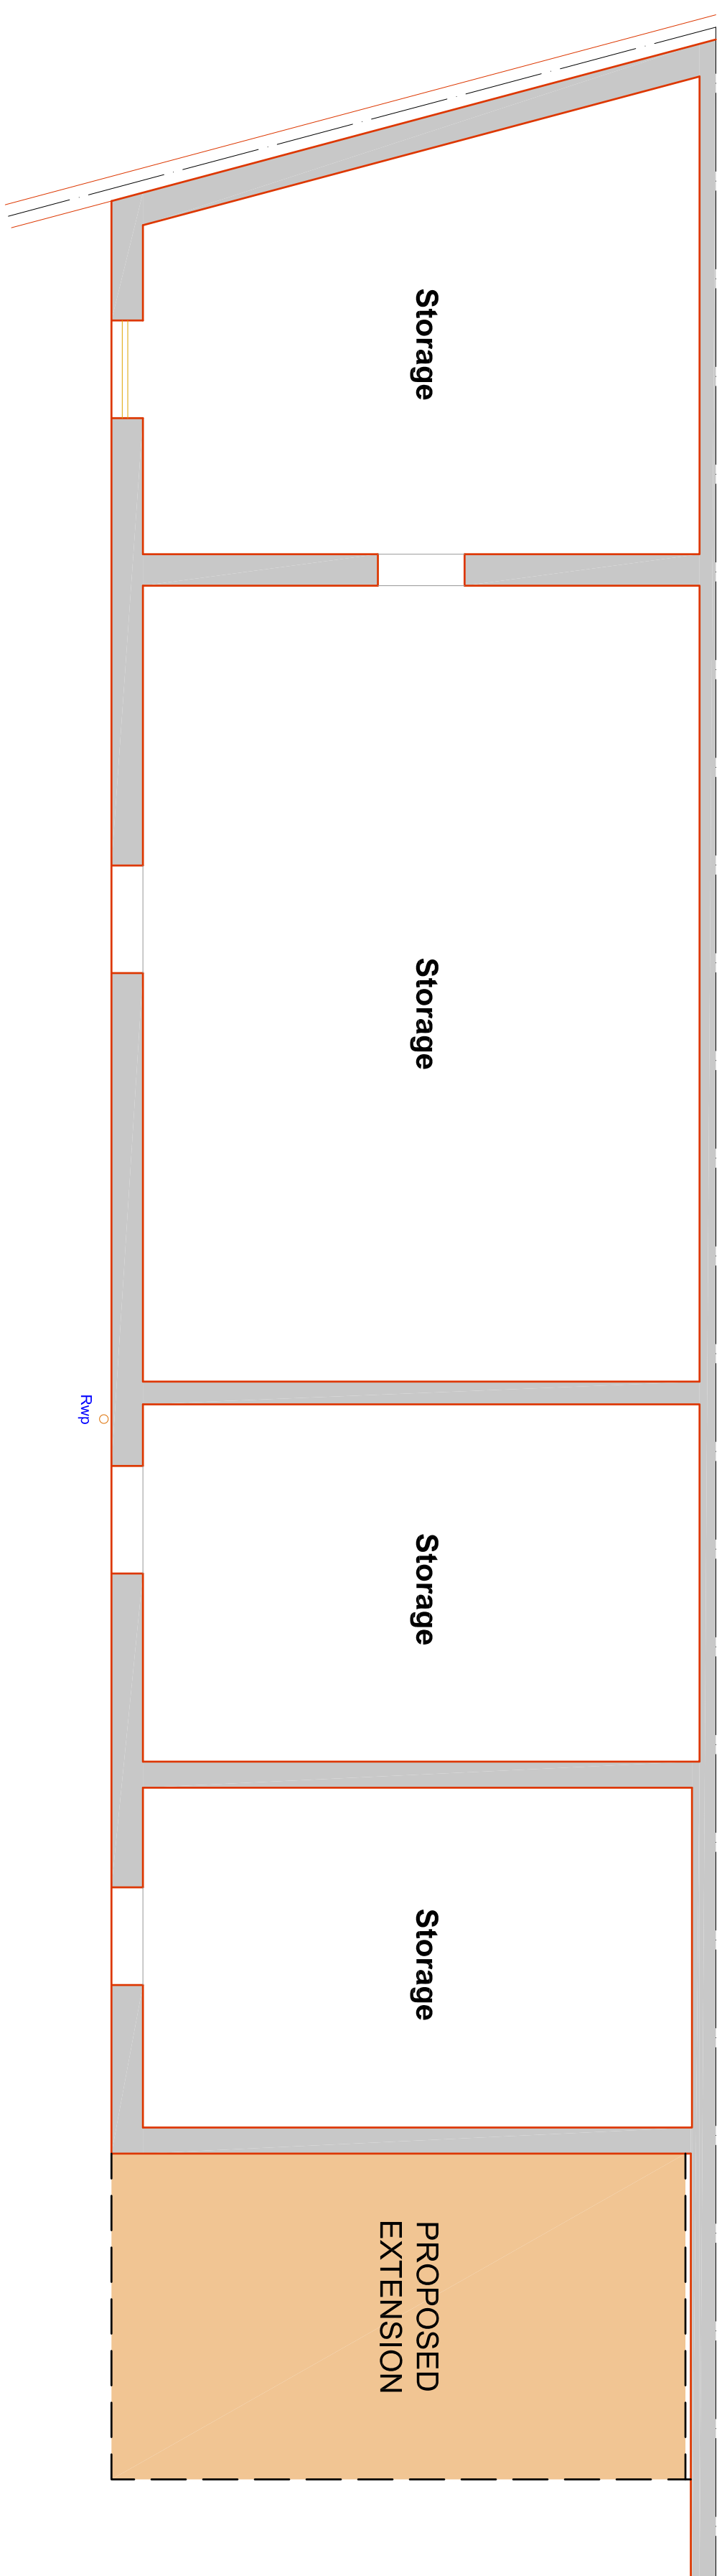
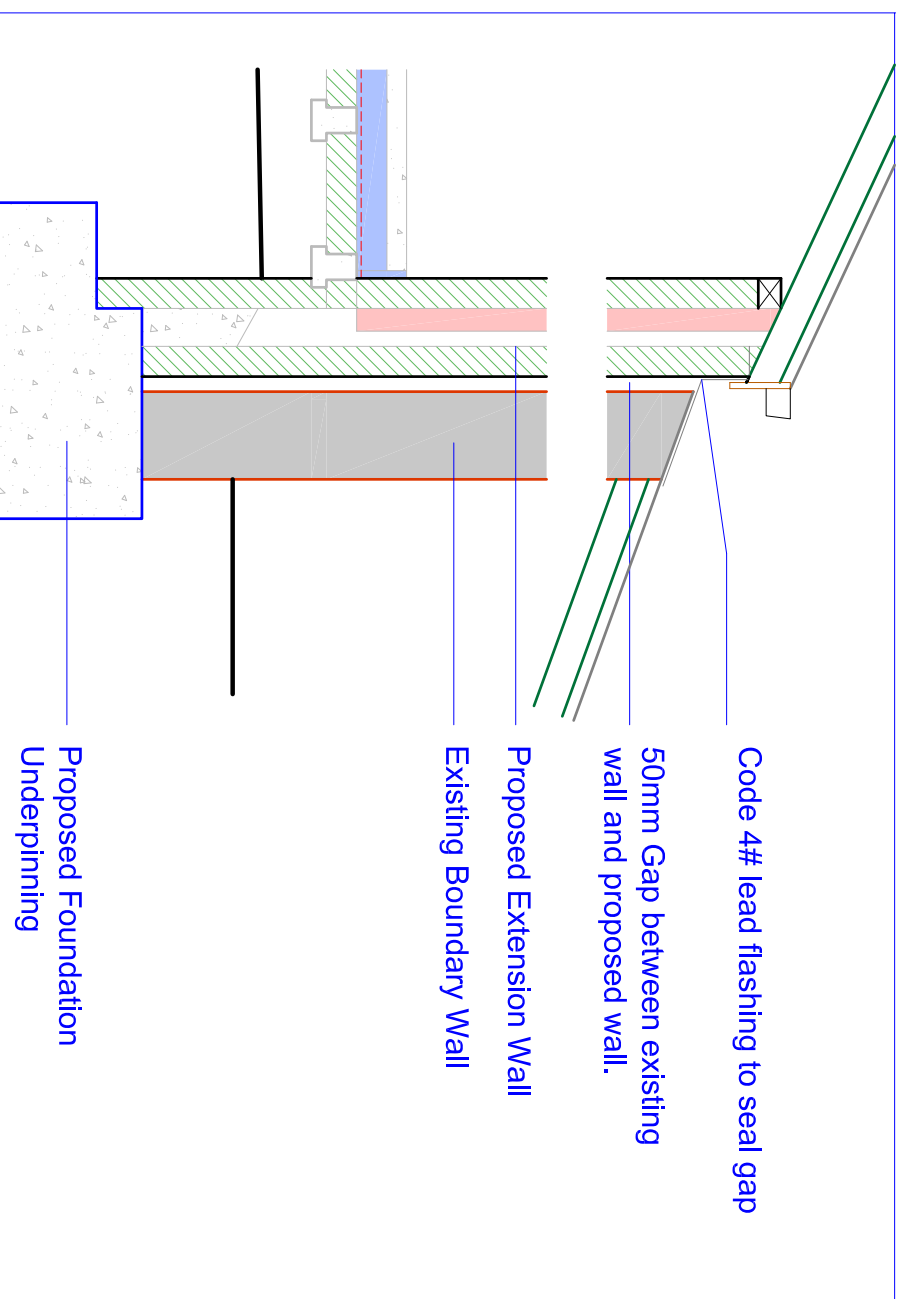
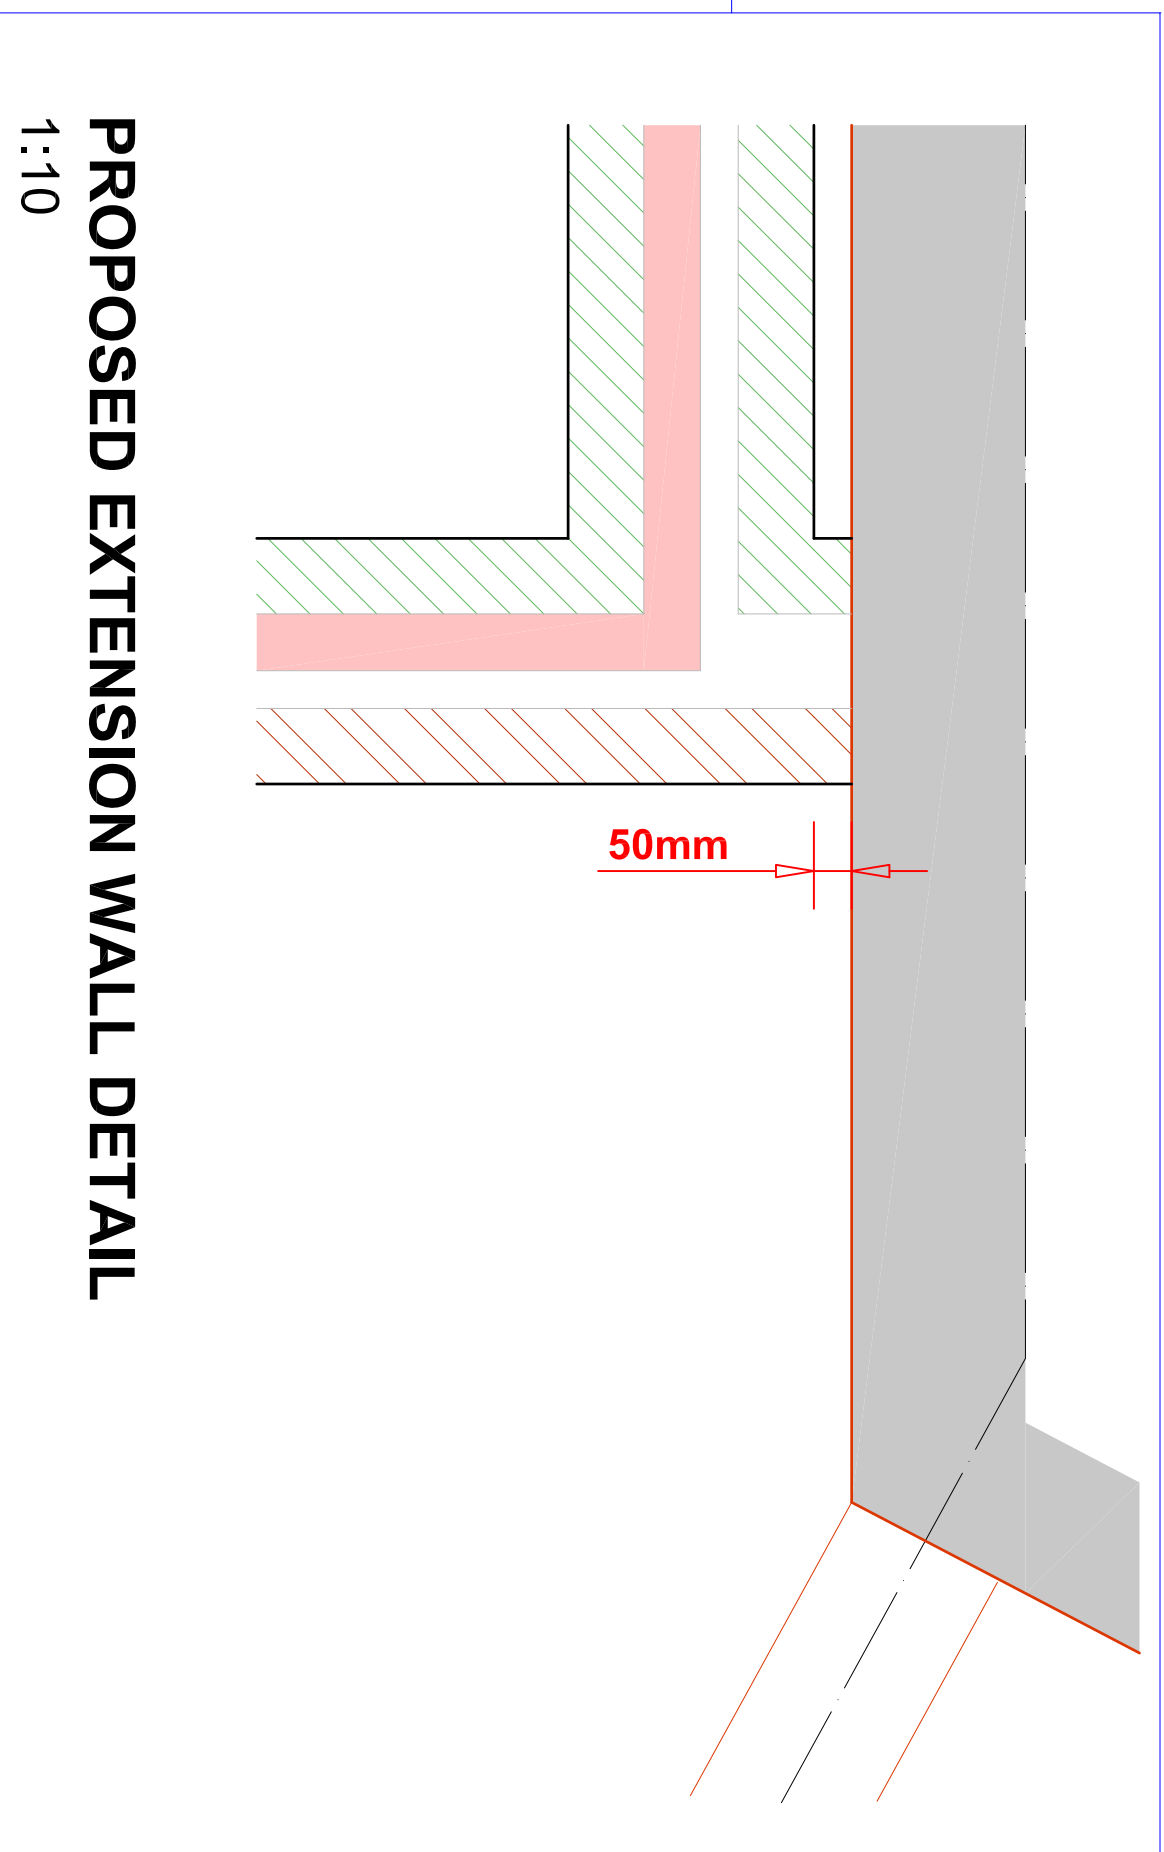


This drawing is provided as a document to gain either Planning Permission or Building Regulation approval purposes only. It is not a guarantee that Planning Permission will be granted.

This drawing and all contents are the copyright of James Campbell Associates Ltd & details within unless authorised by James Campbell Associates Ltd

The contract for the works is between the client and his / her contractor. Contractor to visit site, study the details provided within the drawing and be familiar with both the work to be carried out in accordance with the details provided. Any statement must be checked prior to any form of construction. All works and materials to comply with all relevant British Standards and carry a genuine BBA certificate. The materials specified within this drawing are a guide for the contractor as they are recognised materials with genuine BBA certificates etc. Any contractor who decides to use any different materials than that noted on the drawing must inform James Campbell Associates Ltd.

CONSTRUCTION NOTES:-

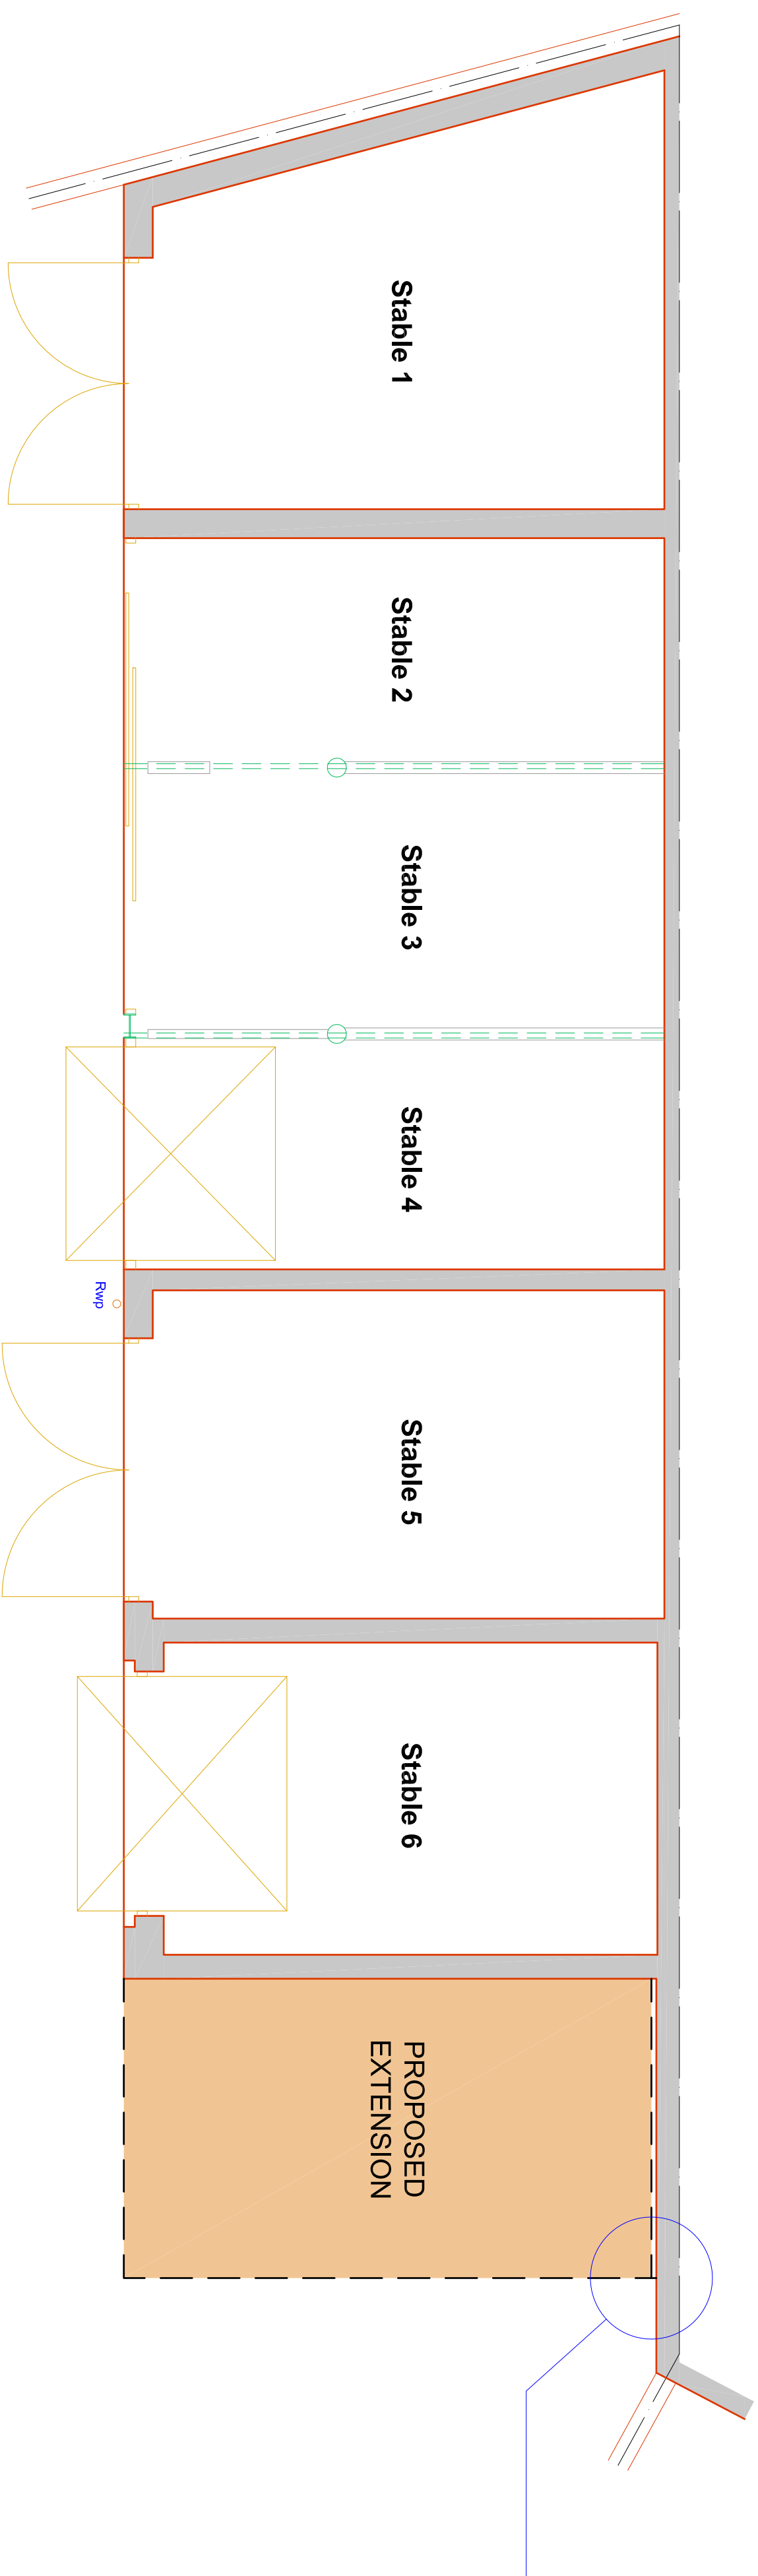

DRAWING TITLE		PROPOSED BARN EXTENSION DRAWING	
 JAMES CAMPBELL ASSOCIATES LTD CHARTERED ARCHITECTURAL SERVICES INCORPORATED IN THE UNITED KINGDOM  THE CHARTERED INSTITUTE OF BUILDING		 CL	
Campbell House 173 Rochdale Road Fyfforge Rochdale OL16 3BN Web: www.jamescampbellassociates.co.uk		Tel: 01706 354688 Mob: 07817 623143 Email: admin@jamescampbellassociates.co.uk Web: www.jamescampbellassociates.co.uk	
PROJECT			
RESIDENTIAL DEVELOPMENT - 6No DWELLINGS			
LOCATION			
Oak Tree Tavern 45 To 47 Ruabon Road Wrexham			
DRAWN:-	FJS / APW	DRAWING NUMBER:-	
DATE:-	January 2020		
SCALE:-	1:50 1:25 @ A1		
ISSUE:-	A	19.2109.19	